


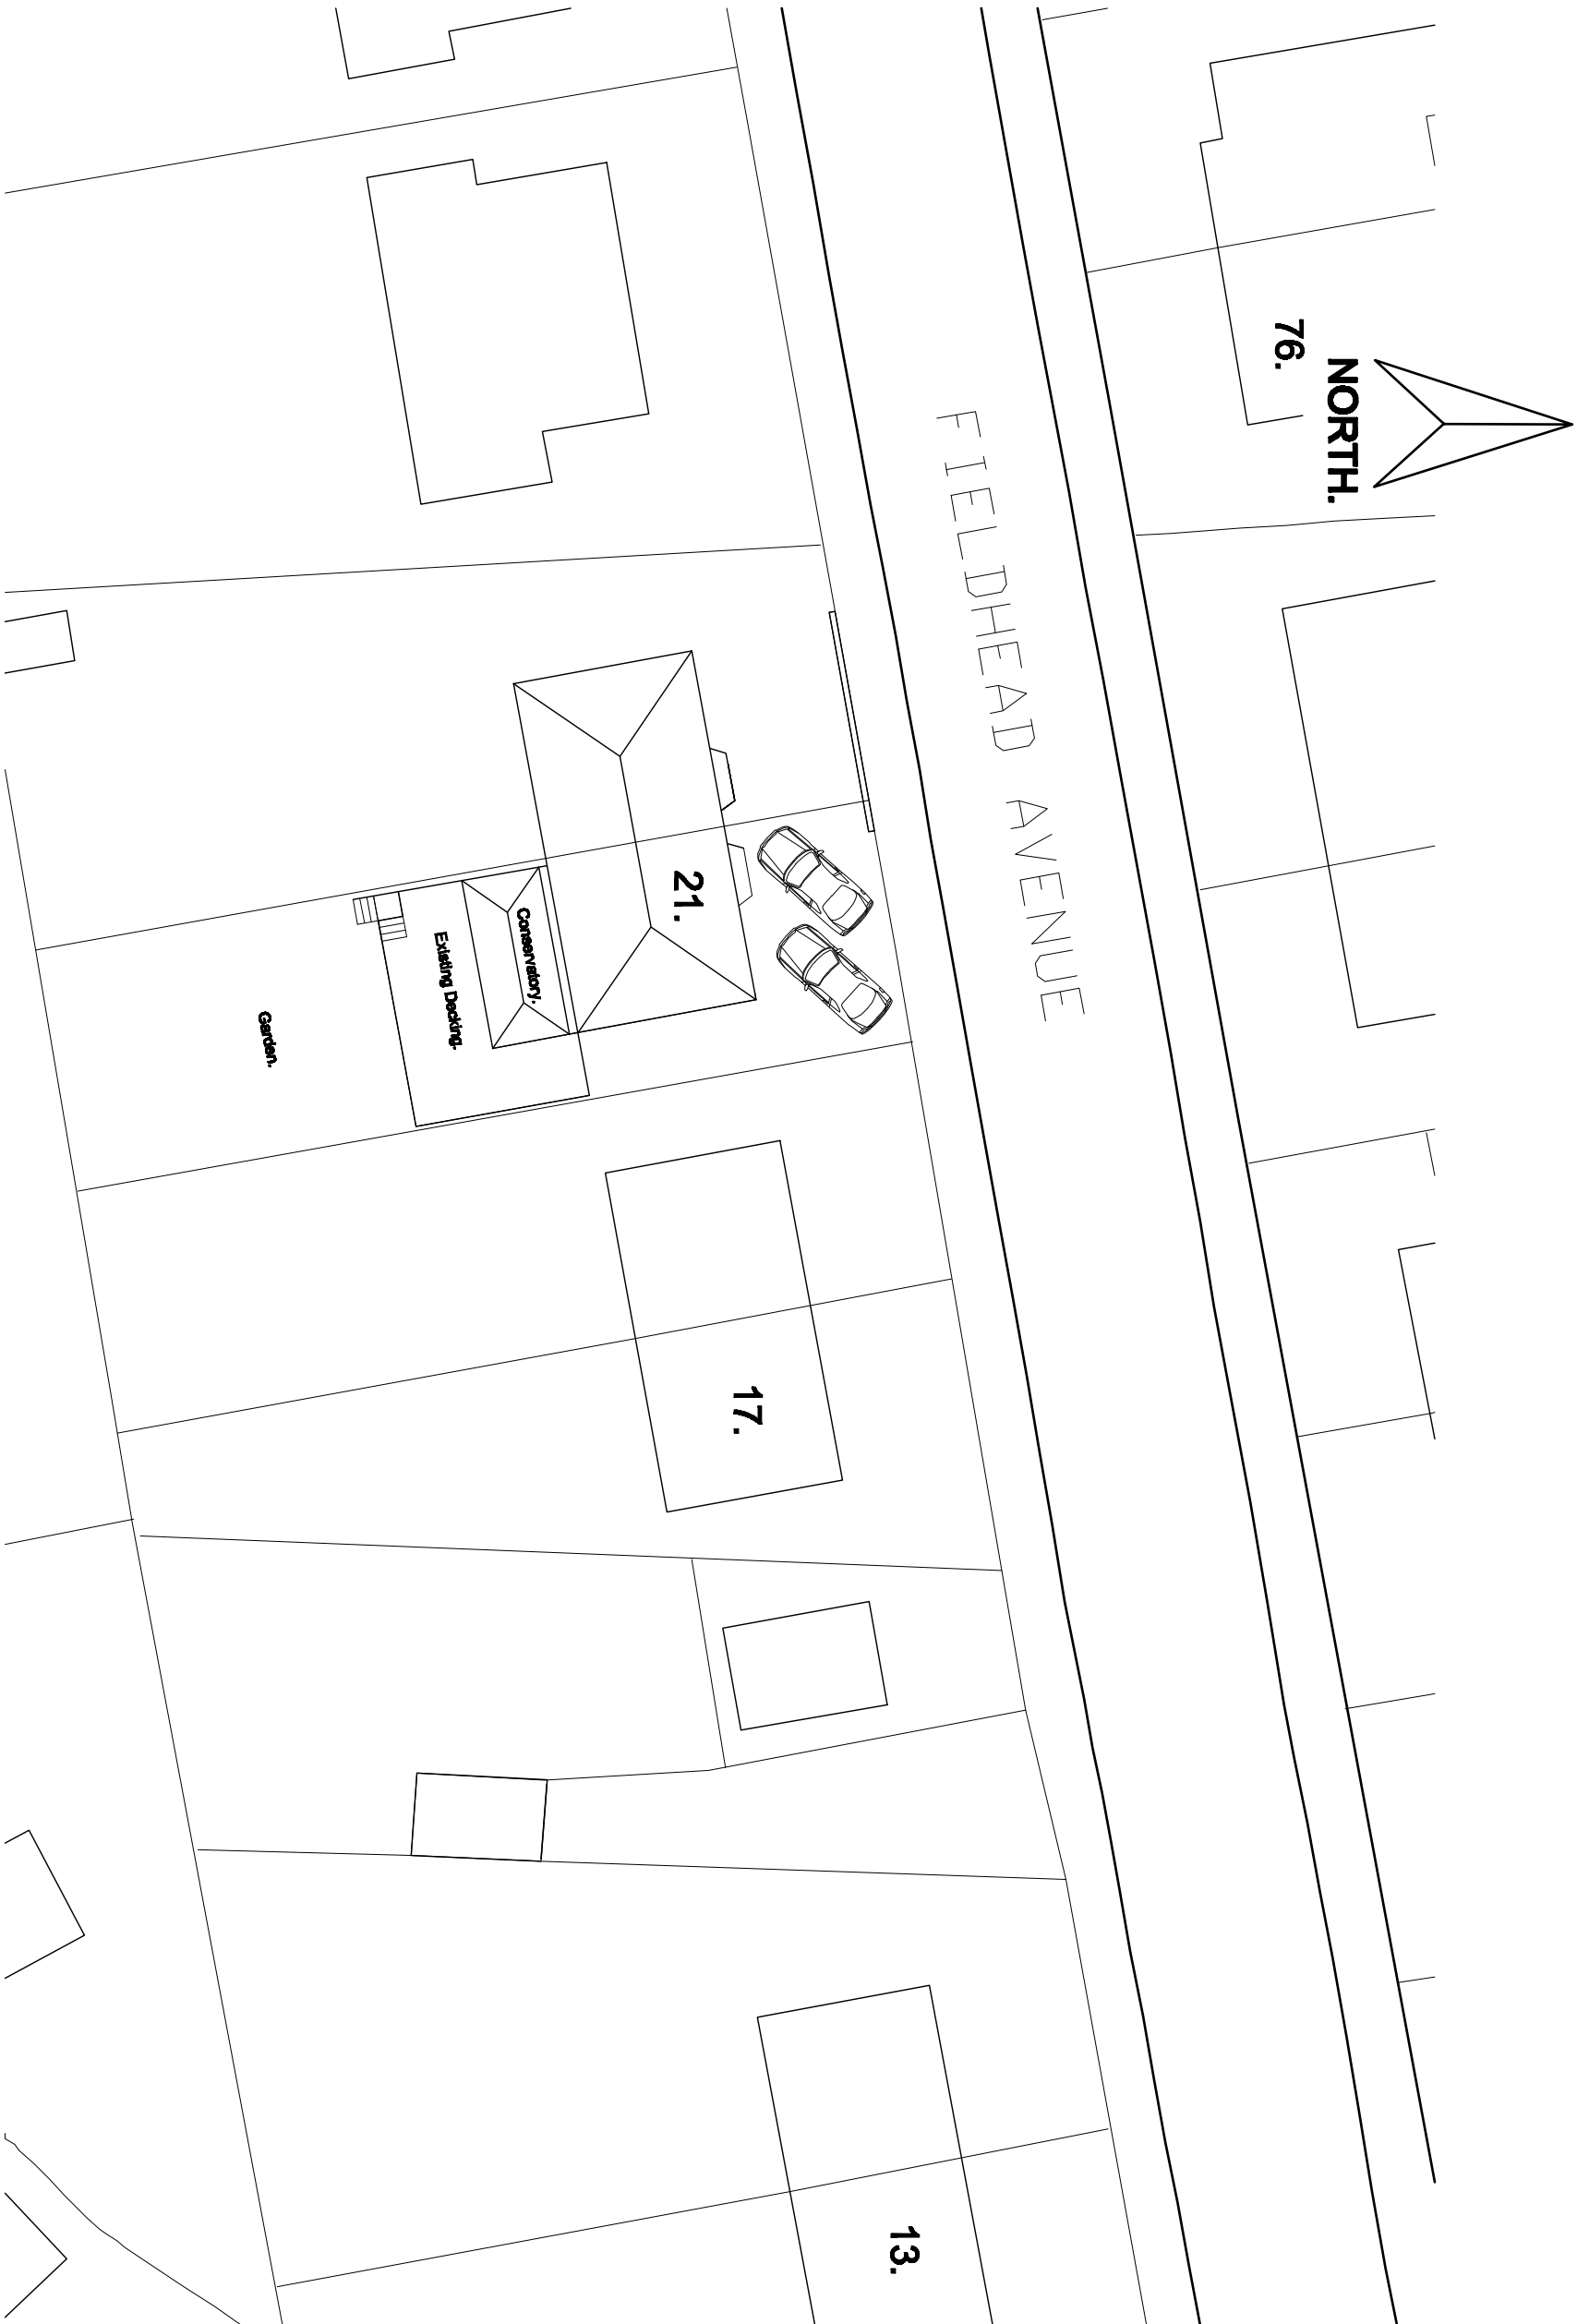

EXISTING SITE PLAN.

Revision	Title:	Project:	MTC Designs	21 Edend Drive Boken BL2 6TB T: 01204 418714 M: 07703250714 Email: info@mtcdesigns.co.uk
	PROPOSED SINGLE STOREY EXTENSION AT FRONT, SIDE AND REAR & EXTENDED DECKING AT REAR.	21, FIELDHEAD AVENUE, BURY, BL8 2LX	Scale: 1:250 @ A3 Date: February 2023.	Drawing No: P05