




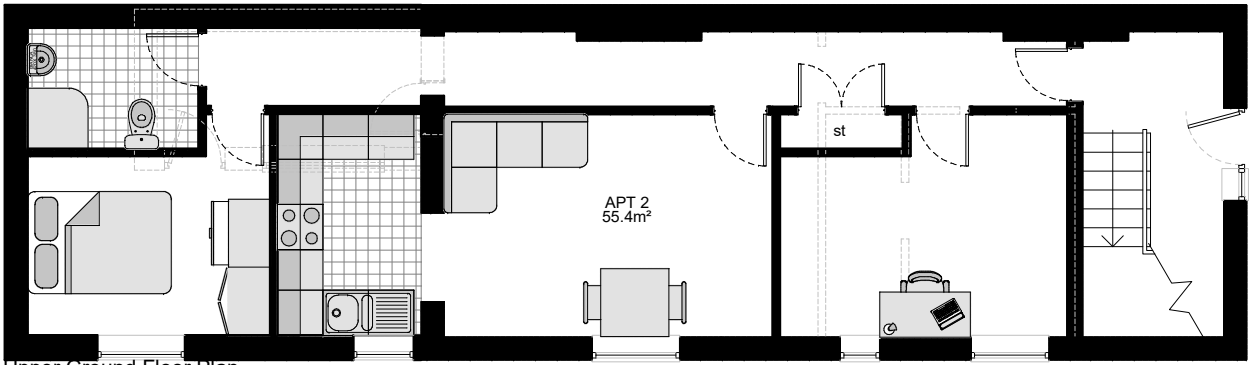


Upper Ground Floor Plan

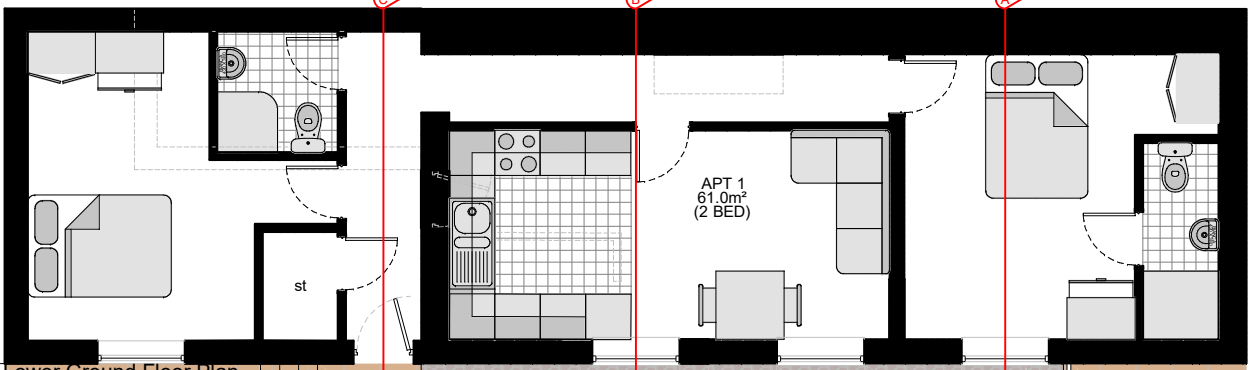

Lower Ground Floor Plan

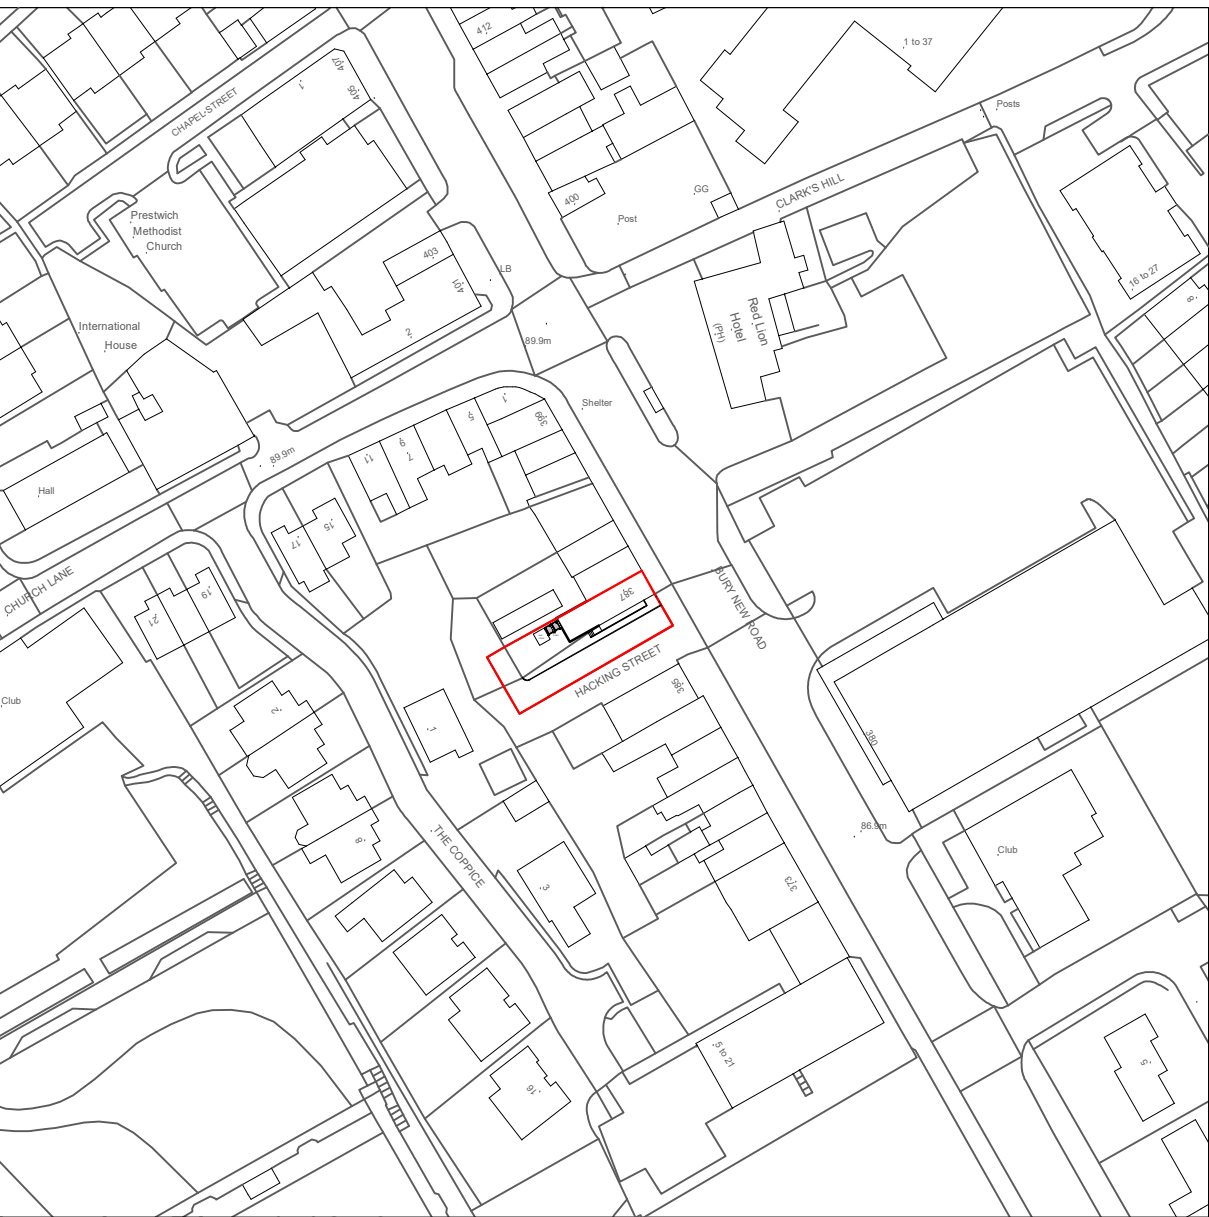


Location Plan 1:1250

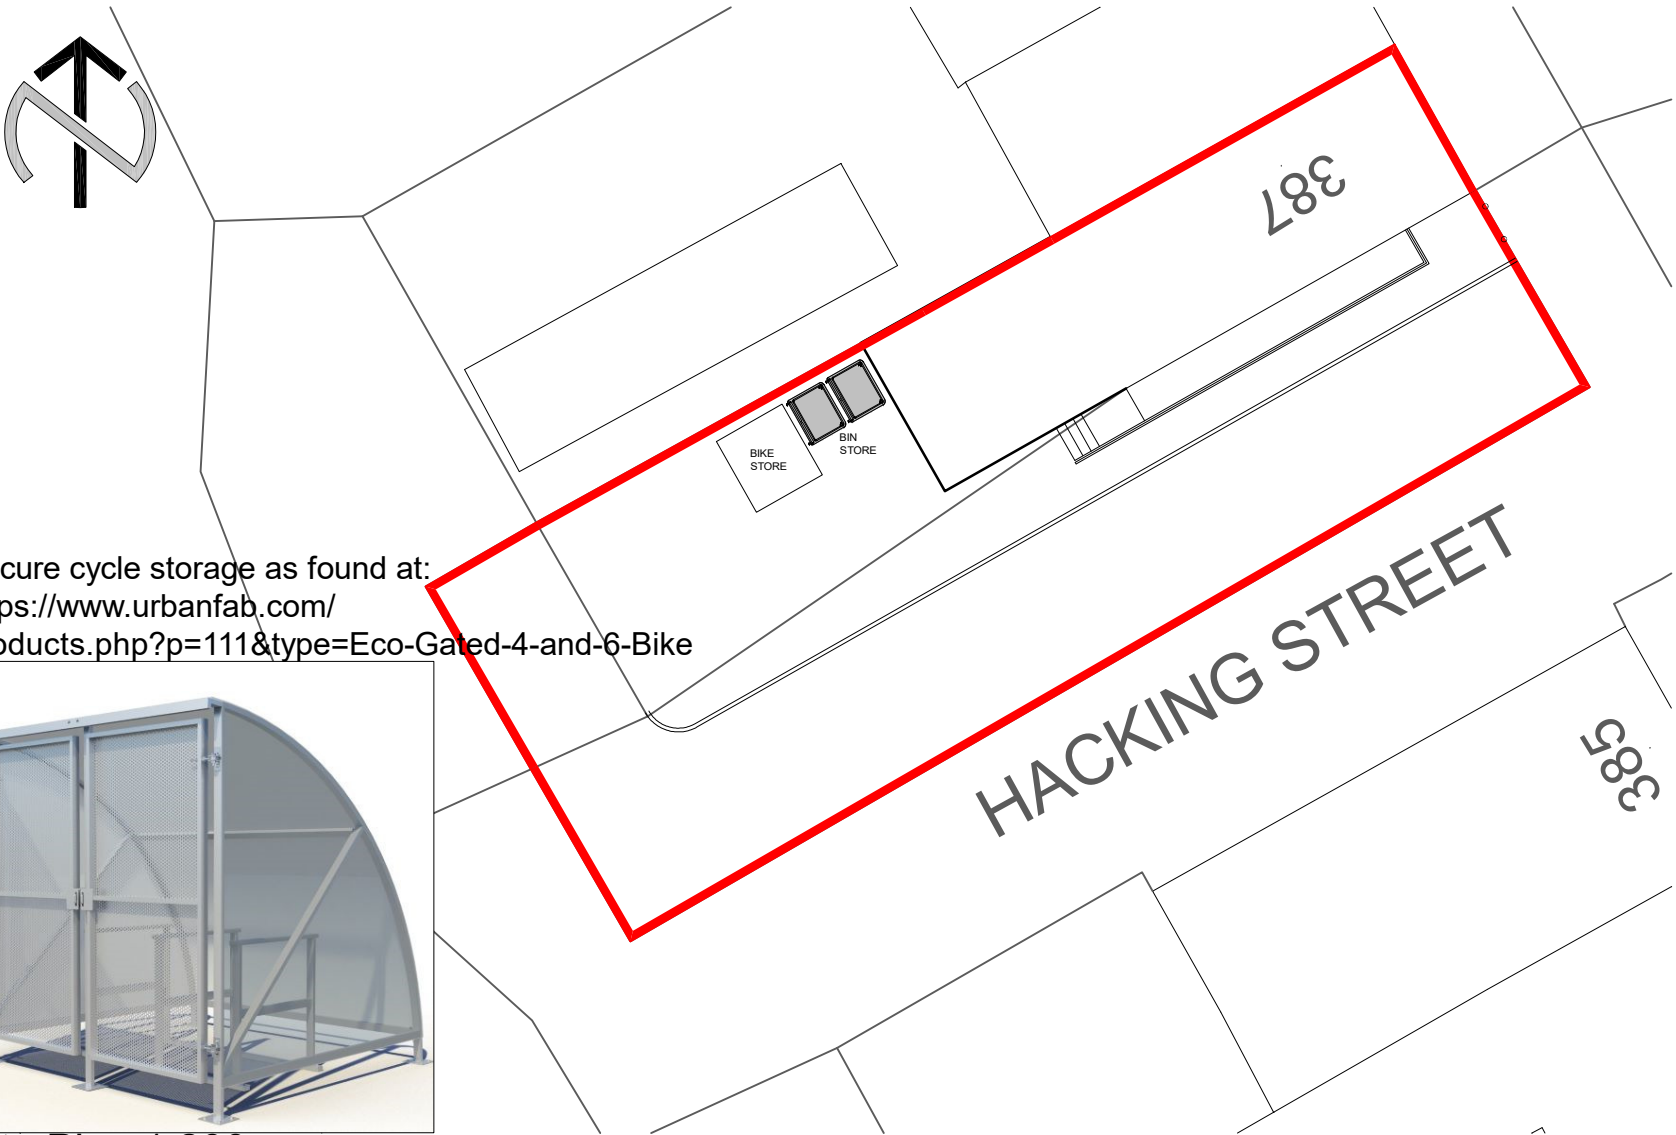

Secure cycle storage as found at:
<https://www.urbanfab.com/products.php?p=111&type=Eco-Gated-4-and-6-Bike>



Site Plan 1:200

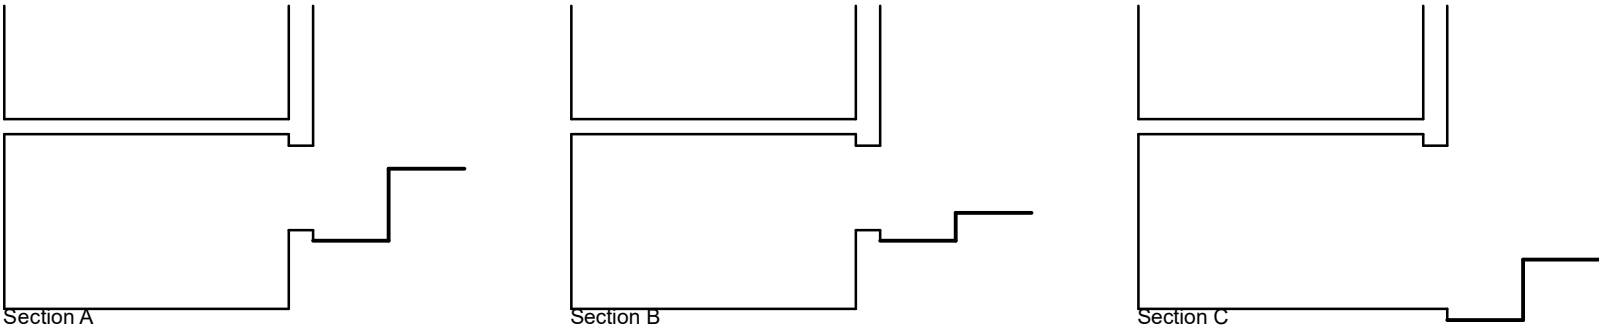

Sections 1:100



Front Elevation



Side Elevation



Rear Elevation



Side Elevation

Elevations 1:100


NOTES

GRANT ERSKINE ARCHITECTS LTD SHALL HAVE NO RESPONSIBILITY FOR ANY USE MADE OF THIS DOCUMENT OTHER THAN FOR THAT WHICH IT WAS PREPARED AND ISSUED.

ALL DIMENSIONS SHOULD BE CHECKED ON SITE.

DO NOT SCALE FROM THIS DRAWING.

ANY DRAWING ERRORS OR DIVERGENCES SHOULD BE BROUGHT TO THE ATTENTION OF GRANT ERSKINE ARCHITECTS LTD AT THE ADDRESS SHOWN BELOW.

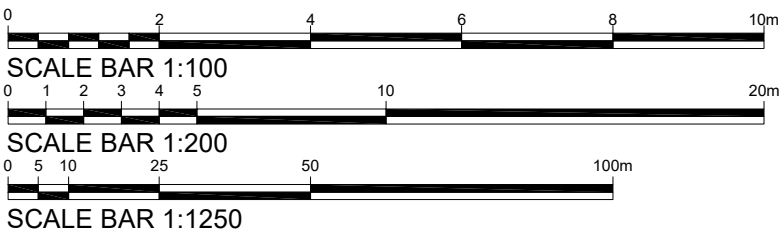

REVISION / DESCRIPTION	DRAWN	CHECKED	DATE	PROJECT TITLE
A - Added parking	MDS	GPE	08/12/22	387 BURY NEW ROAD, PRESTWICH
B - Amendments in line with planner comments	MDS	GPE	16/01/23	
PROJECT NUMBER 20220914				
DRAWING TITLE PLANNING PROPOSED PLANS, ELEVATIONS, LOCATION PLAN & SITE PLAN				SCALE VARIOUS @A2
DATE 17/10/22				
DRAWING No. (20)A003				REVISION B

GRANT ERSKINE ARCHITECTS
Suite 5, 3rd Floor
61 Mosley Street
Manchester
M2 3HZ

07974 099796
0161 236 9761

info@grantskinearchitects.com
www.grantskinearchitects.com