



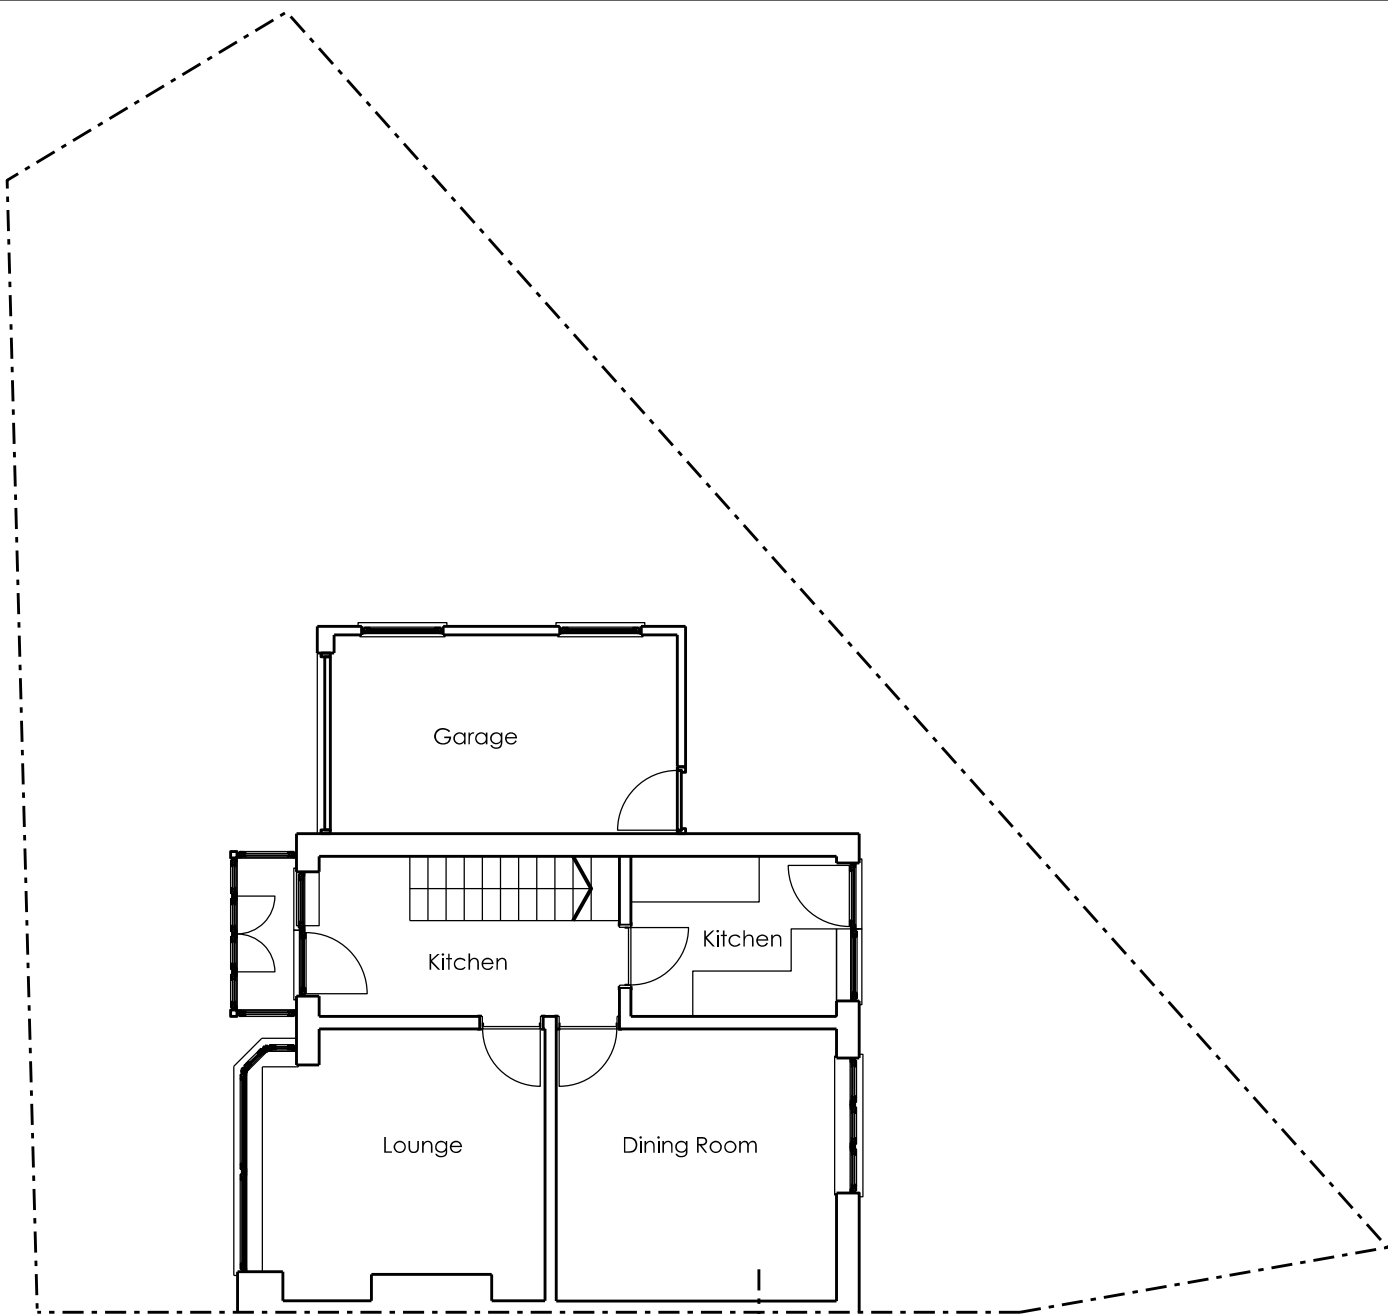


EXISTING GROUND FLOOR PLAN 1:100

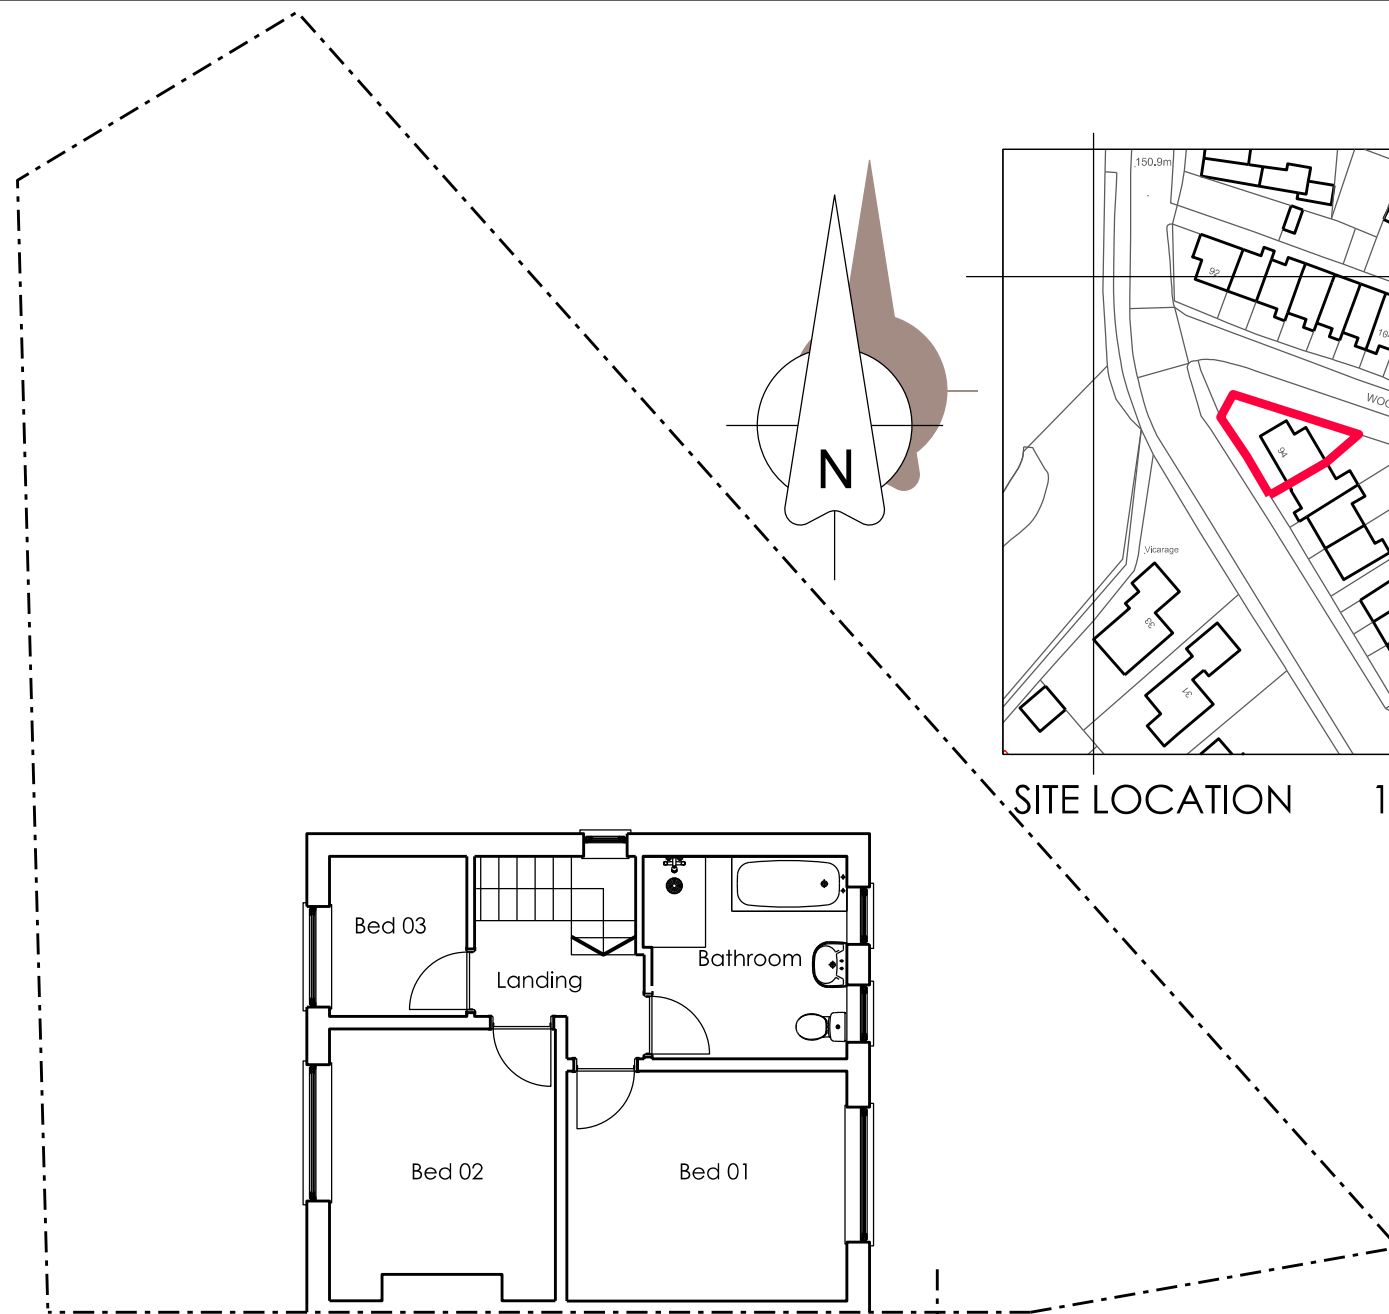


EXISTING FIRST FLOOR PLAN 1:100



SITE LOCATION 1:1250

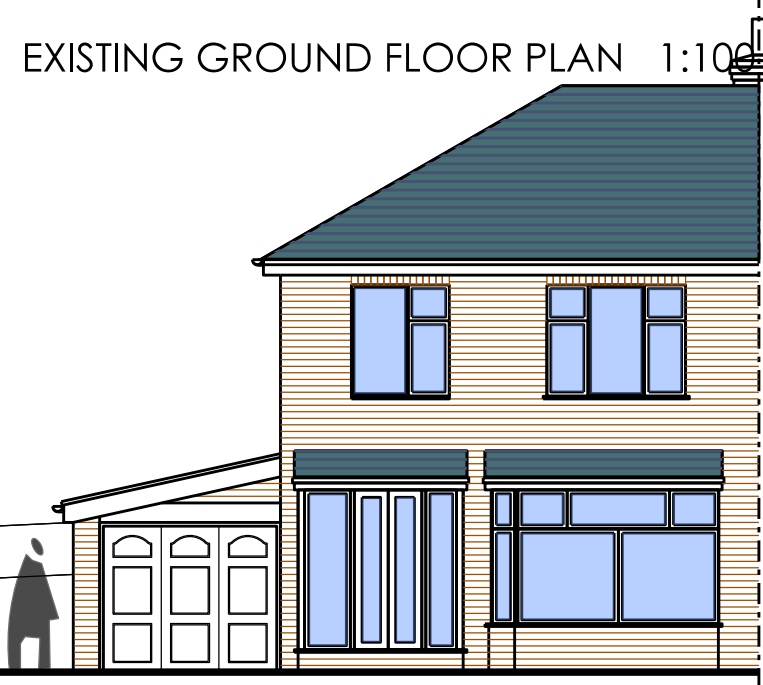

EXISTING SOUTH ELEVATION 1:100

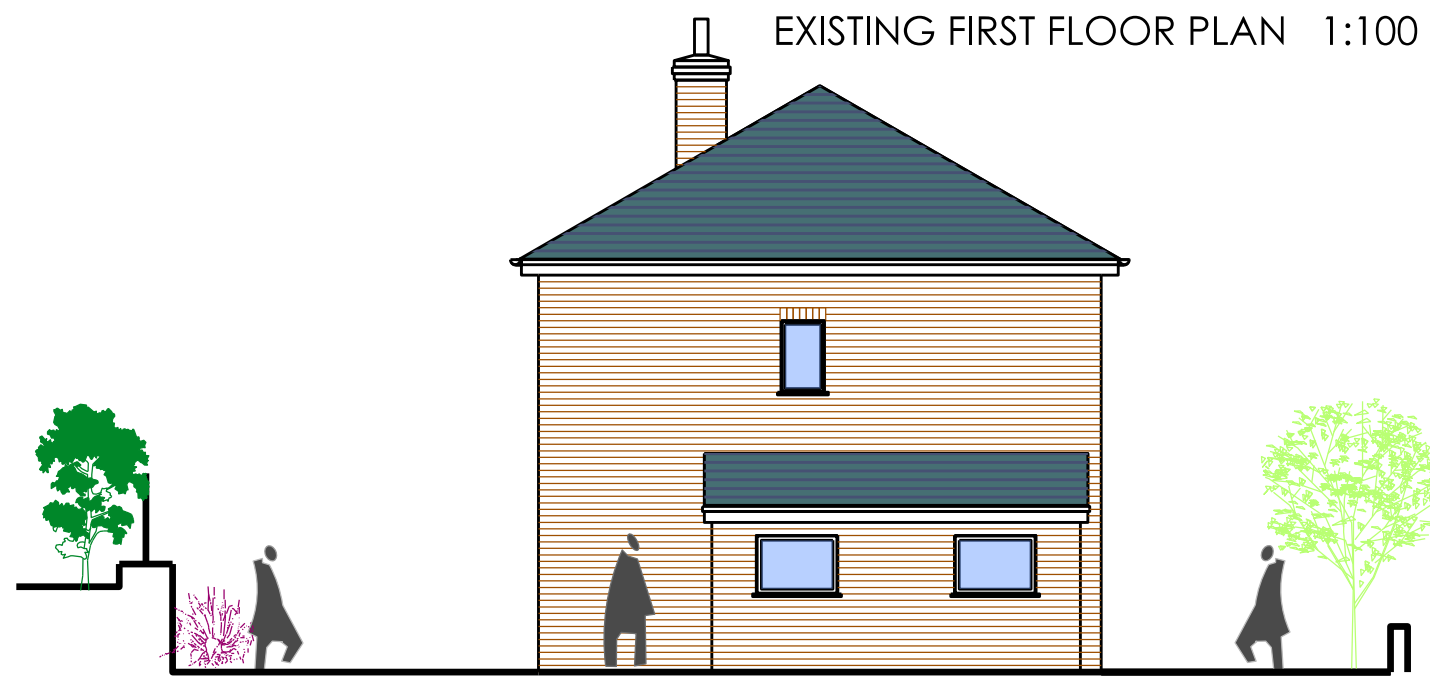


EXISTING WEST ELEVATION 1:100



EXISTING NORTH ELEVATION 1:100

Revision	Description	By	Date	Revision	Description	By	Date

Notes:
DO NOT SCALE. Use figured dimensions only. The contractor is requested to check all dimensions before the work is put in hand. Copyright of this drawing belongs solely to SCA Ltd. This drawing must only be used for the purpose for which it is supplied and its contents must not be reproduced for any purpose without written permission. Areas indicated, or areas calculated from this drawing should be used for valuation purposes or as the basis for development contracts. SCA is a limited company registered in England and Wales. Number: 7428841

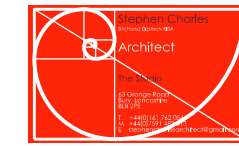

Drawn	SC	Project	Alterations and Extension to
Date	June 2021		94 Castle Hill Road, Bury, BL9 7RW
Checked	SC		Darren Fitzsimon
Date	June 2021	Drg Title	Site Location, Existing Plans and Elevations
Scale	1:1250 & 1:100 @ A3	Drg No	SC2021-250-L(-O)002 Rev A
Status	Planning		