

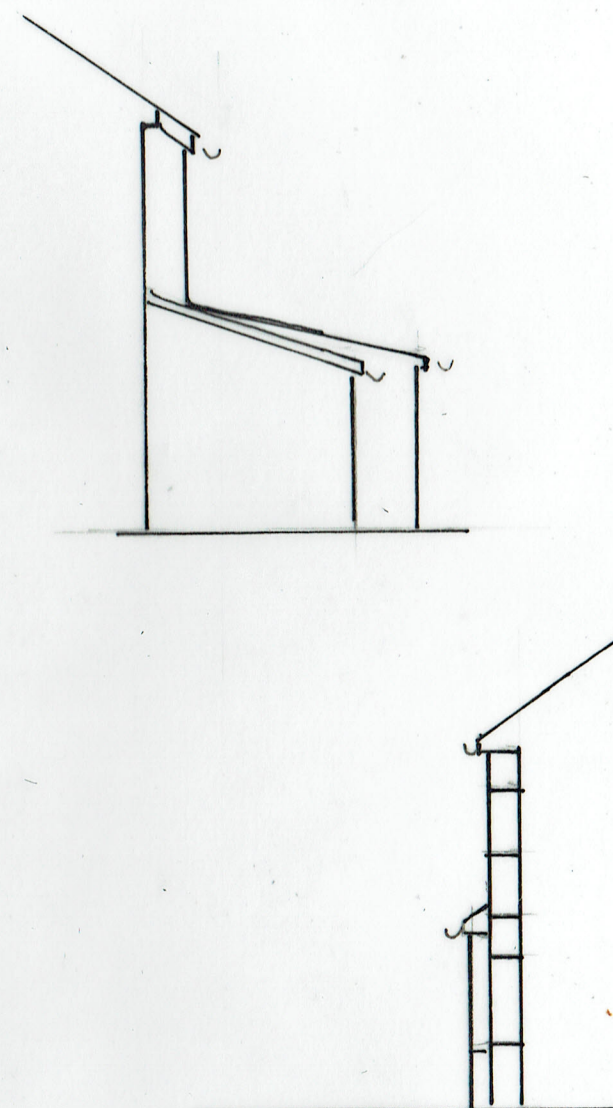


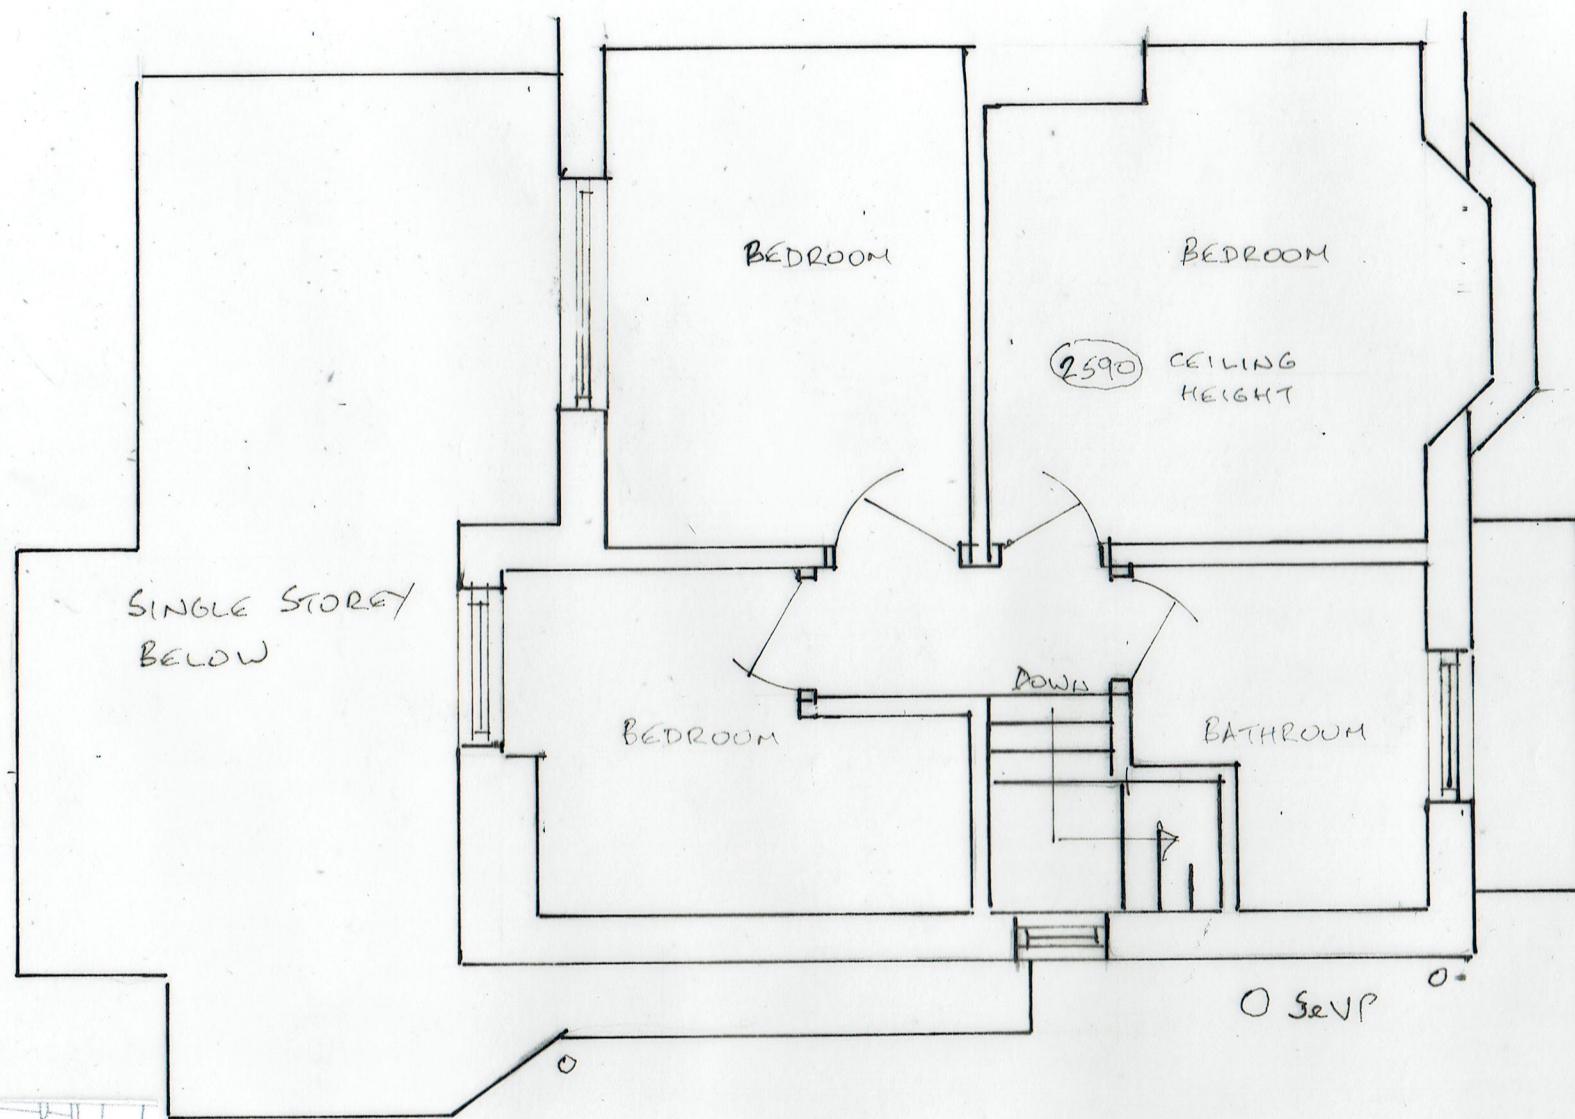

EXISTING
SIDE ELEVATIONS

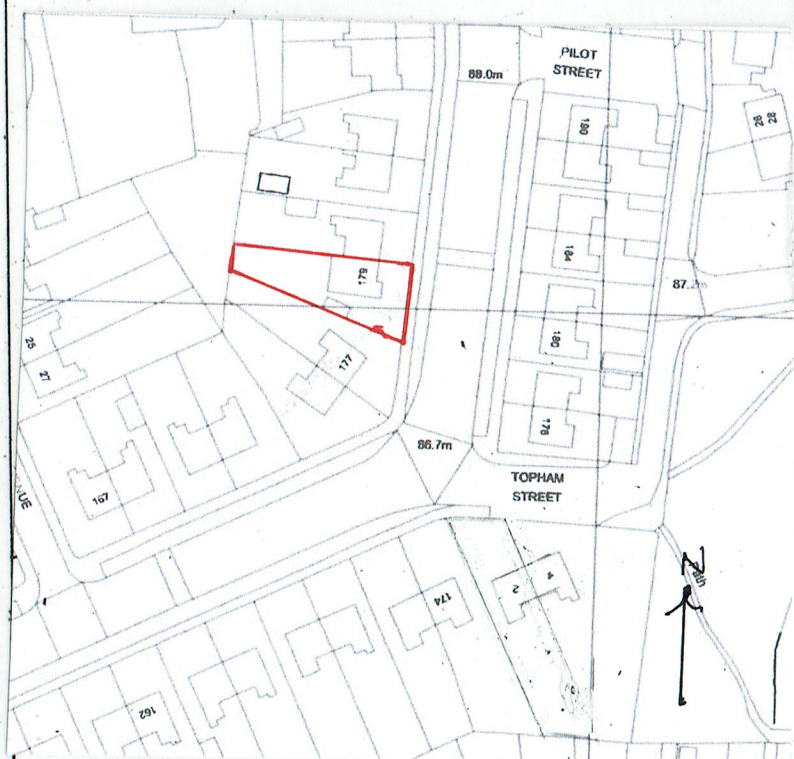

LOCATION PLAN (1:1250)

0 5
METRES
0 5
SCALE 1:50 & 1:100 @ A3

3. EXISTING FIRST FLOOR PLAN

24/03/2022

22/684/02

TWO STOREY EXTENSION
179 PARKHILLS ROAD, BURY BL9 9AF