



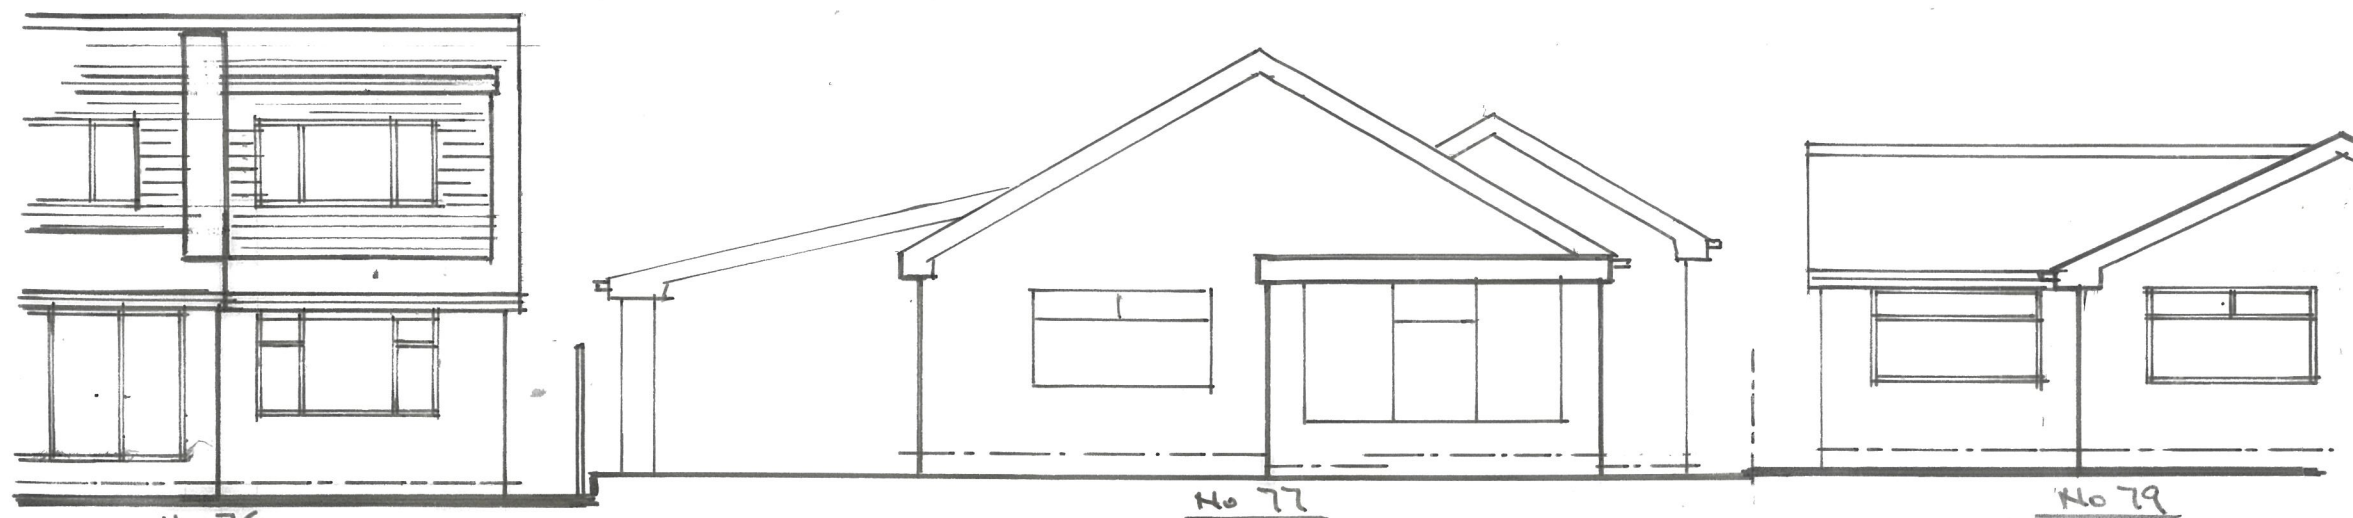

EXISTING FRONT ELEVATION & STREET SCENE.

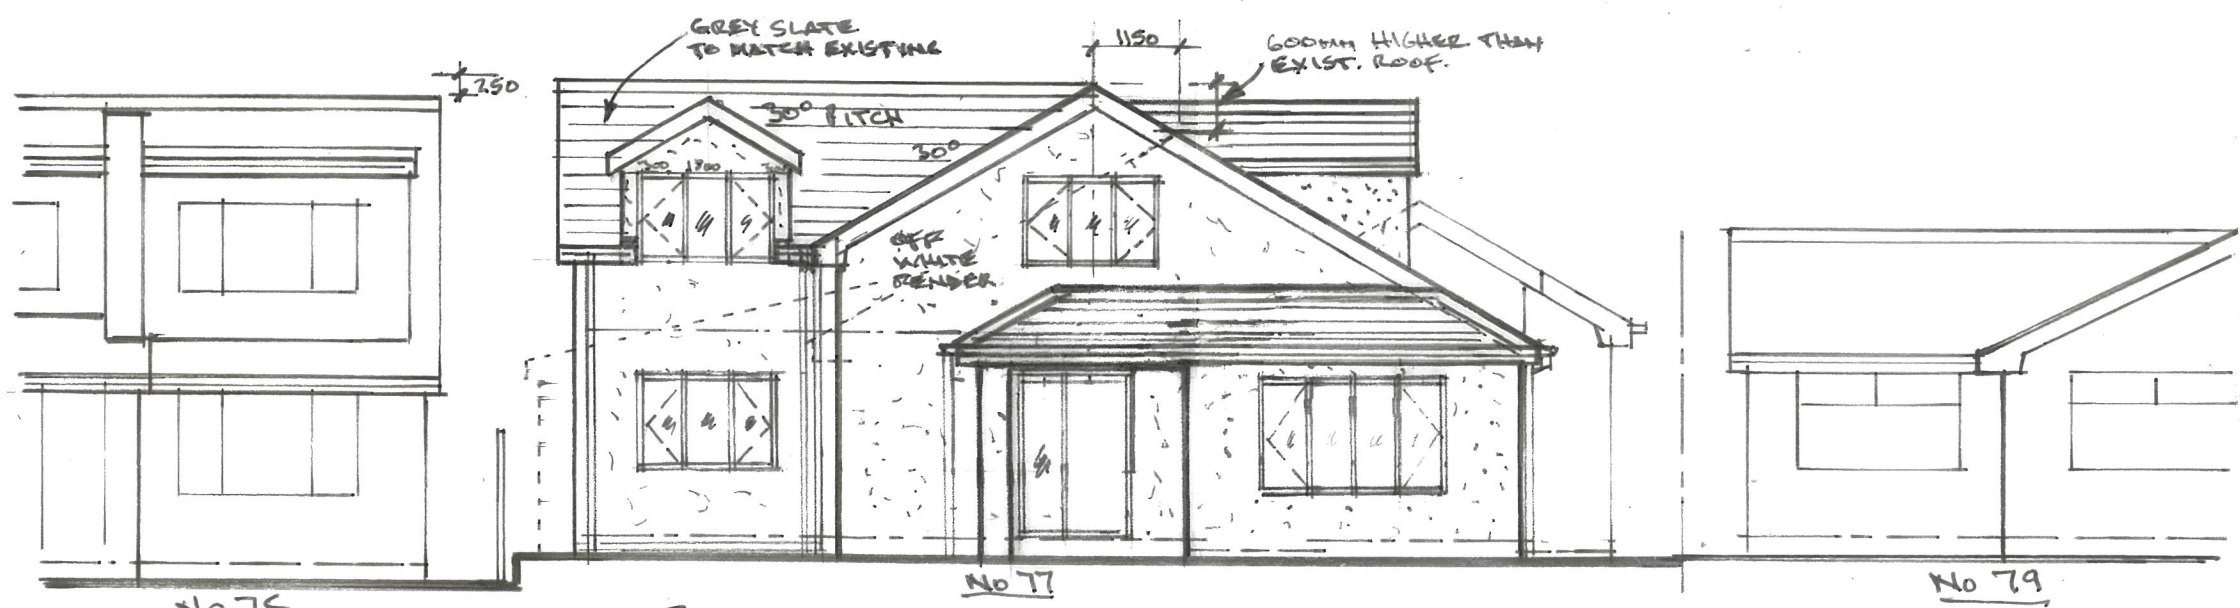

PROPOSED FRONT ELEVATION & STREET SCENE.

<u>PROPOSED TWO STOREY/FIRST FLOOR SIDE & SINGLE STOREY</u> <u>REAR EXTENSIONS & EXTERNAL/INTERNAL ALTERATIONS,</u> <u>AT 77 HAIG ROAD, BURY.</u>			
<u>STREET SCENE ELEVATIONS</u>			
<u>SCALE</u> 1:100	<u>DATE</u> Nov. 22	<u>DRAWN BY</u> N.B.	<u>DWG NO</u> 3