



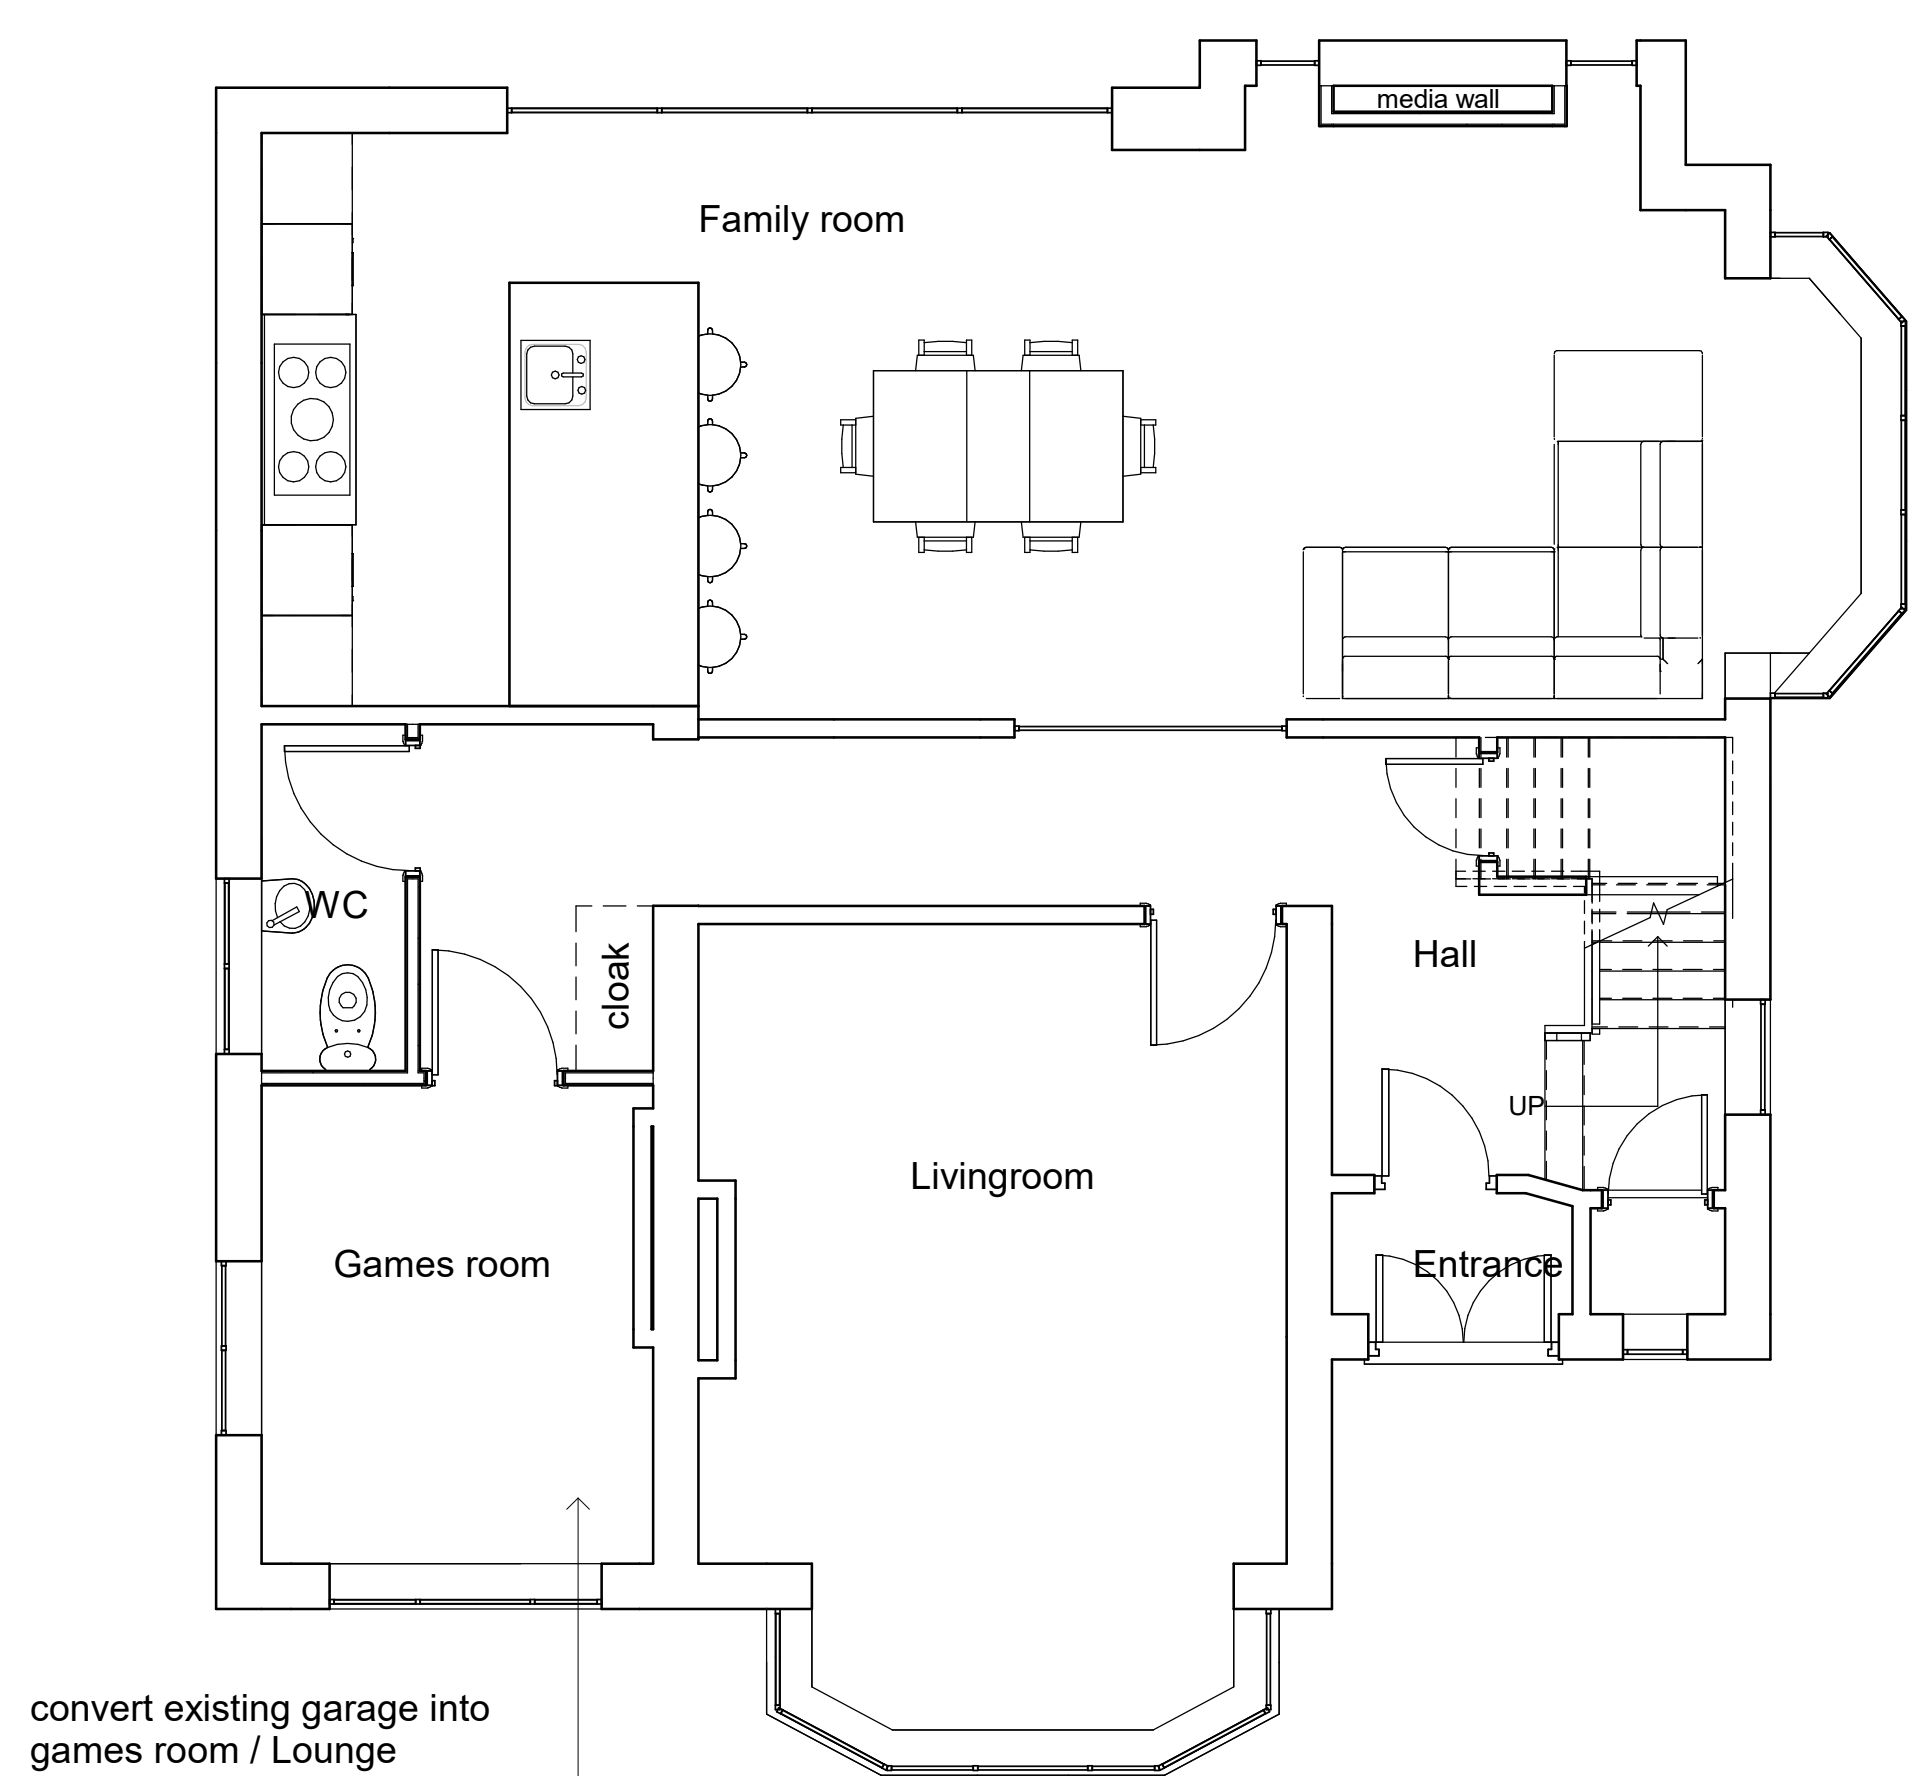

2 As Proposed Ground Floor
1 : 50

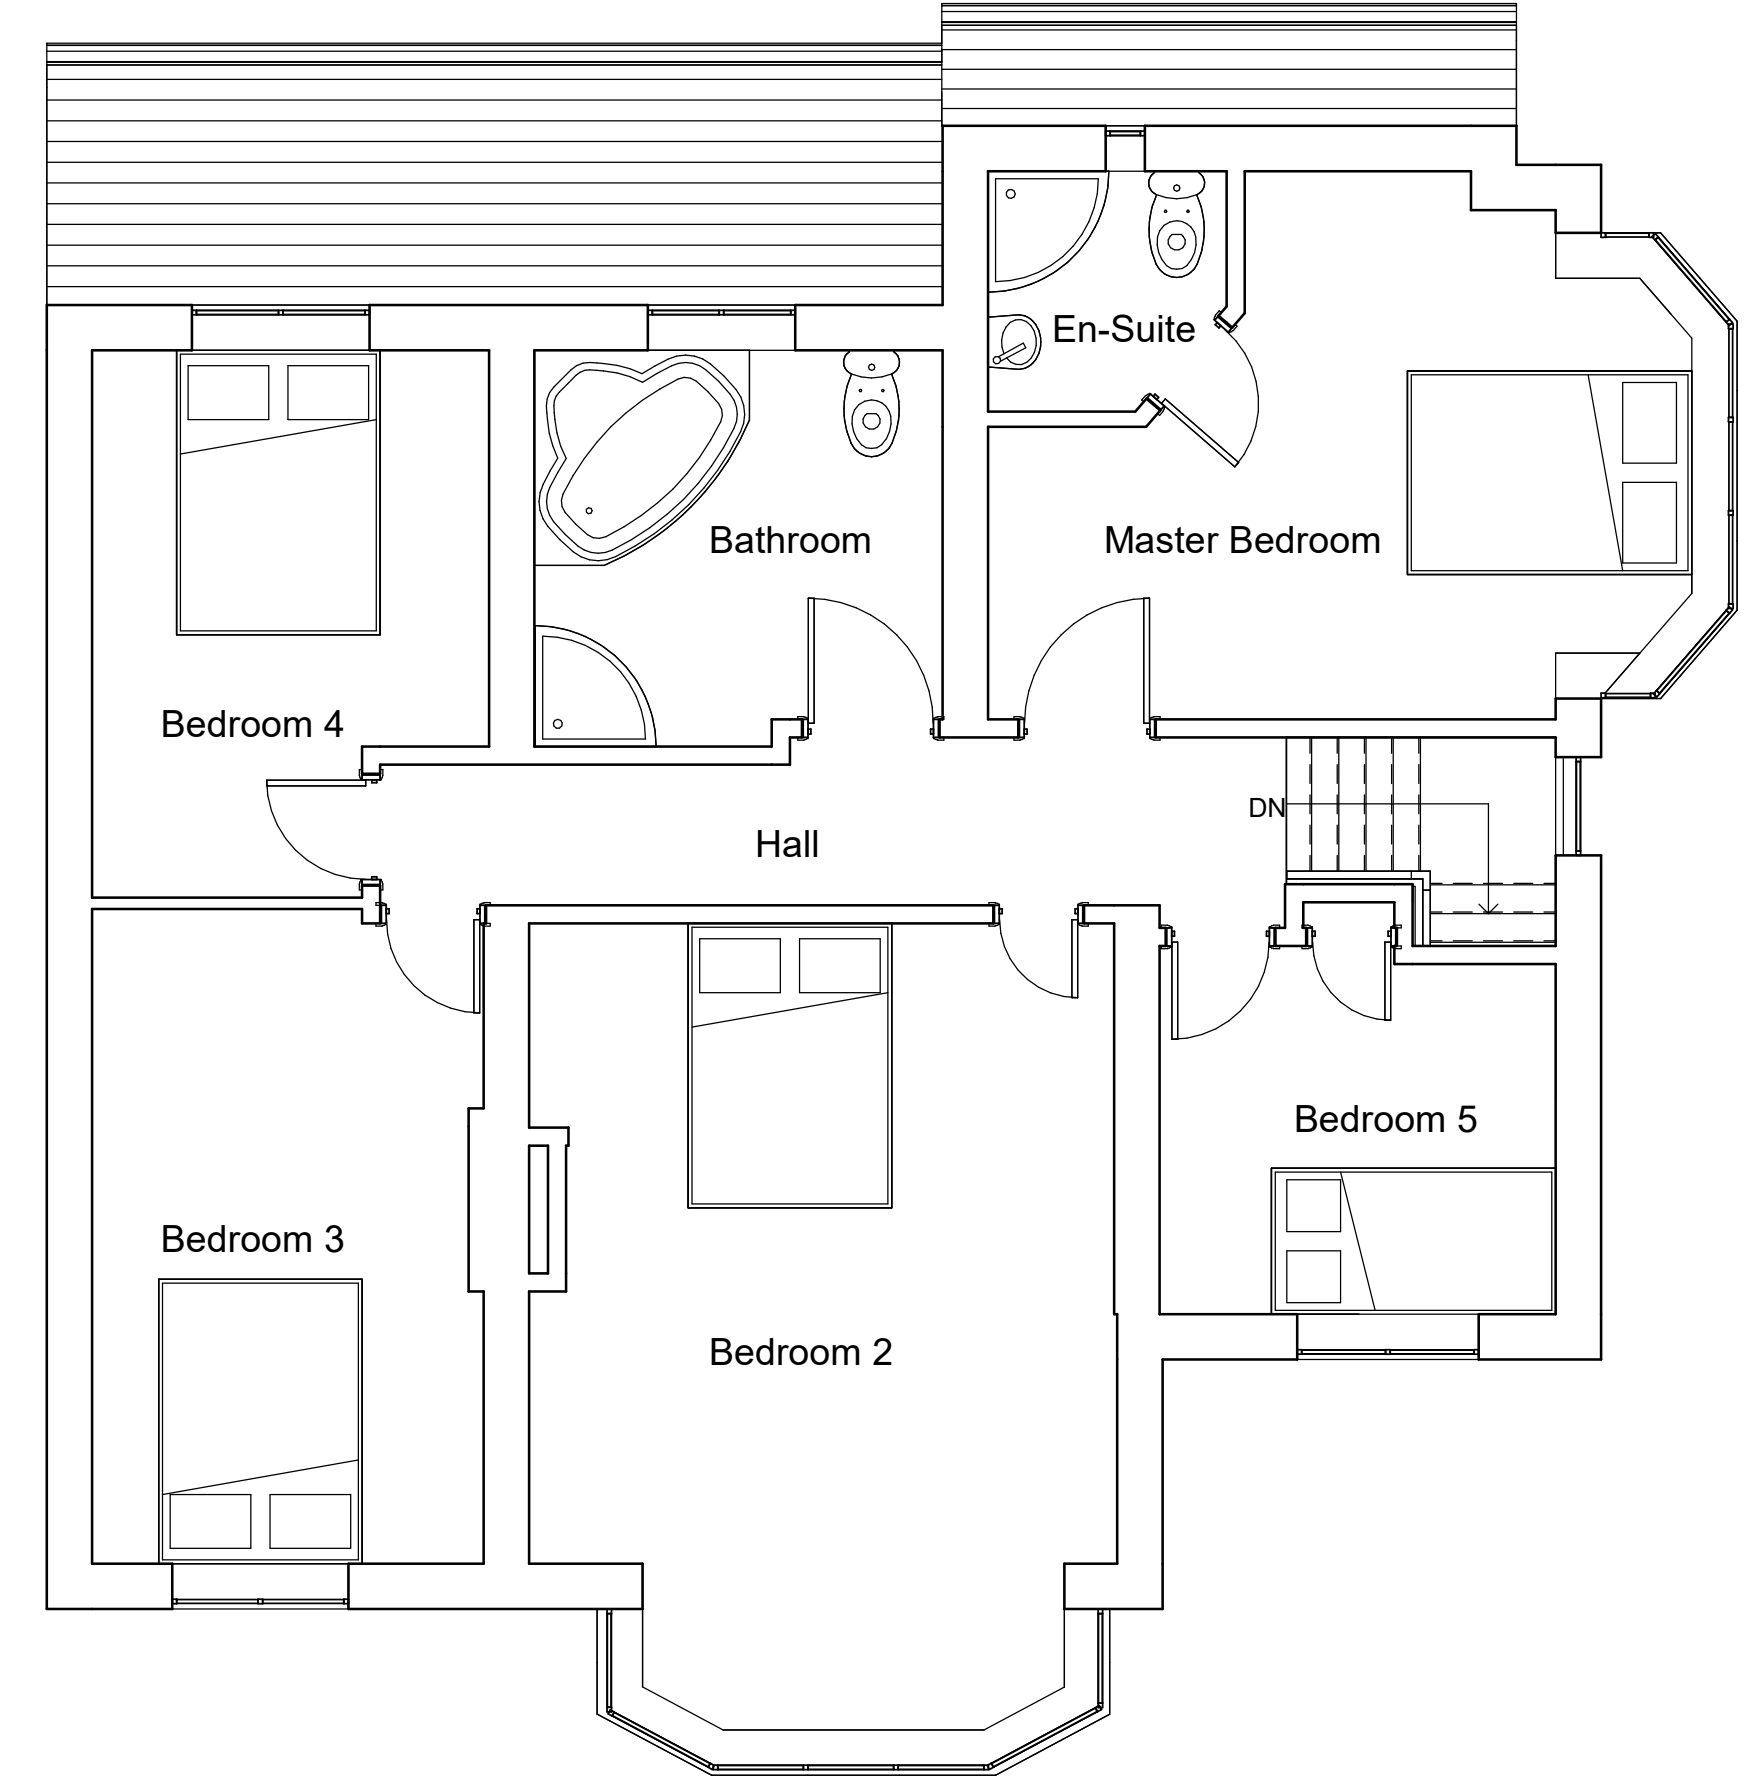

3 As Proposed 1st Floor
1 : 50



8 Proposed 3D

1 Block Plan
1 : 500


NOTES
ALL DIMENSIONS AND LEVELS ARE TO BE CHECKED ON SITE
ANY DISCREPANCIES ARE TO BE REPORTED TO THE PROJECT MANAGER BEFORE ANY WORK COMMENCES
THIS DRAWING SHALL NOT BE SCALED TO ASCERTAIN ANY DIMENSIONS WORK TO FIGURED DIMS ONLY
THIS DRAWING SHALL NOT BE REPRODUCED WITHOUT EXPRESS WRITTEN PERMISSION FROM Clarkes Bespoke Design LTD.




6 As Proposed Front Elevation
1 : 100



5 As Proposed RHS Elevation
1 : 100

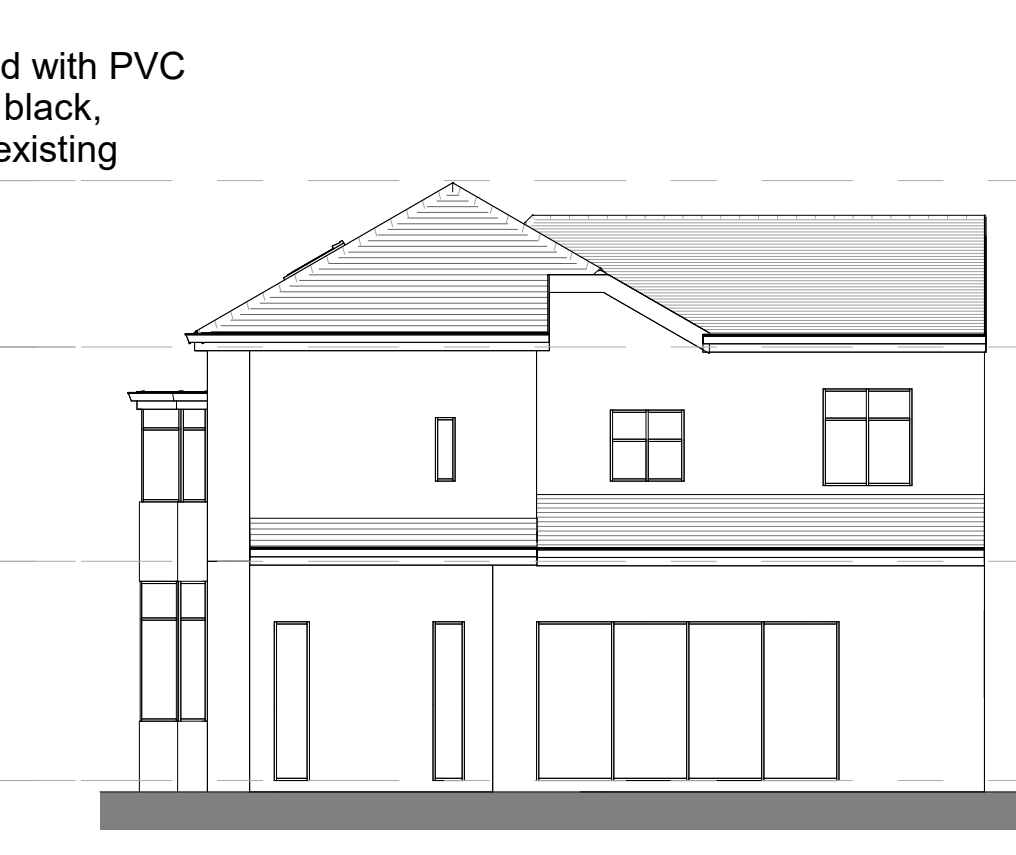

4 As Proposed Rear Elevation
1 : 100


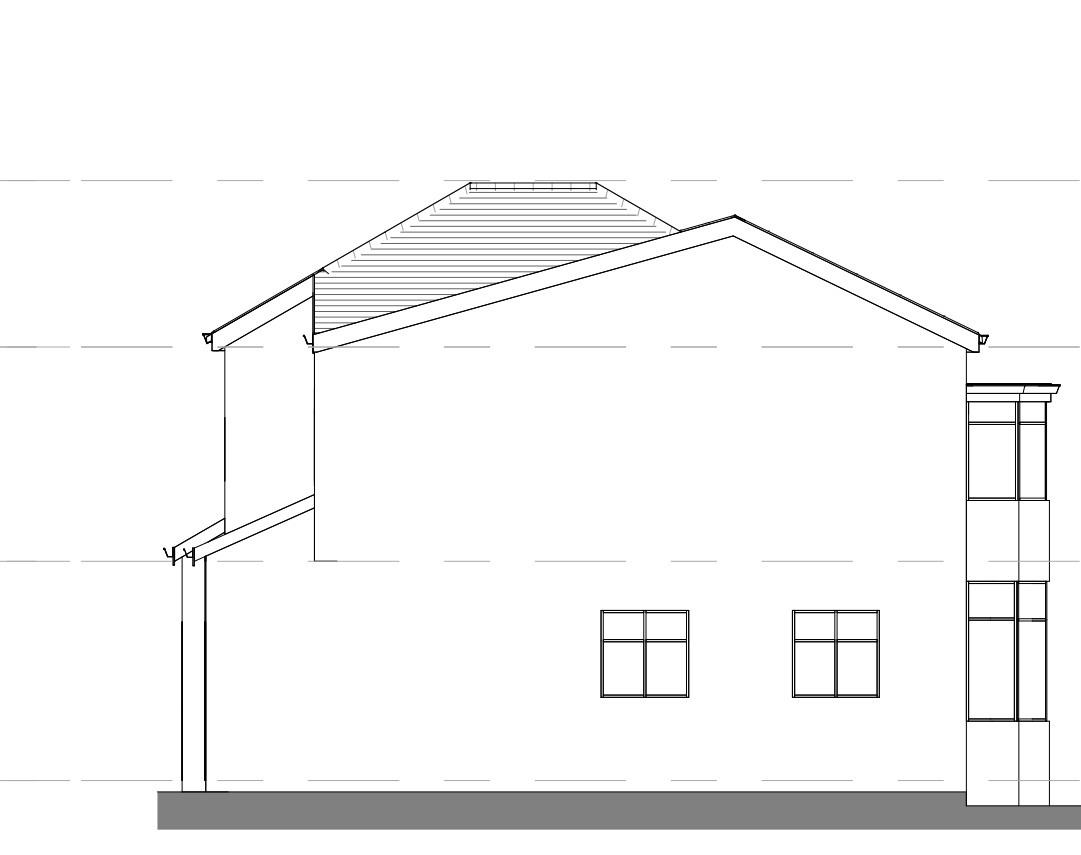


7 As Proposed LHS Elevation
1 : 100



9 Proposed Street Scene Elevation
1 : 100

P2	07.02.24	BC	planning comments
P1	11.01.21	BC	First Issue
Rev No.	Rev Date	Rev By	Description
project			
474 Bolton road			
location			
474 Bolton Road, Bury, BL8 2DU			
client			
Dr Rashad Nasir			

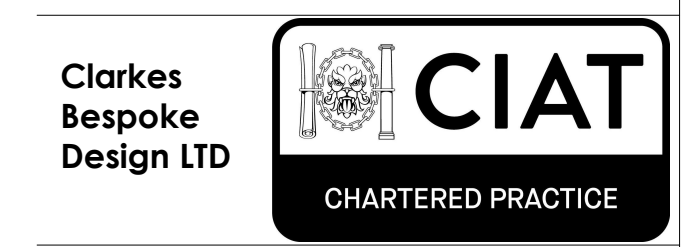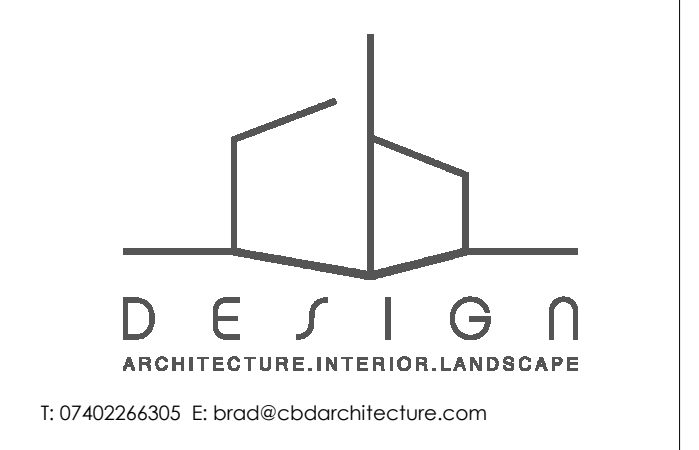

drawing title			
As Proposed			
dwg purpose			
scale As indicated @ sheet size A1		drawn BC rev date 07.02.24	checked BC
23-028 job number	PL-002 drawing number	P2 revision	