



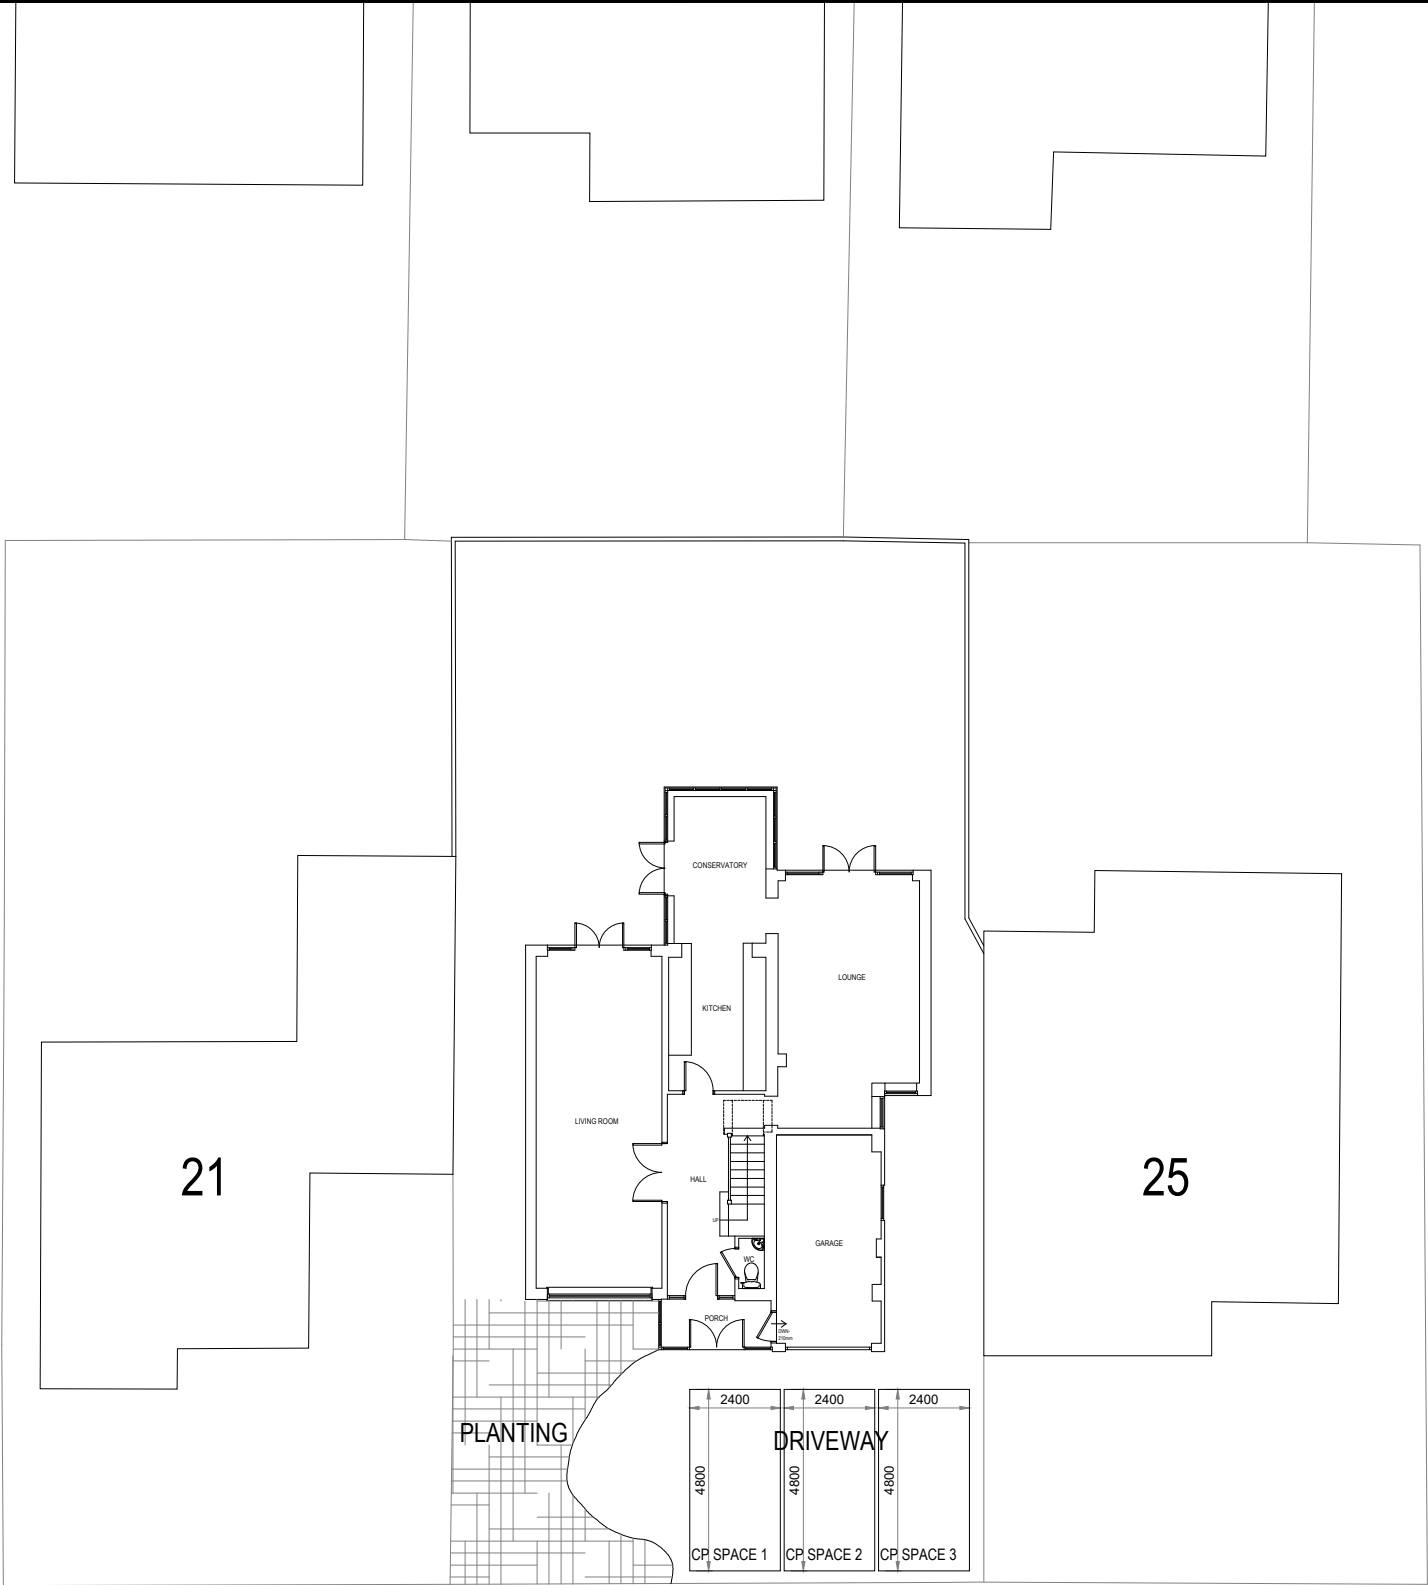

HILLINGDON ROAD

EXISTING SITE PLAN

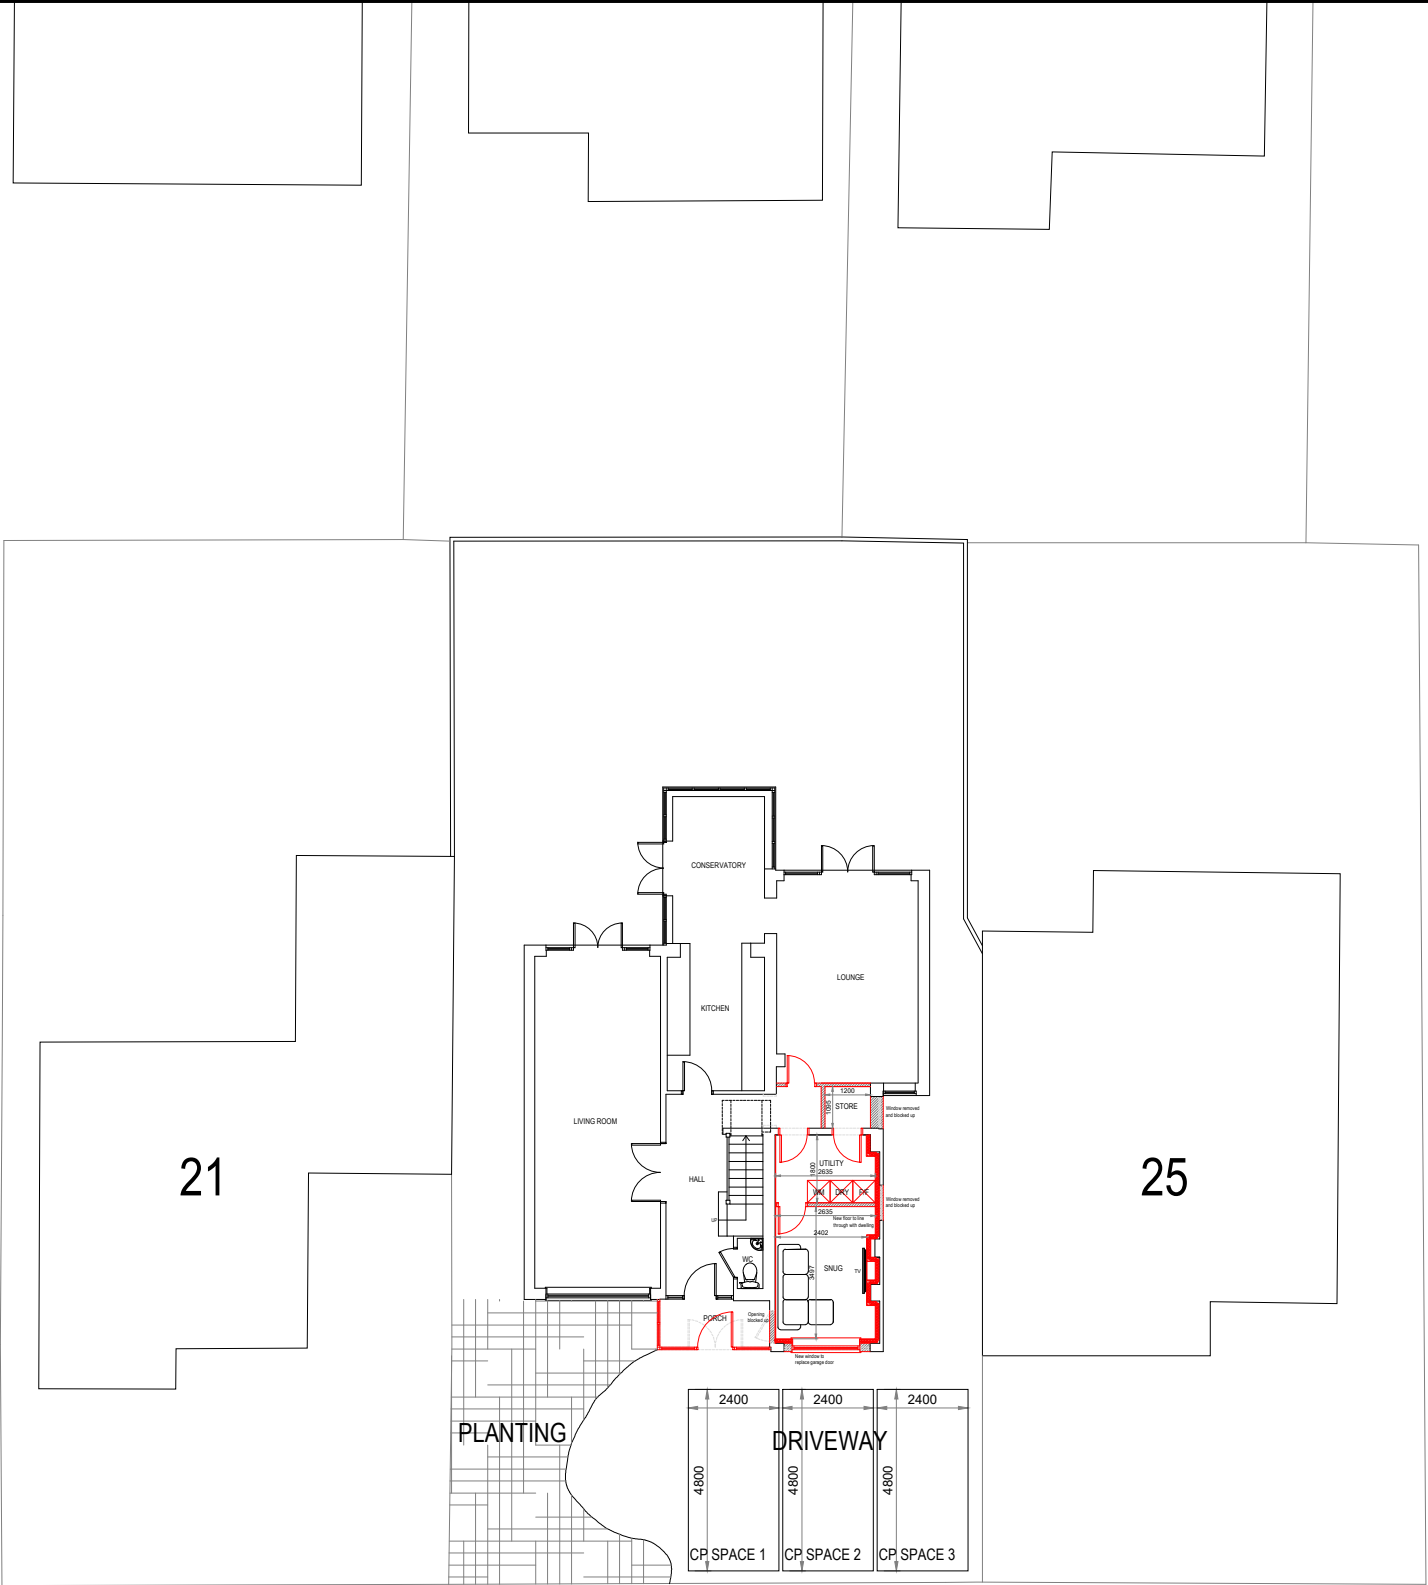

HILLINGDON ROAD

PROPOSED SITE PLAN

PROJECT	PROPOSED ALTERATIONS 23 HILLINGDON ROAD WHITEFILED, MANCHESTER M45 7QQ	TITLE EXISTING AND PROPOSED SITE PLANS	DATE 24.11.22	DRG No. 801/03
CLIENT	MR BRYAN BENNETT		SCALE 1:200 (A3)	AMENDMENT B