


Proposed Residential Development to Site at Redisher Finishing Techniques Ltd-

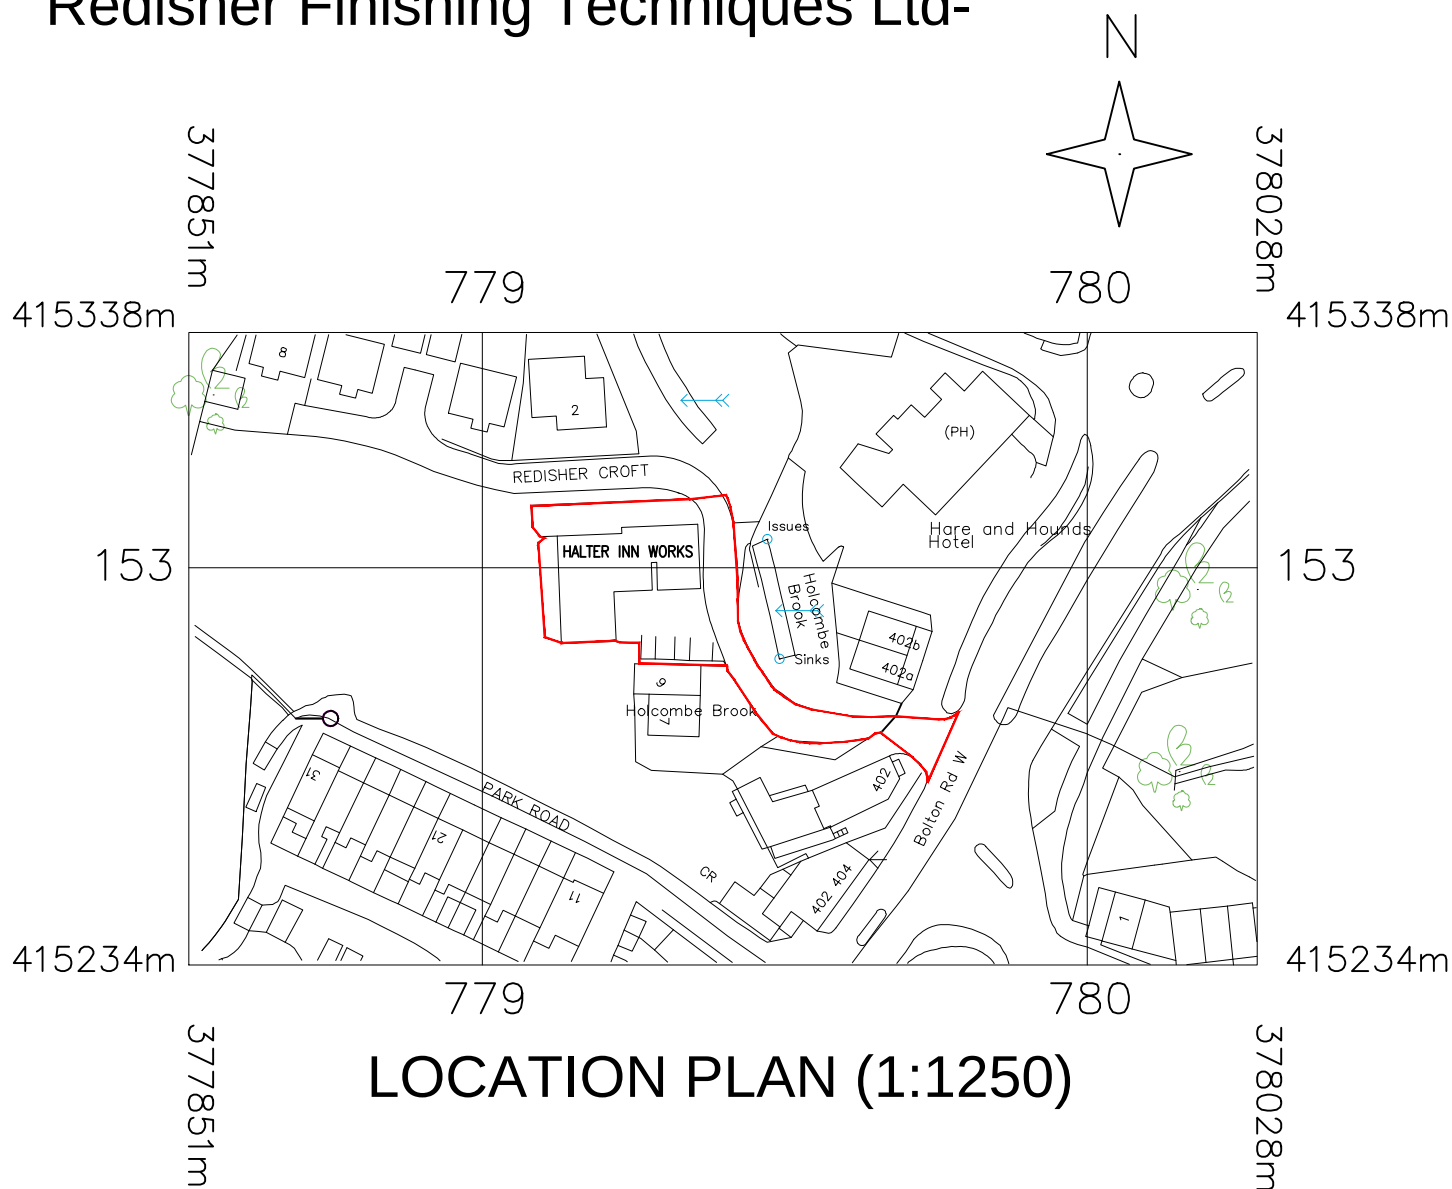

Revisions:

A - 01.05.2023 - JPE - Red edge amended to correspond with red edge of development area to previously approved site plan.

6 SCHOOL ST, RADCLIFFE, MANCHESTER, M26 3BP.
TEL: 0161 724 8027
FAX: 0161 725 9095
EMAIL: info@tommyerscough.co.uk

Client: Redisher Finishing Techniques Ltd

Project: Proposed Residential Development

Drawing Number: 1411 / 105A - Site Location Plan

Drawn By: JMS
Date: 22-09-11
Scale: A4 @ 1:1250
Checked By:

© Crown Copyright 2011 Licence No. 01317808

Reproduction in whole or in part is prohibited

without the prior permission of Ordnance Survey.