


Proposed Residential Development to Site at Redisher Finishing Techniques Ltd.

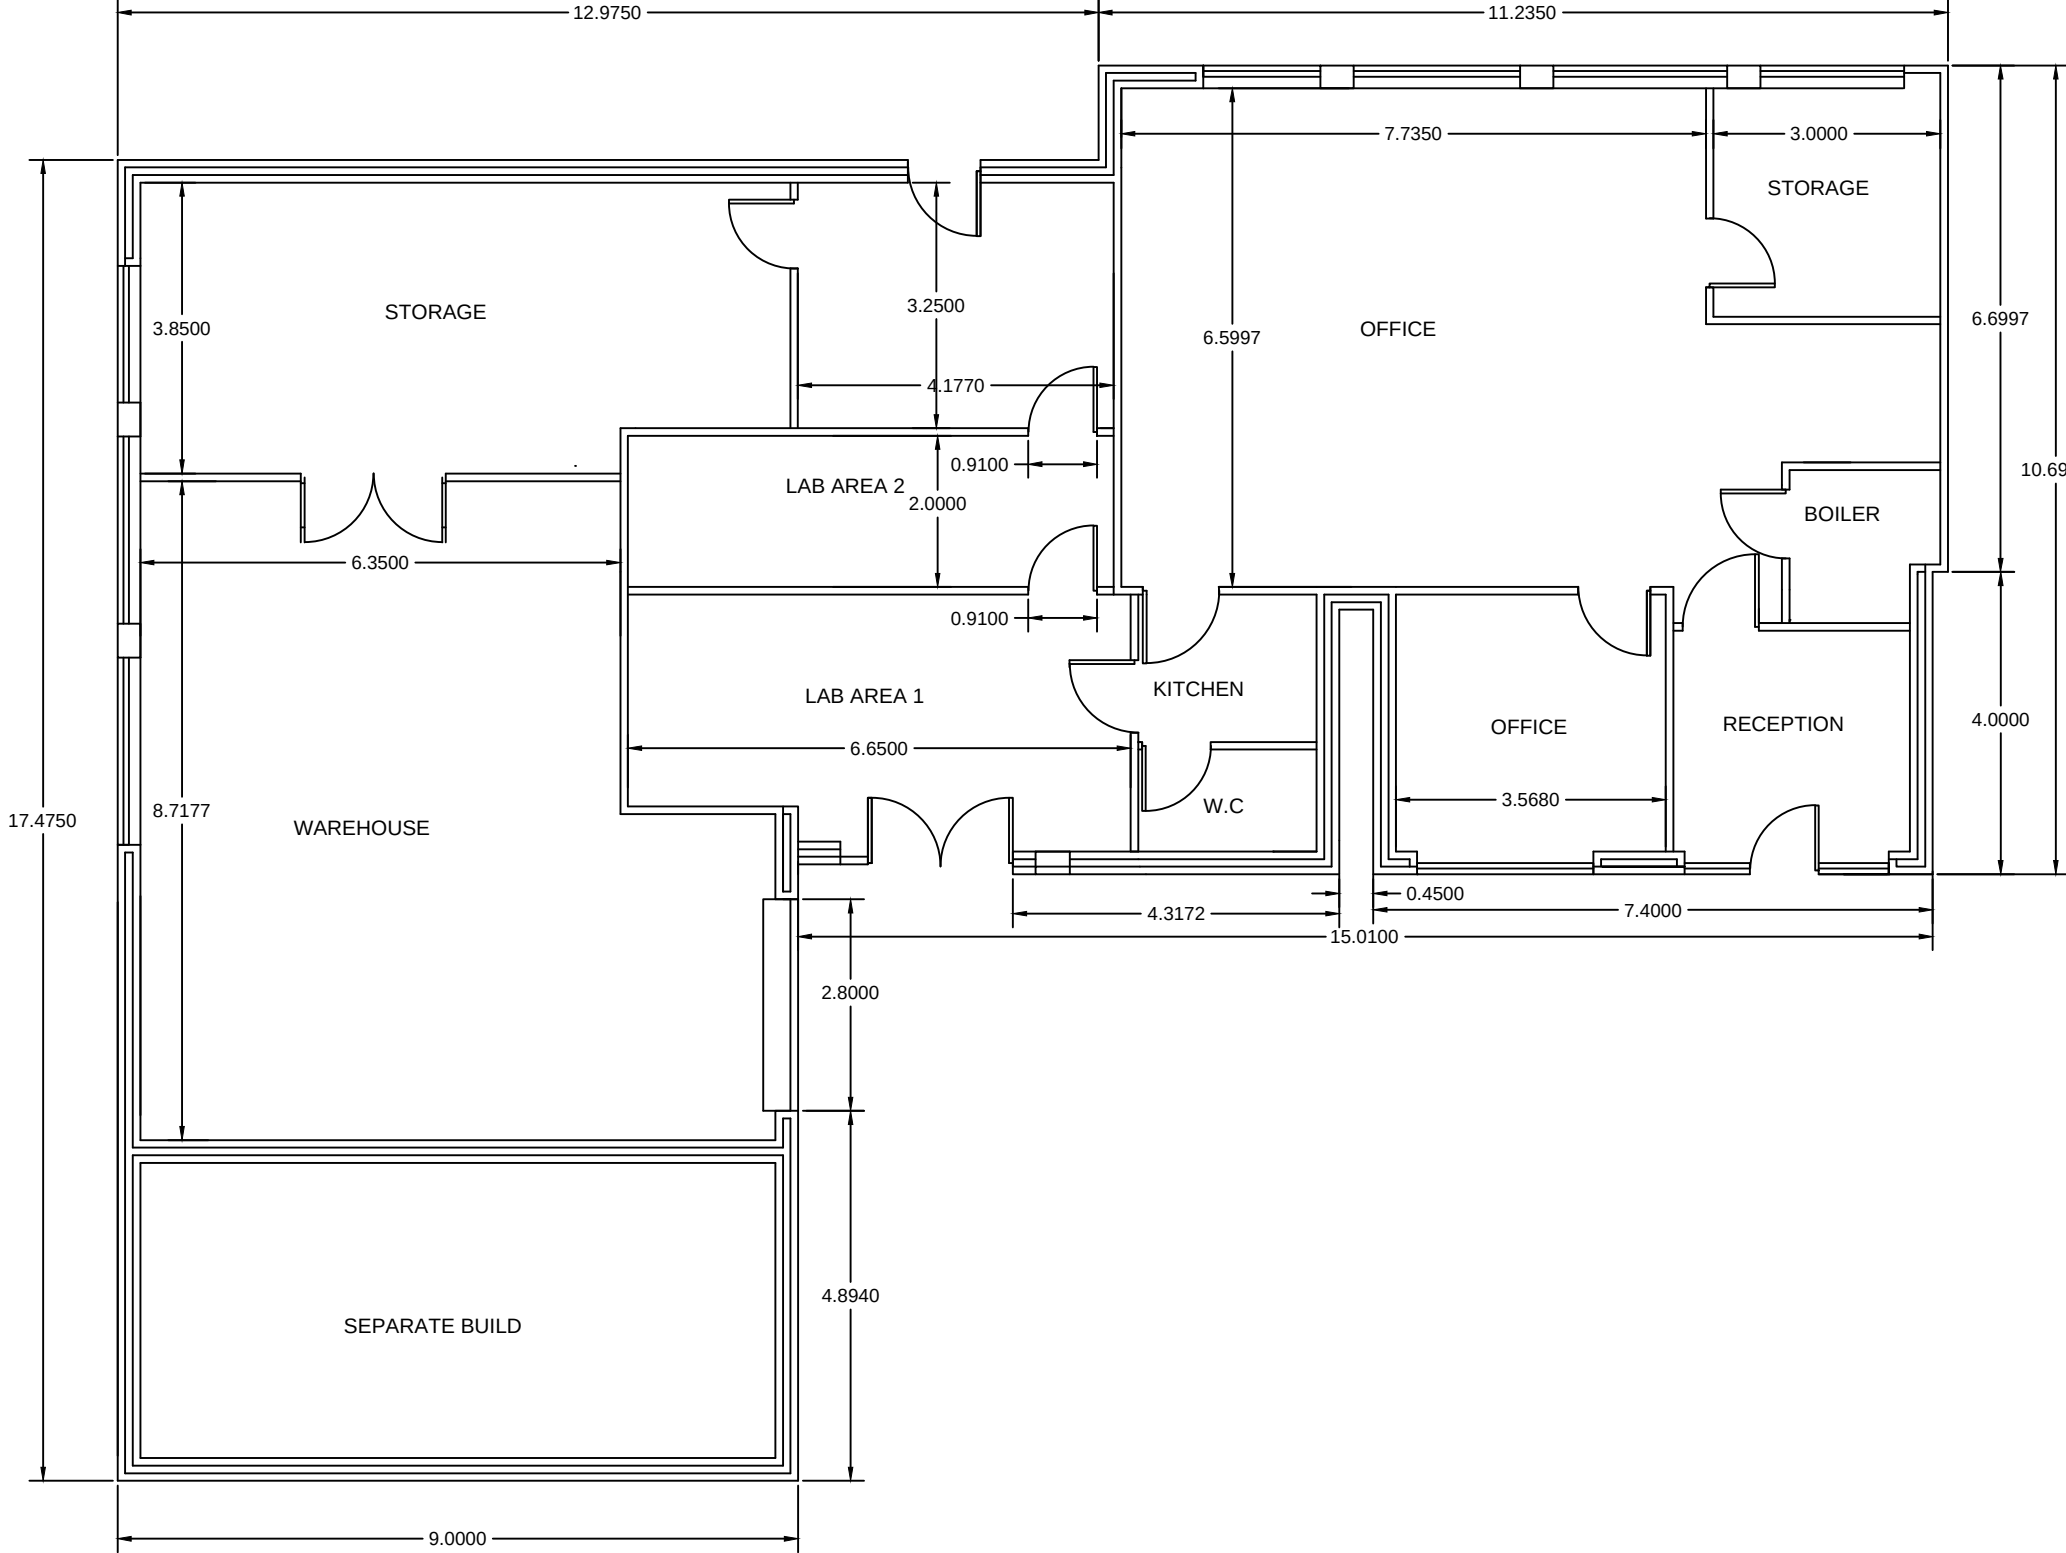


GROUND FLOOR PLAN




SOUTH ELEVATION




NORTH ELEVATION

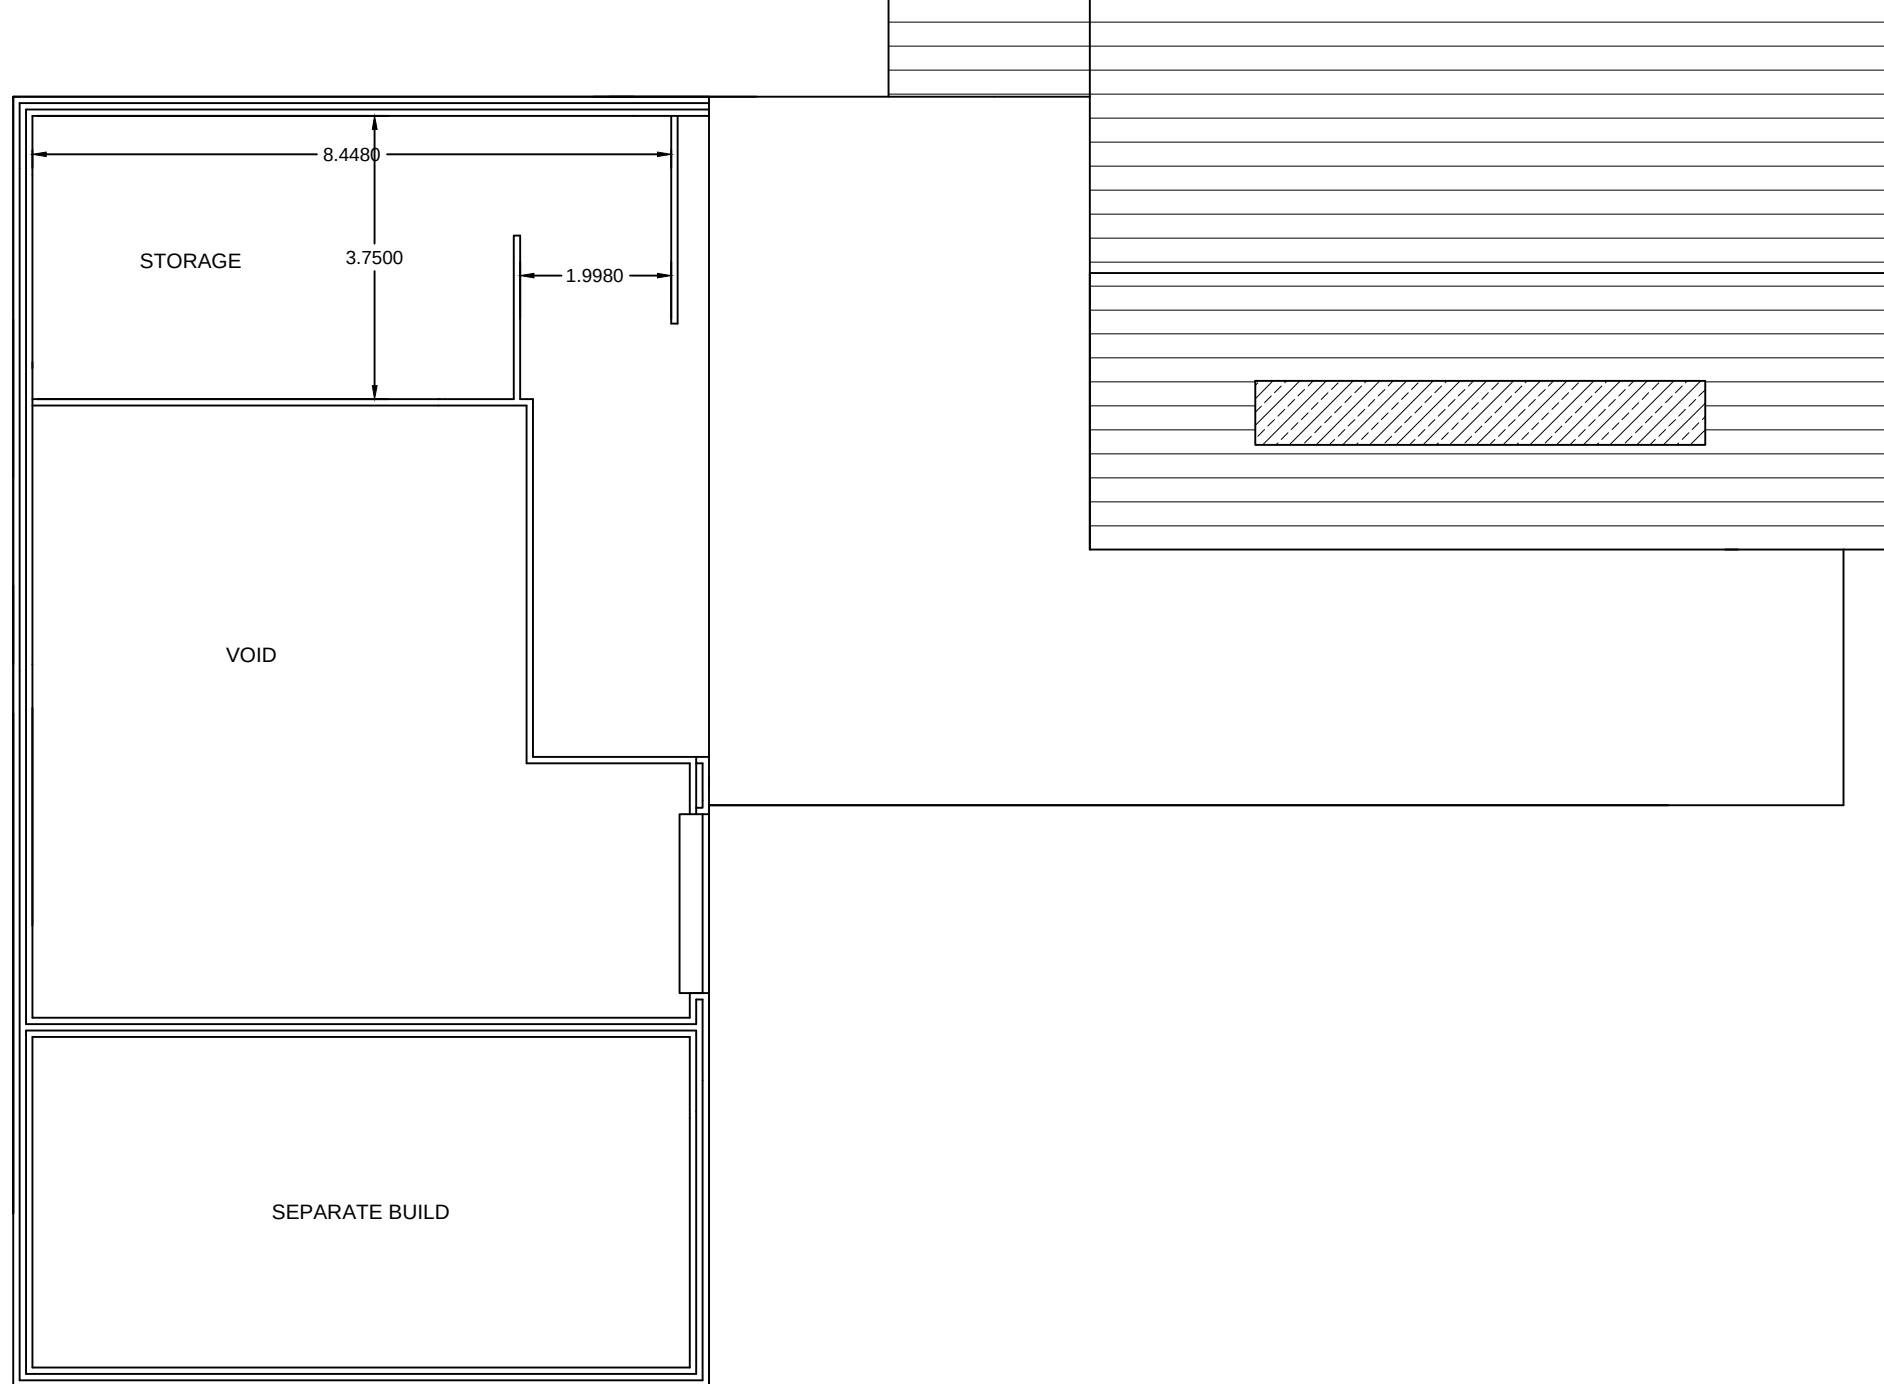

FIRST FLOOR PLAN

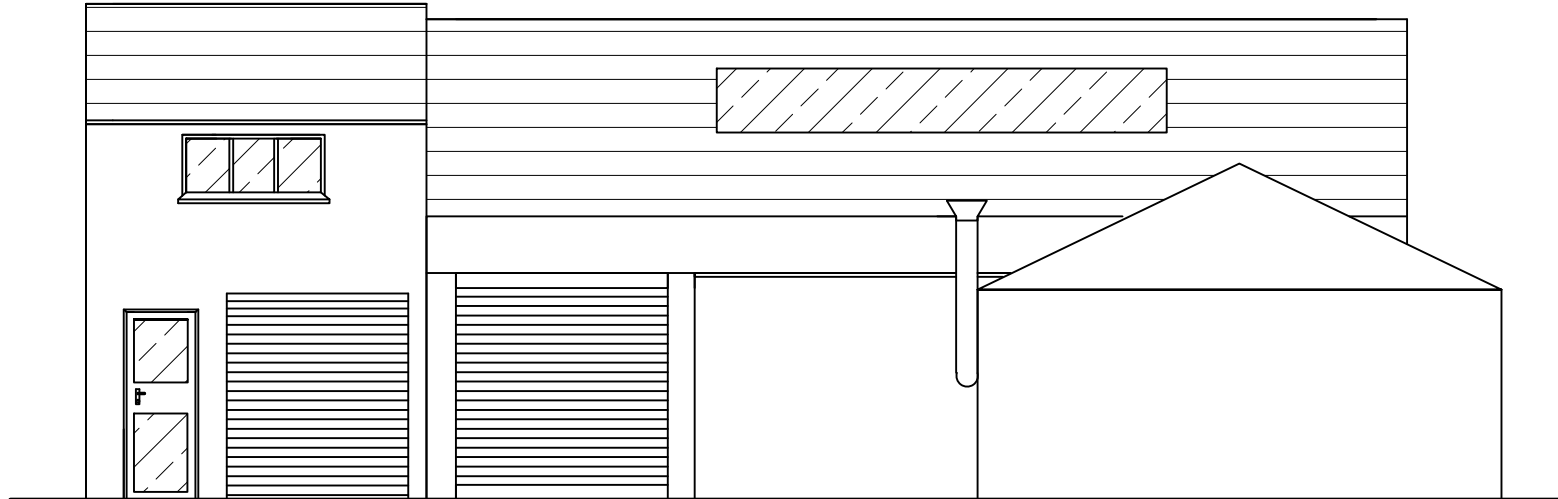

EAST ELEVATION

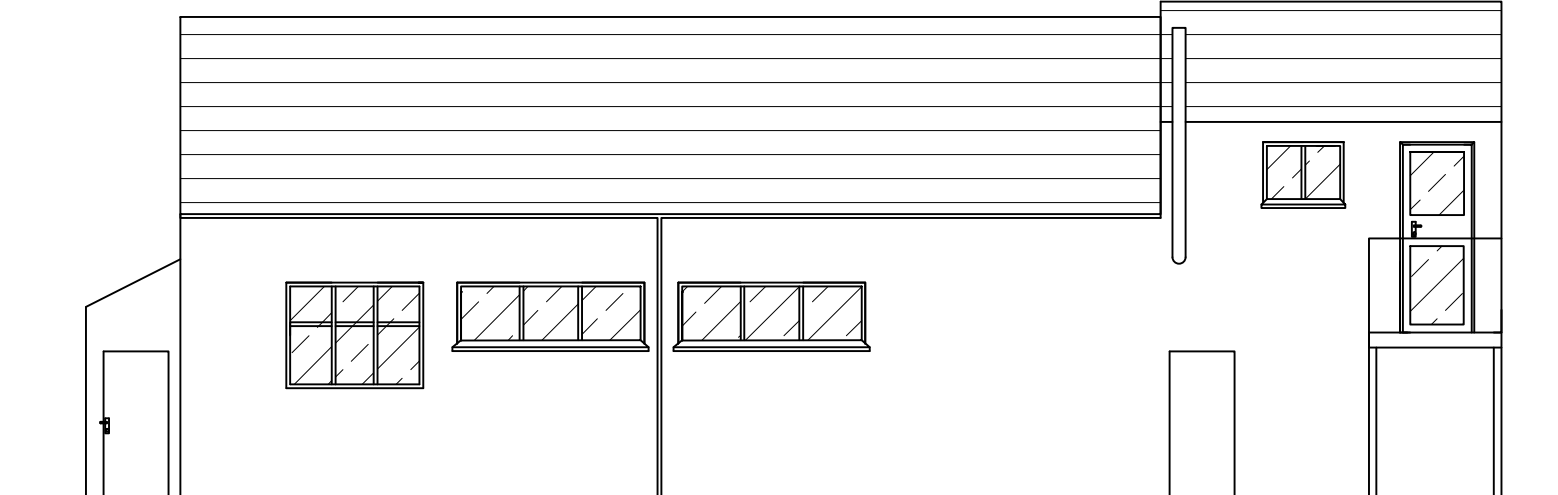


WEST ELEVATION

Client: Redisher Finishing Techniques Ltd

Project: Proposed Residential Development

Drawn By: BC
Date: 23-11-11
Scale: A1 @ 1:100
Checked By:

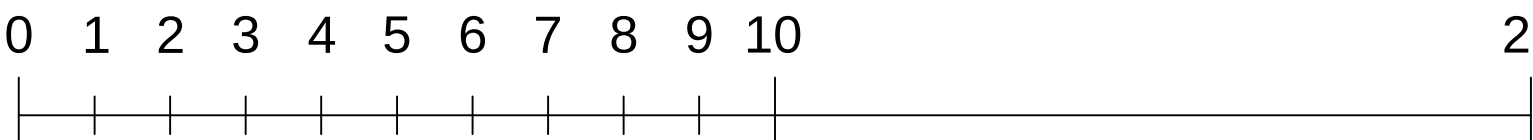

SCALE BAR (1:100) METRES