


32 DEACONS CRESCENT, TOTTINGTON


PLANNING

THIS DRAWING IS FOR PLANNING
SUBMISSION PURPOSES ONLY

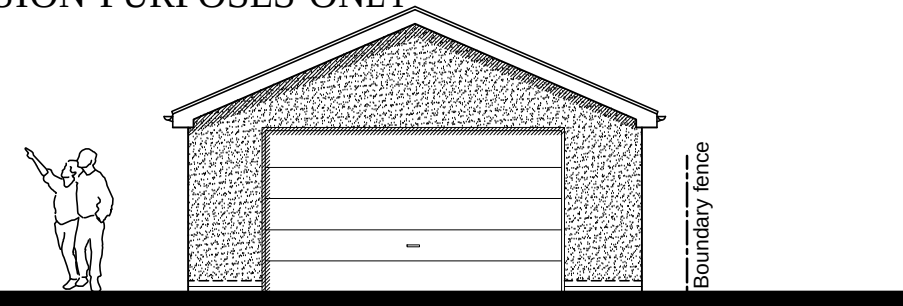


PROPOSED FRONT ELEVATION
(Scobell Street)

Scale 1:100
1m 0m 1m 2m 3m 4m

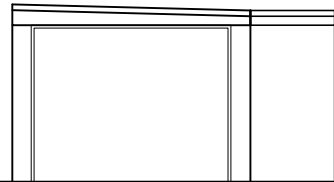


EXISTING FRONT ELEVATION
(Scobell Street)

Scale 1:100
1m 0m 1m 2m 3m 4m

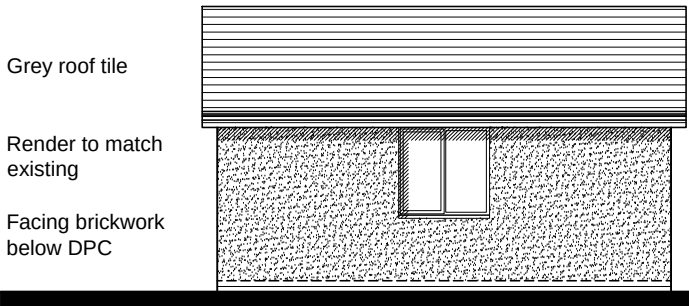


PROPOSED SIDE ELEVATION

Scale 1:100

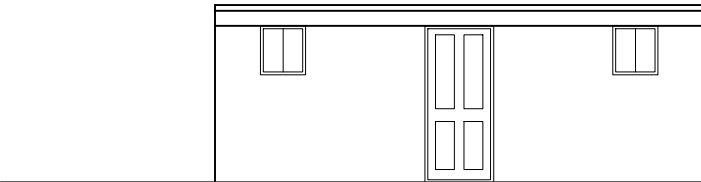


EXISTING SIDE ELEVATION

Scale 1:100

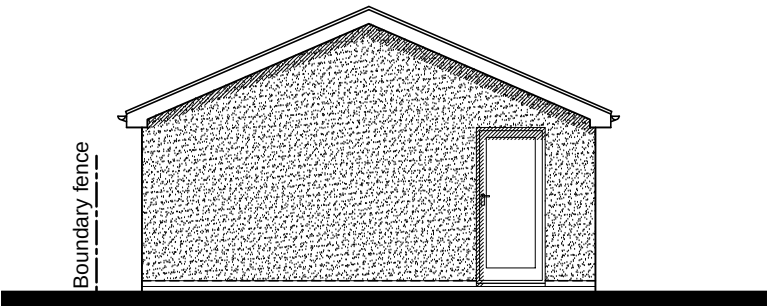


PROPOSED REAR ELEVATION

Scale 1:100

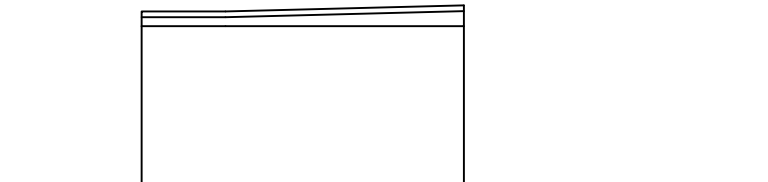


EXISTING REAR ELEVATION

Scale 1:100

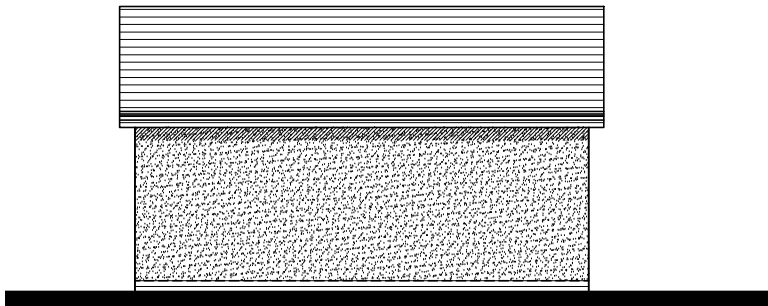


PROPOSED SIDE ELEVATION

Scale 1:100

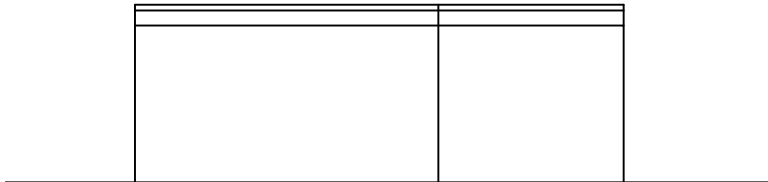


EXISTING SIDE ELEVATION

Scale 1:100

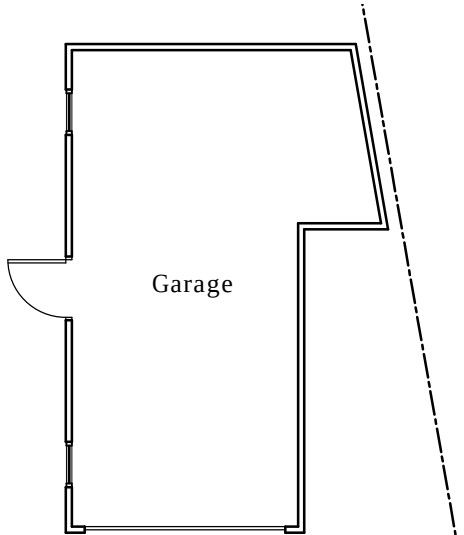


EXISTING FLOOR
LAYOUT

Scale 1:100
1m 0m 1m 2m 3m 4m

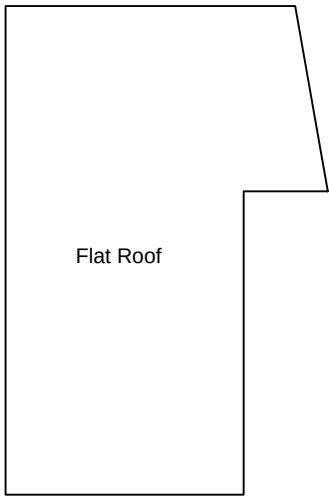

EXISTING ROOF
LAYOUT


Scale 1:100

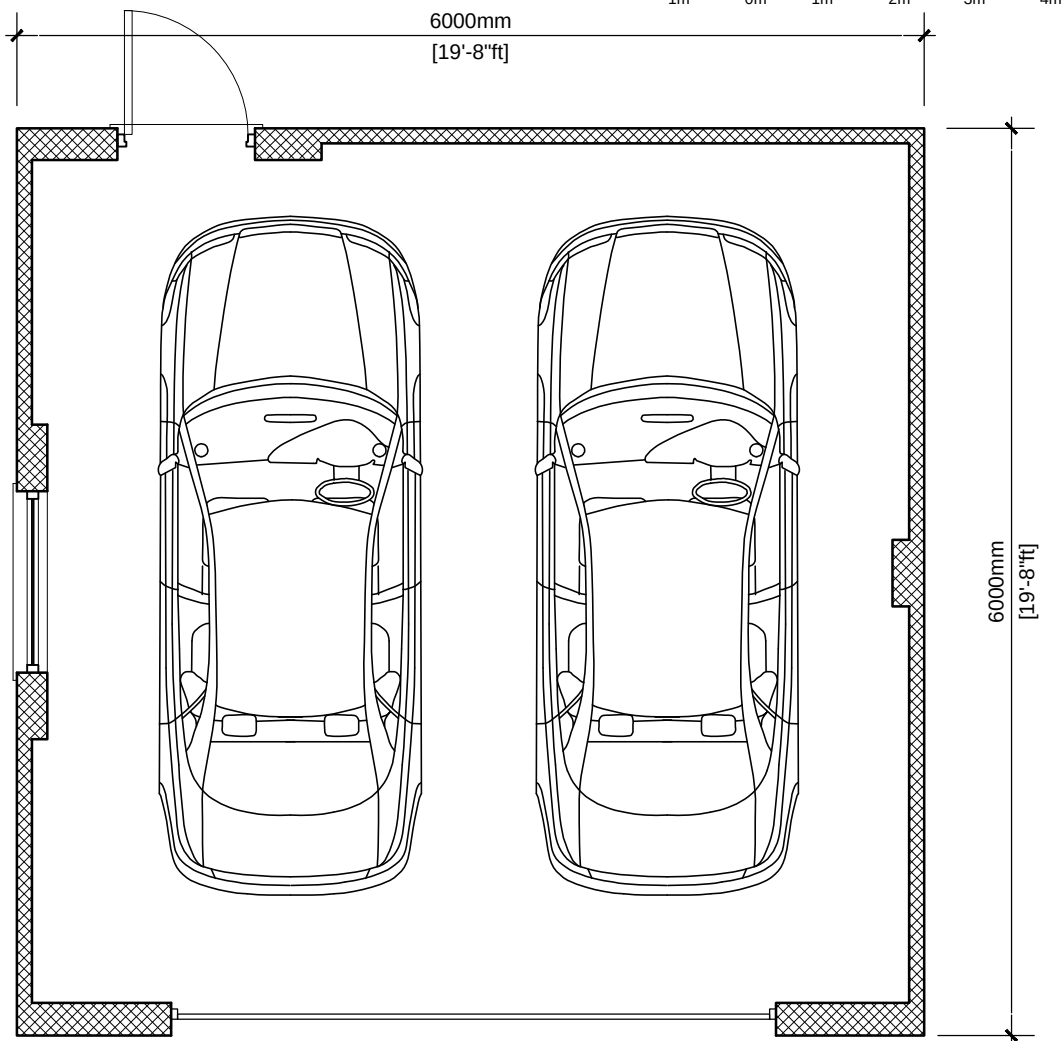

PROPOSED FLOOR LAYOUT

Scale 1:50

1m 0m 1m 2m 3m 4m

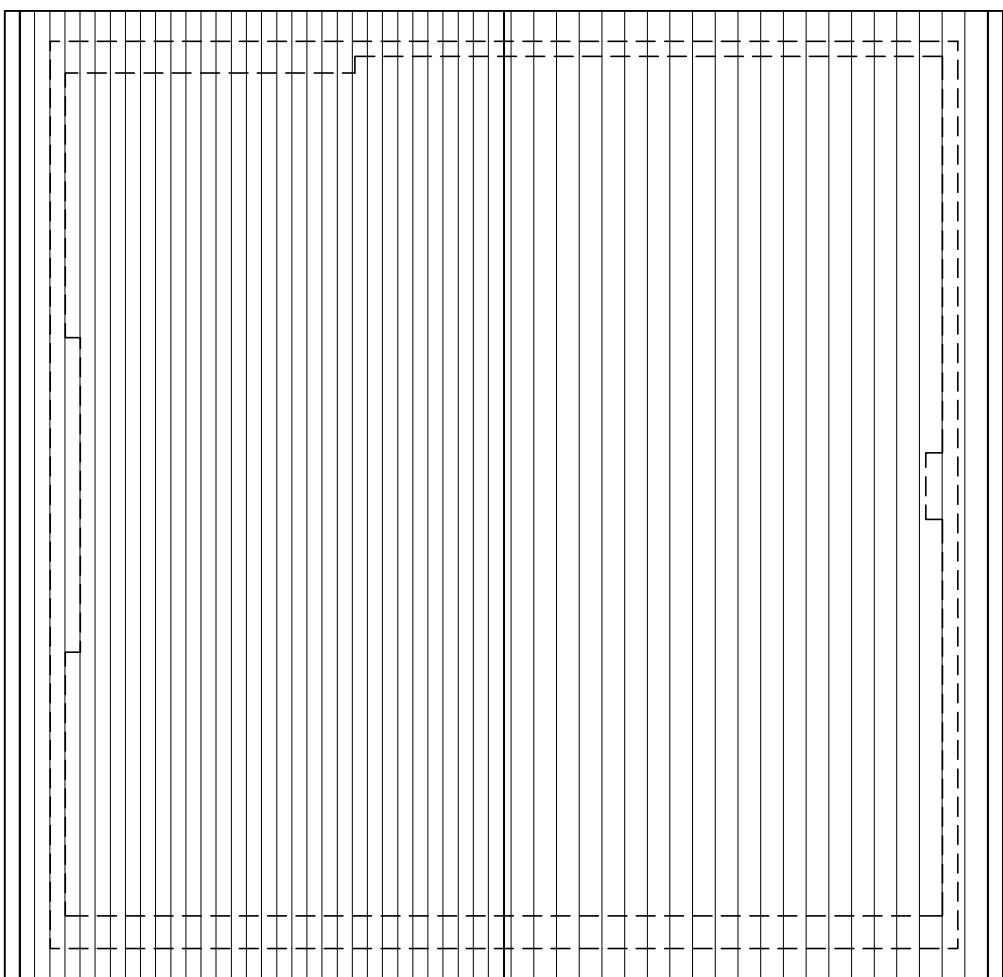

PROPOSED ROOF LAYOUT


Scale 1:50



SITE LOCATION PLAN

Scale 1:1250

10m 0m 10m 20m 30m 40m 50m

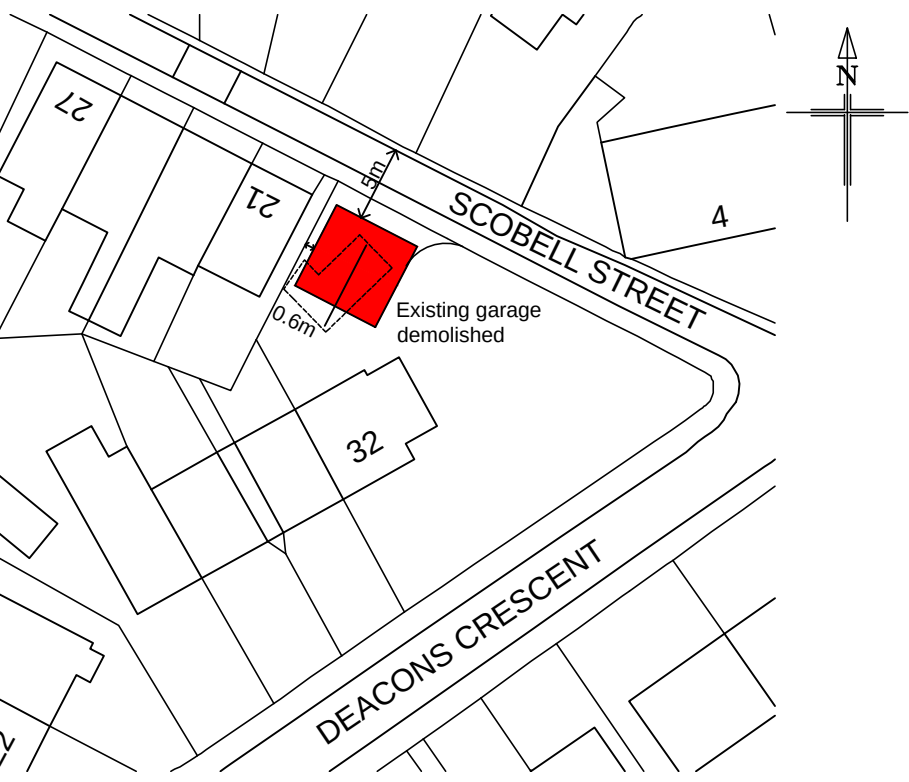

BLOCK PLAN


Scale 1:500

10m 0m 10m 20m 30m 40m

General Notes:

This drawing/design is for use solely in connection with the project.
This drawing/design is the copyright of the designer and must not be
reissued, loaned or copied without written consent.

All dimensions to be checked on site prior to commencement of work and
any discrepancy shall be immediately reported and resolved prior to work
commencing. This drawing is to be read in conjunction with all relevant
drawings and specifications relating to the job whether or not indicated on
the drawing.

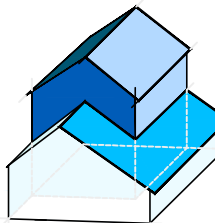

RS
DESIGN
CONSULTANCY

tel : 0780 3011130

Client

MR D HEWITSON

Project

32 DEACONS CRESCENT
TOTTINGTON
BL8 3DW

Drawing Title

PROPOSED DETACHED
DOUBLE GARAGE

Scale

1:100 & 1:50 @ A1

Date

MARCH 2023

Draw No

PR-01

Rev.

B

Job No

23-598

Drawing Status

PLANNING