


ALL DIMENSIONS TO BE CHECKED ON SITE PRIOR TO ANY MANUFACTURING OR FABRICATION AND ANY ANOMALIES TO BE BROUGHT TO THE ATTENTION OF THE ARCHITECT.




Front Elevation

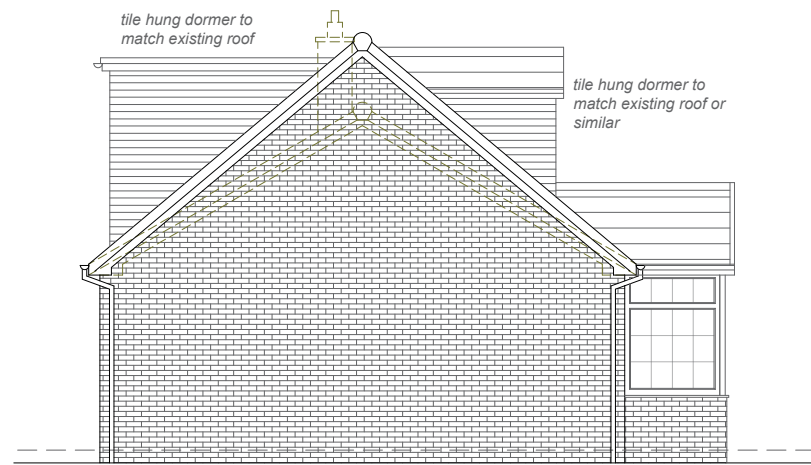

Side Elevation




Rear Elevation

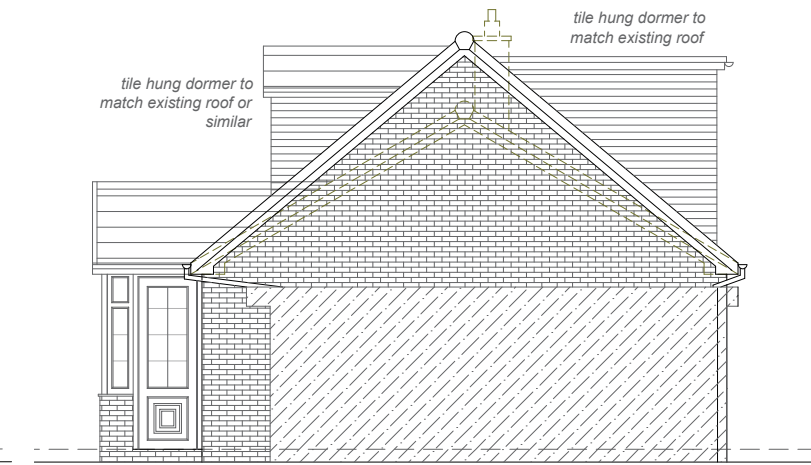

Side Elevation




Ground Floor Plan

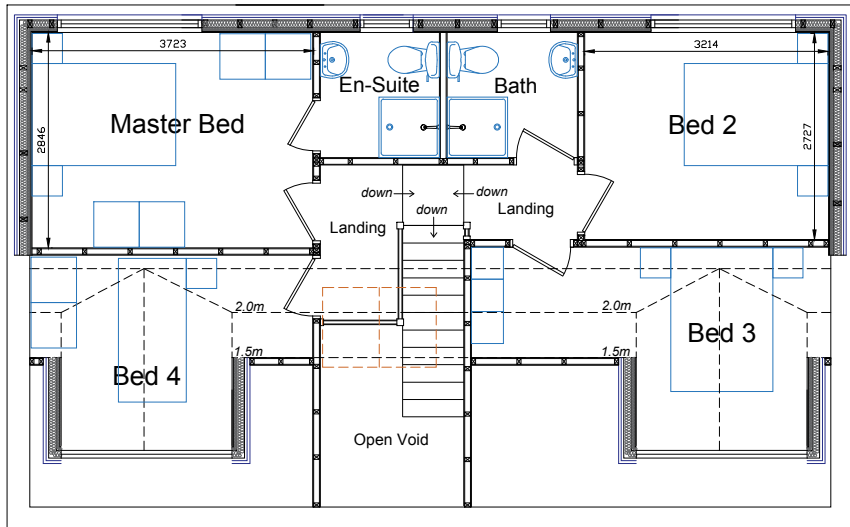

First Floor Plan



Legend	
	Existing Wall Retained
	Existing Wall to be removed
	Proposed External Wall
	Proposed Stud Wall
	Proposed Dormer Cheek

0 5m
SCALE 1:100

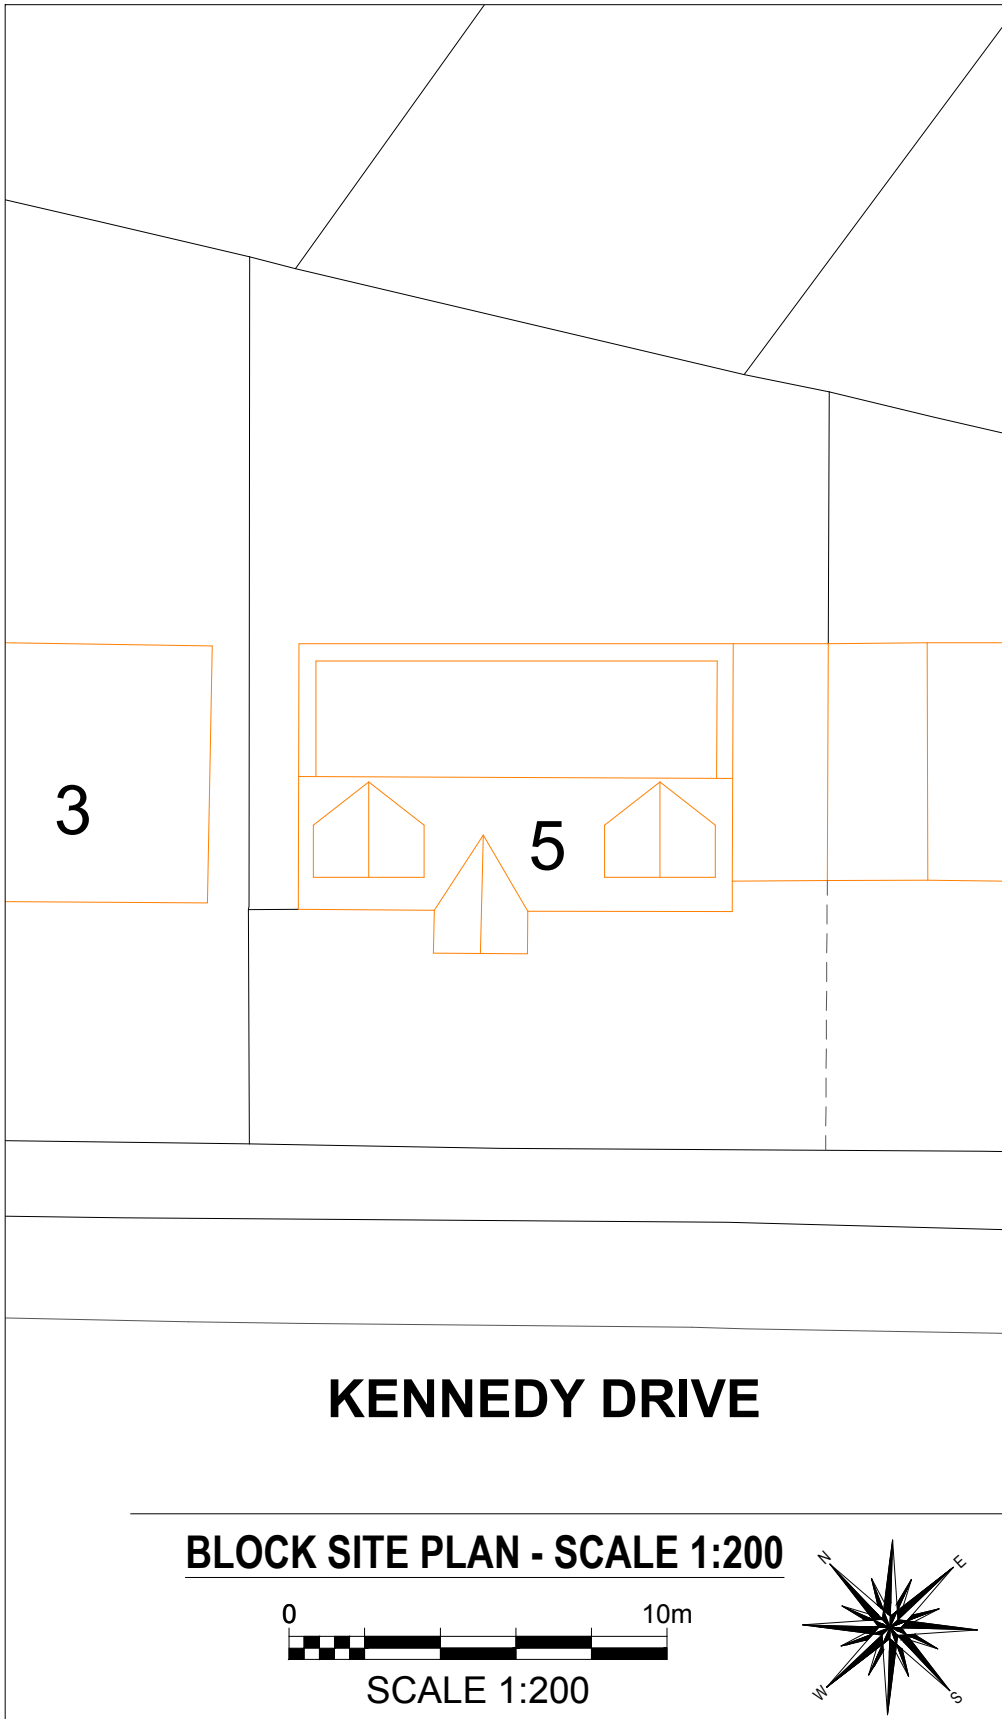

BLOCK SITE PLAN - SCALE 1:200

0 10m
SCALE 1:200

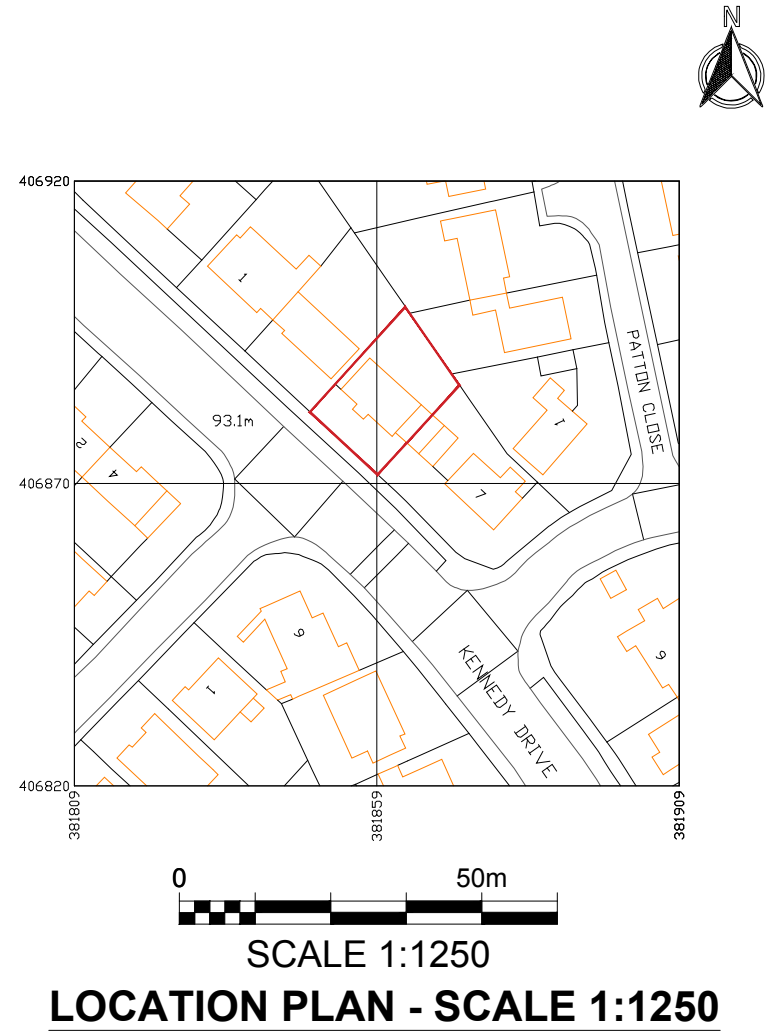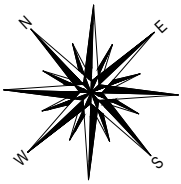

SCALE 1:1250
LOCATION PLAN - SCALE 1:1250

REV	AMENDMENTS	DATE
C	SIDE ELEVATION ADDED	30.05.23
B	DORMER CHANGED TO TILE HUNG	18.05.23
A	FIRST ISSUE	12.05.23

PROPOSED LOFT CONVERSION
5 KENNEDY DRIVE
BURY
BL9 8PN

TITLE
PROPOSED FLOOR PLANS,
ELEVATIONS, BLOCKPLAN &
LOCATION PLAN

SCALE 1:100 @ (A2) DATE APRIL 2023

DWG No. 02 REVISION C