


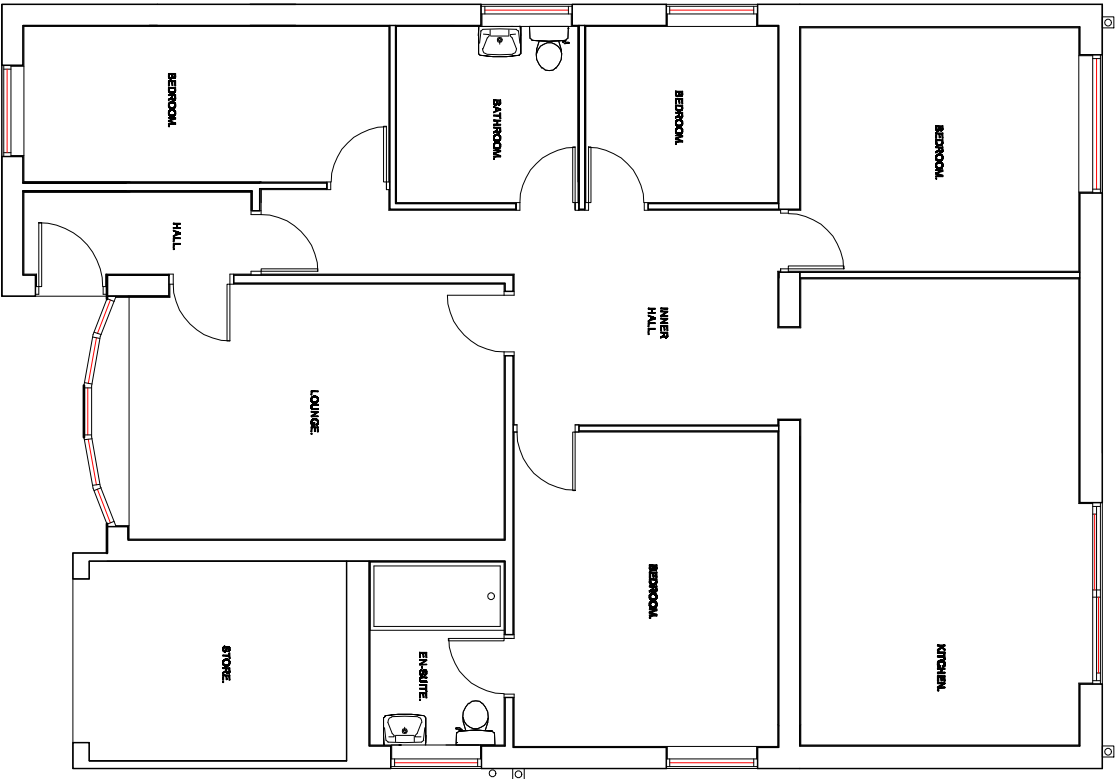

PROPOSED GROUND FLOOR PLAN.

Revision	Title : PROPOSED PITCHED ROOF OVER EXISTING FRONT EXTENSION.	Project : 3, HARRIS DRIVE, BURY, BL9 6PS	MTC Designs Scale 1:100 @ A3 Date: September 2022	31 Eddard Drive Bolton BL2 6TB T: 01204 418714 M: 0779028914 Email: info@mtcdesigns.co.uk	Drawing No: P04
----------	---	---	---	---	-----------------