


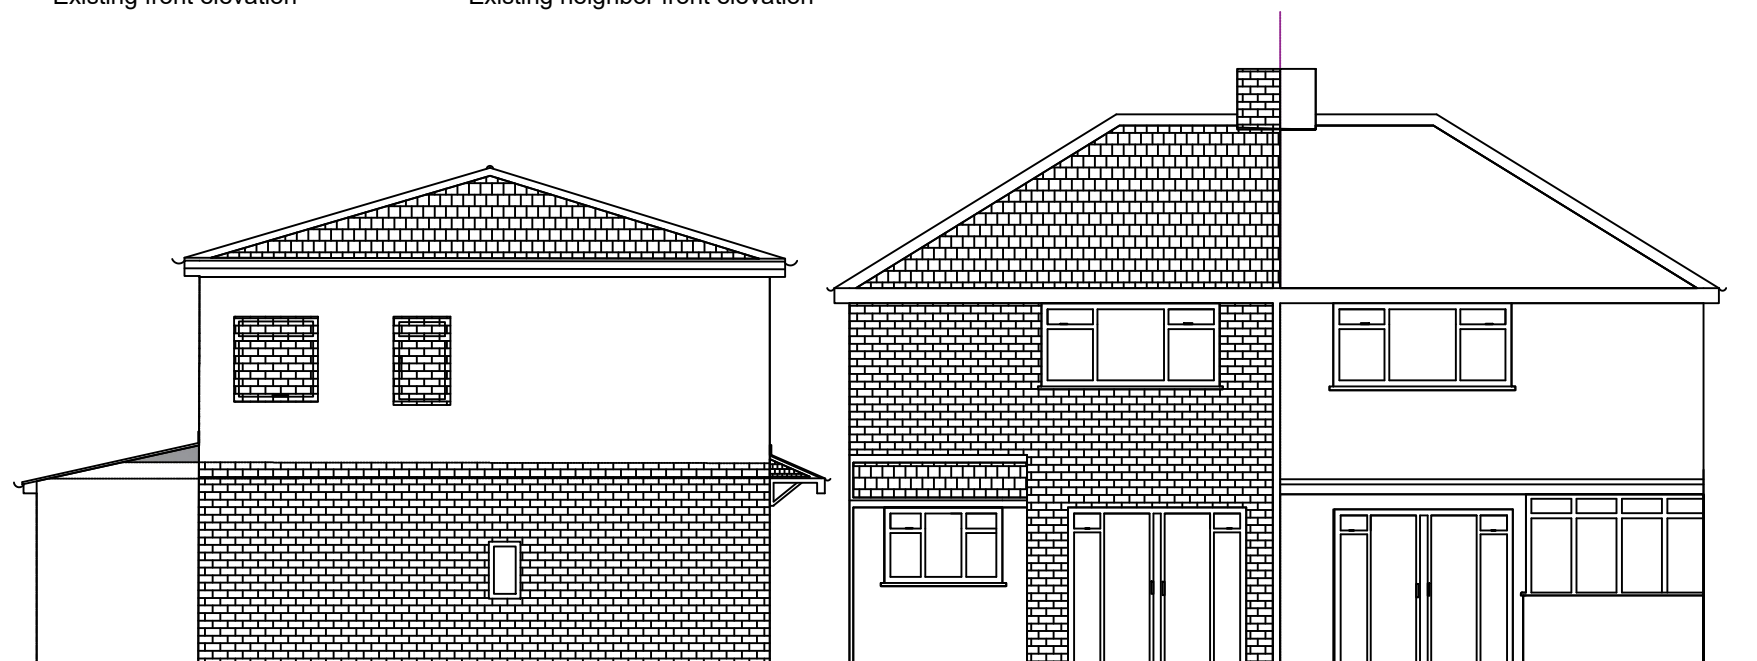

Existing front elevation

Existing neighbor front elevation

Proposed rear elevation



Existing side elevation

Existing rear elevation

Existing neighbor rear elevation

Scale Bars 1:100  10m

Drawing Title: Proposed 2 Story rear extension	Rev/ Drawings		Name	
	Drawing No	22/SH01	Date	
Client: Mrs S Karami& Mr K Karami	Drawn/ Designed	AZ	14/11/22	KK Design Solution Chartered Building Surveyors.
	Checked	KK	14/11/22	
Project: 17 Pembroke Drive Bury BL9 9LF	Drawing Status:	KK		
	For Approval Revision A	K/22/01	14/11/22	
	Sheet Size A3			
	Scale: Do not Scale			Address: Unit2 Manchester Rd BL9 9Q8 Email: shakila420@yahoo.com Mob: 07731868560 Tel: 016127628682