


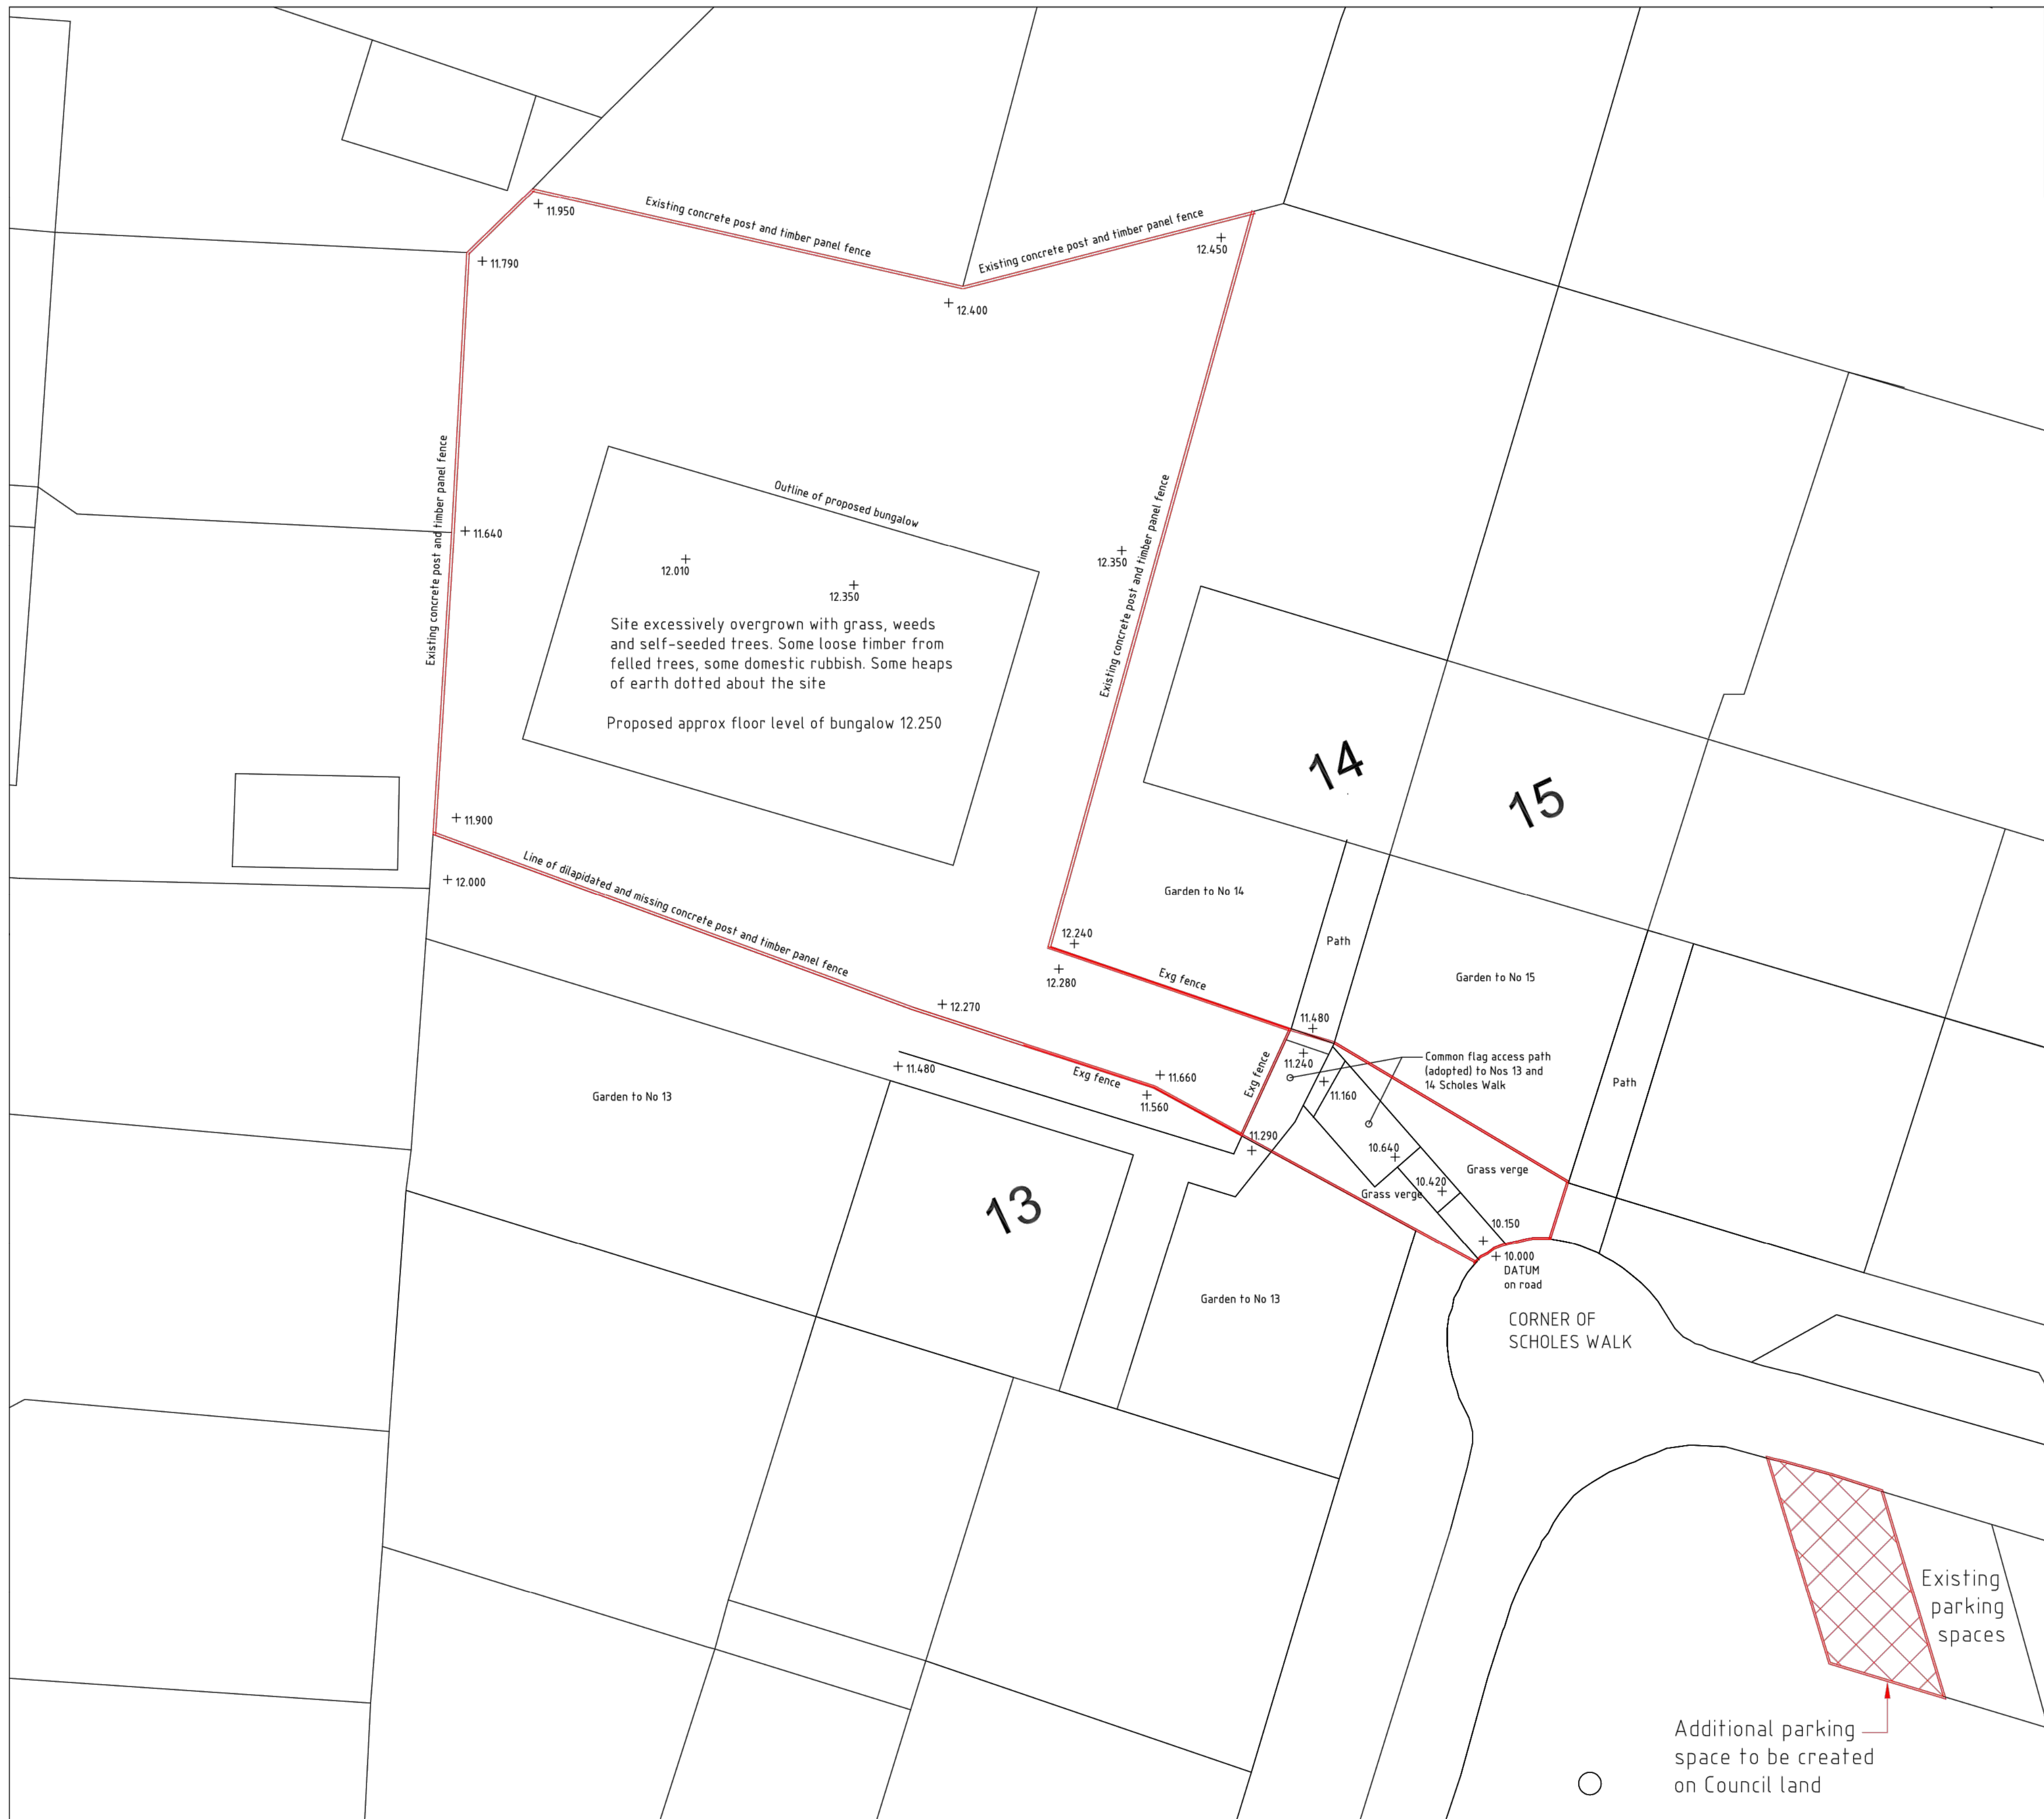

BLOCK PLAN

A 19.11.15 Revised to include new parking space		PNH	
rev	date	by	chkd
Project			
PROPOSED BUNGALOW BETWEEN 13 AND 14 SCHOLES WALK, M25 0AZ			
Title			
TOPOGRAPHICAL SITE PLAN SHOWING LEVELS AND PROPOSED PARKING SPACE			
Contract No.		Drg No.	Rev.
15011		02	A
Drawn PNH		Chkd	
Date. AUG 2015		App'd.	
Scales. 1:100			
Peter N Hewitt Associates Ltd Consulting Engineers 3 Wadebridge Avenue Manchester M23 9LS Tel : 0161 - 905 2555. Mobile 07946 642 414 E-mail: phewitt1@btconnect.com			