


- NOTES
- This drawing is copyright. No unauthorised copying of drawing without the express permission of the architect.
 - Do not scale from prints. Use figure dimensions only.
 - Contractors to check all dimensions on site prior to commencement of works.
 - All works to be carried out in accordance with current statutory Health and Safety Regulations.
 - This drawing is to be read in conjunction with all relevant consultants' and / or specialists' drawings / documents and any discrepancies or variations are to be notified to the architect before affected work commences.


REV.	AMENDMENTS	DATE
-		

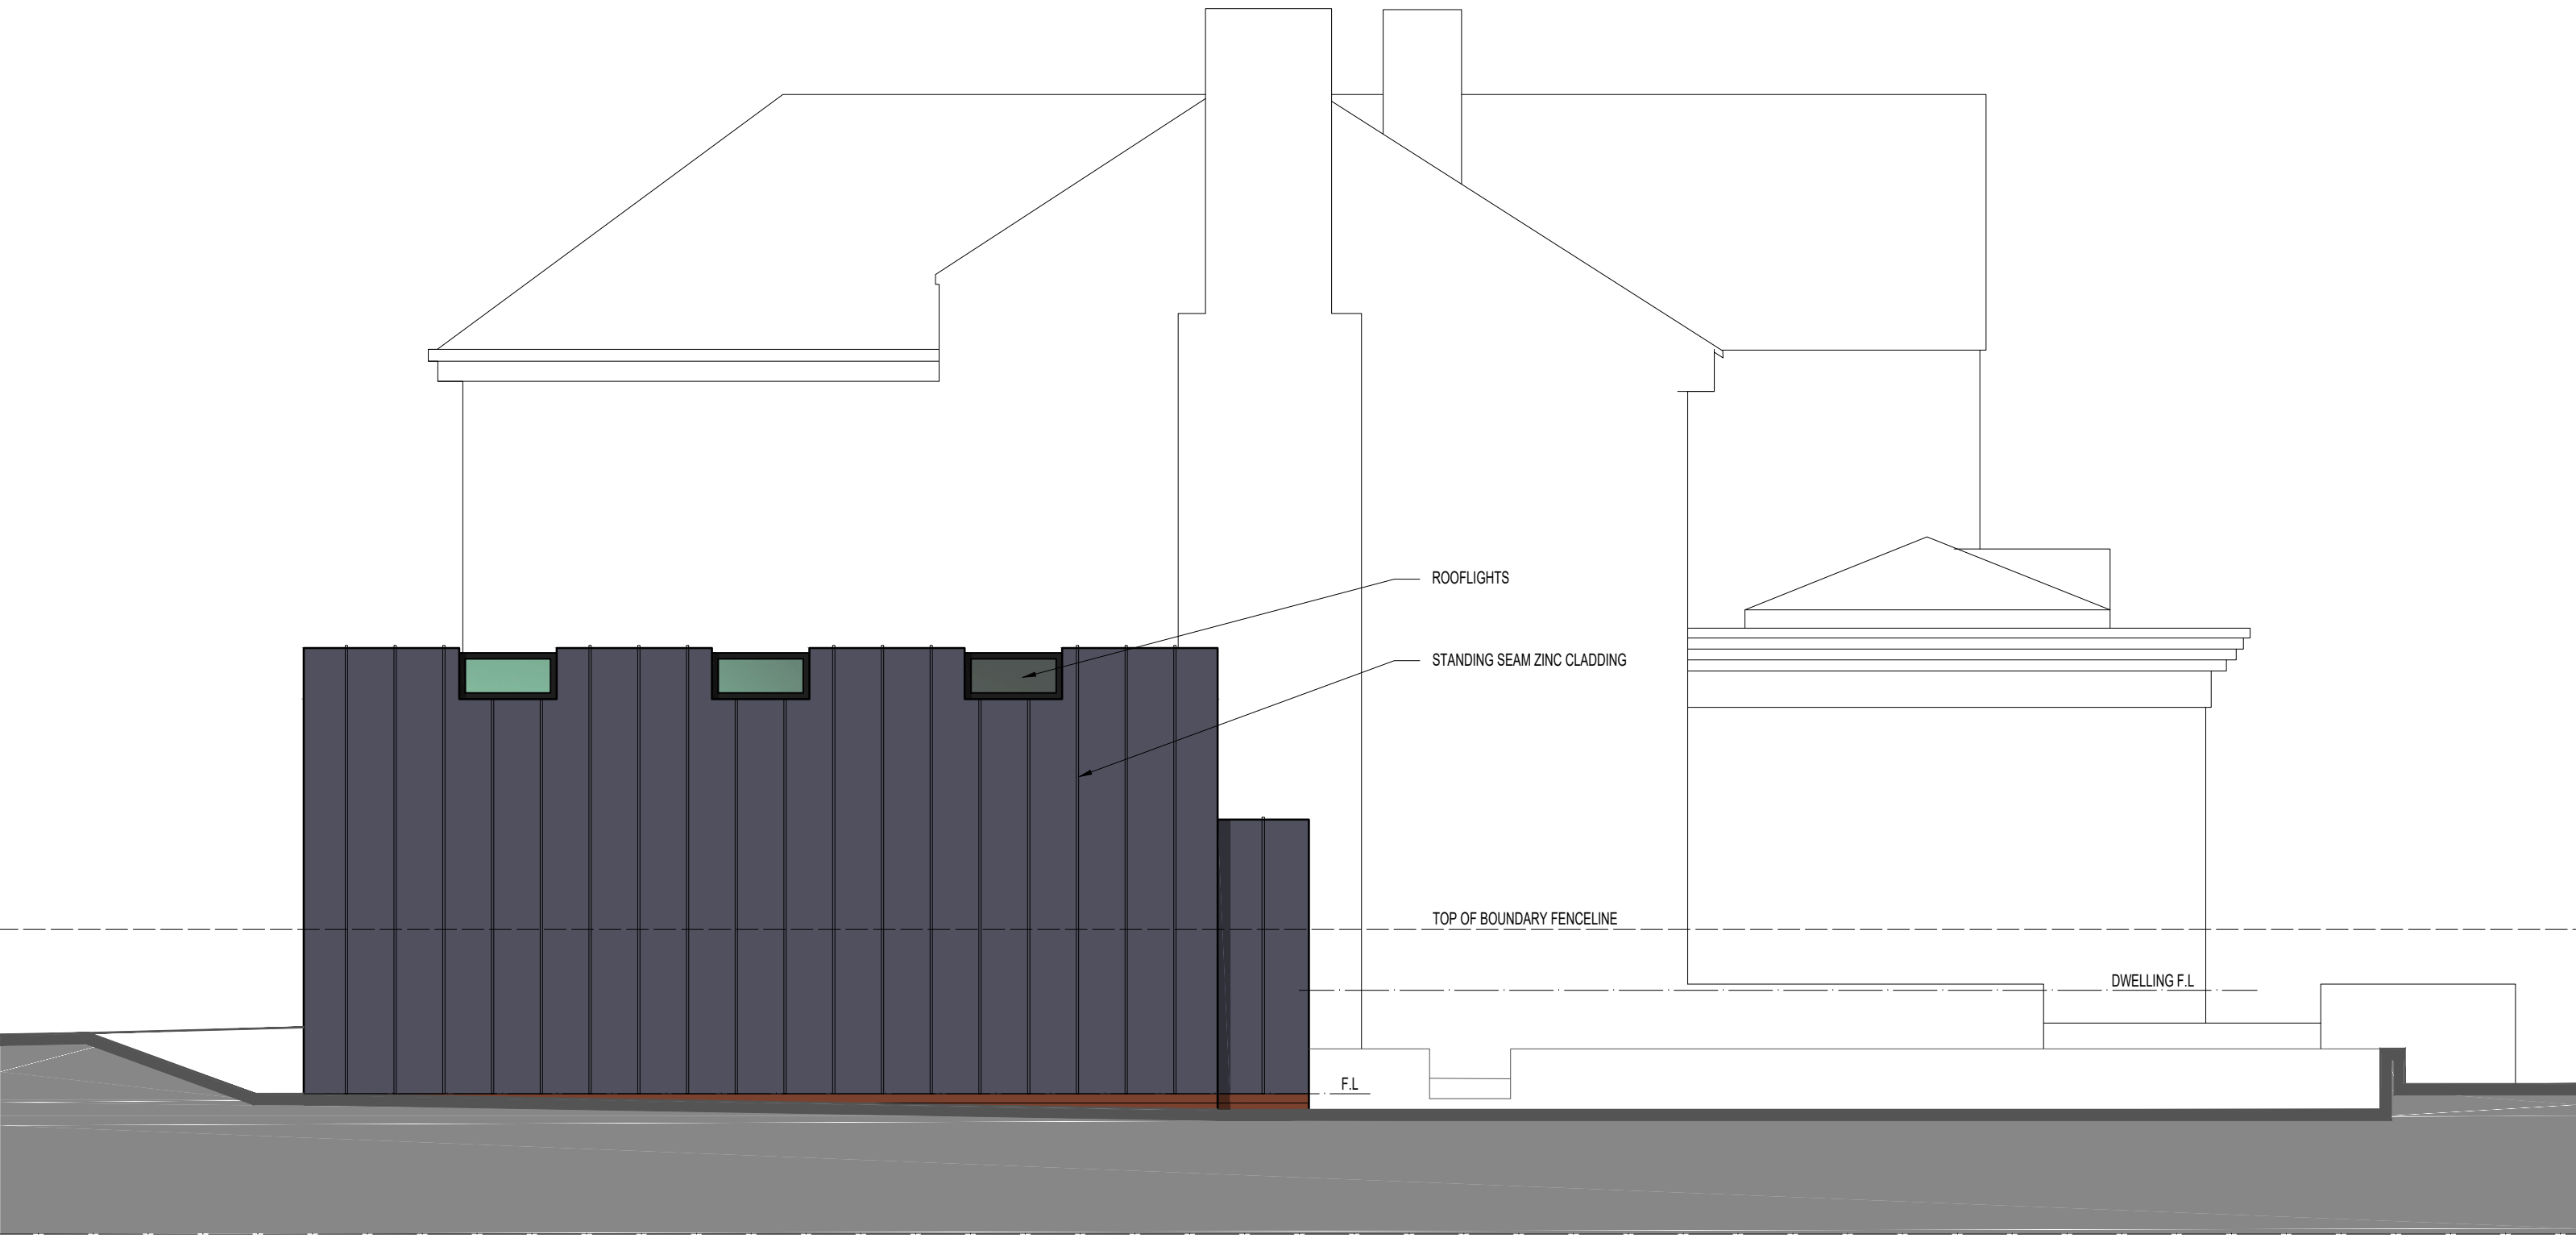


SOUTH ELEVATION



WEST ELEVATION

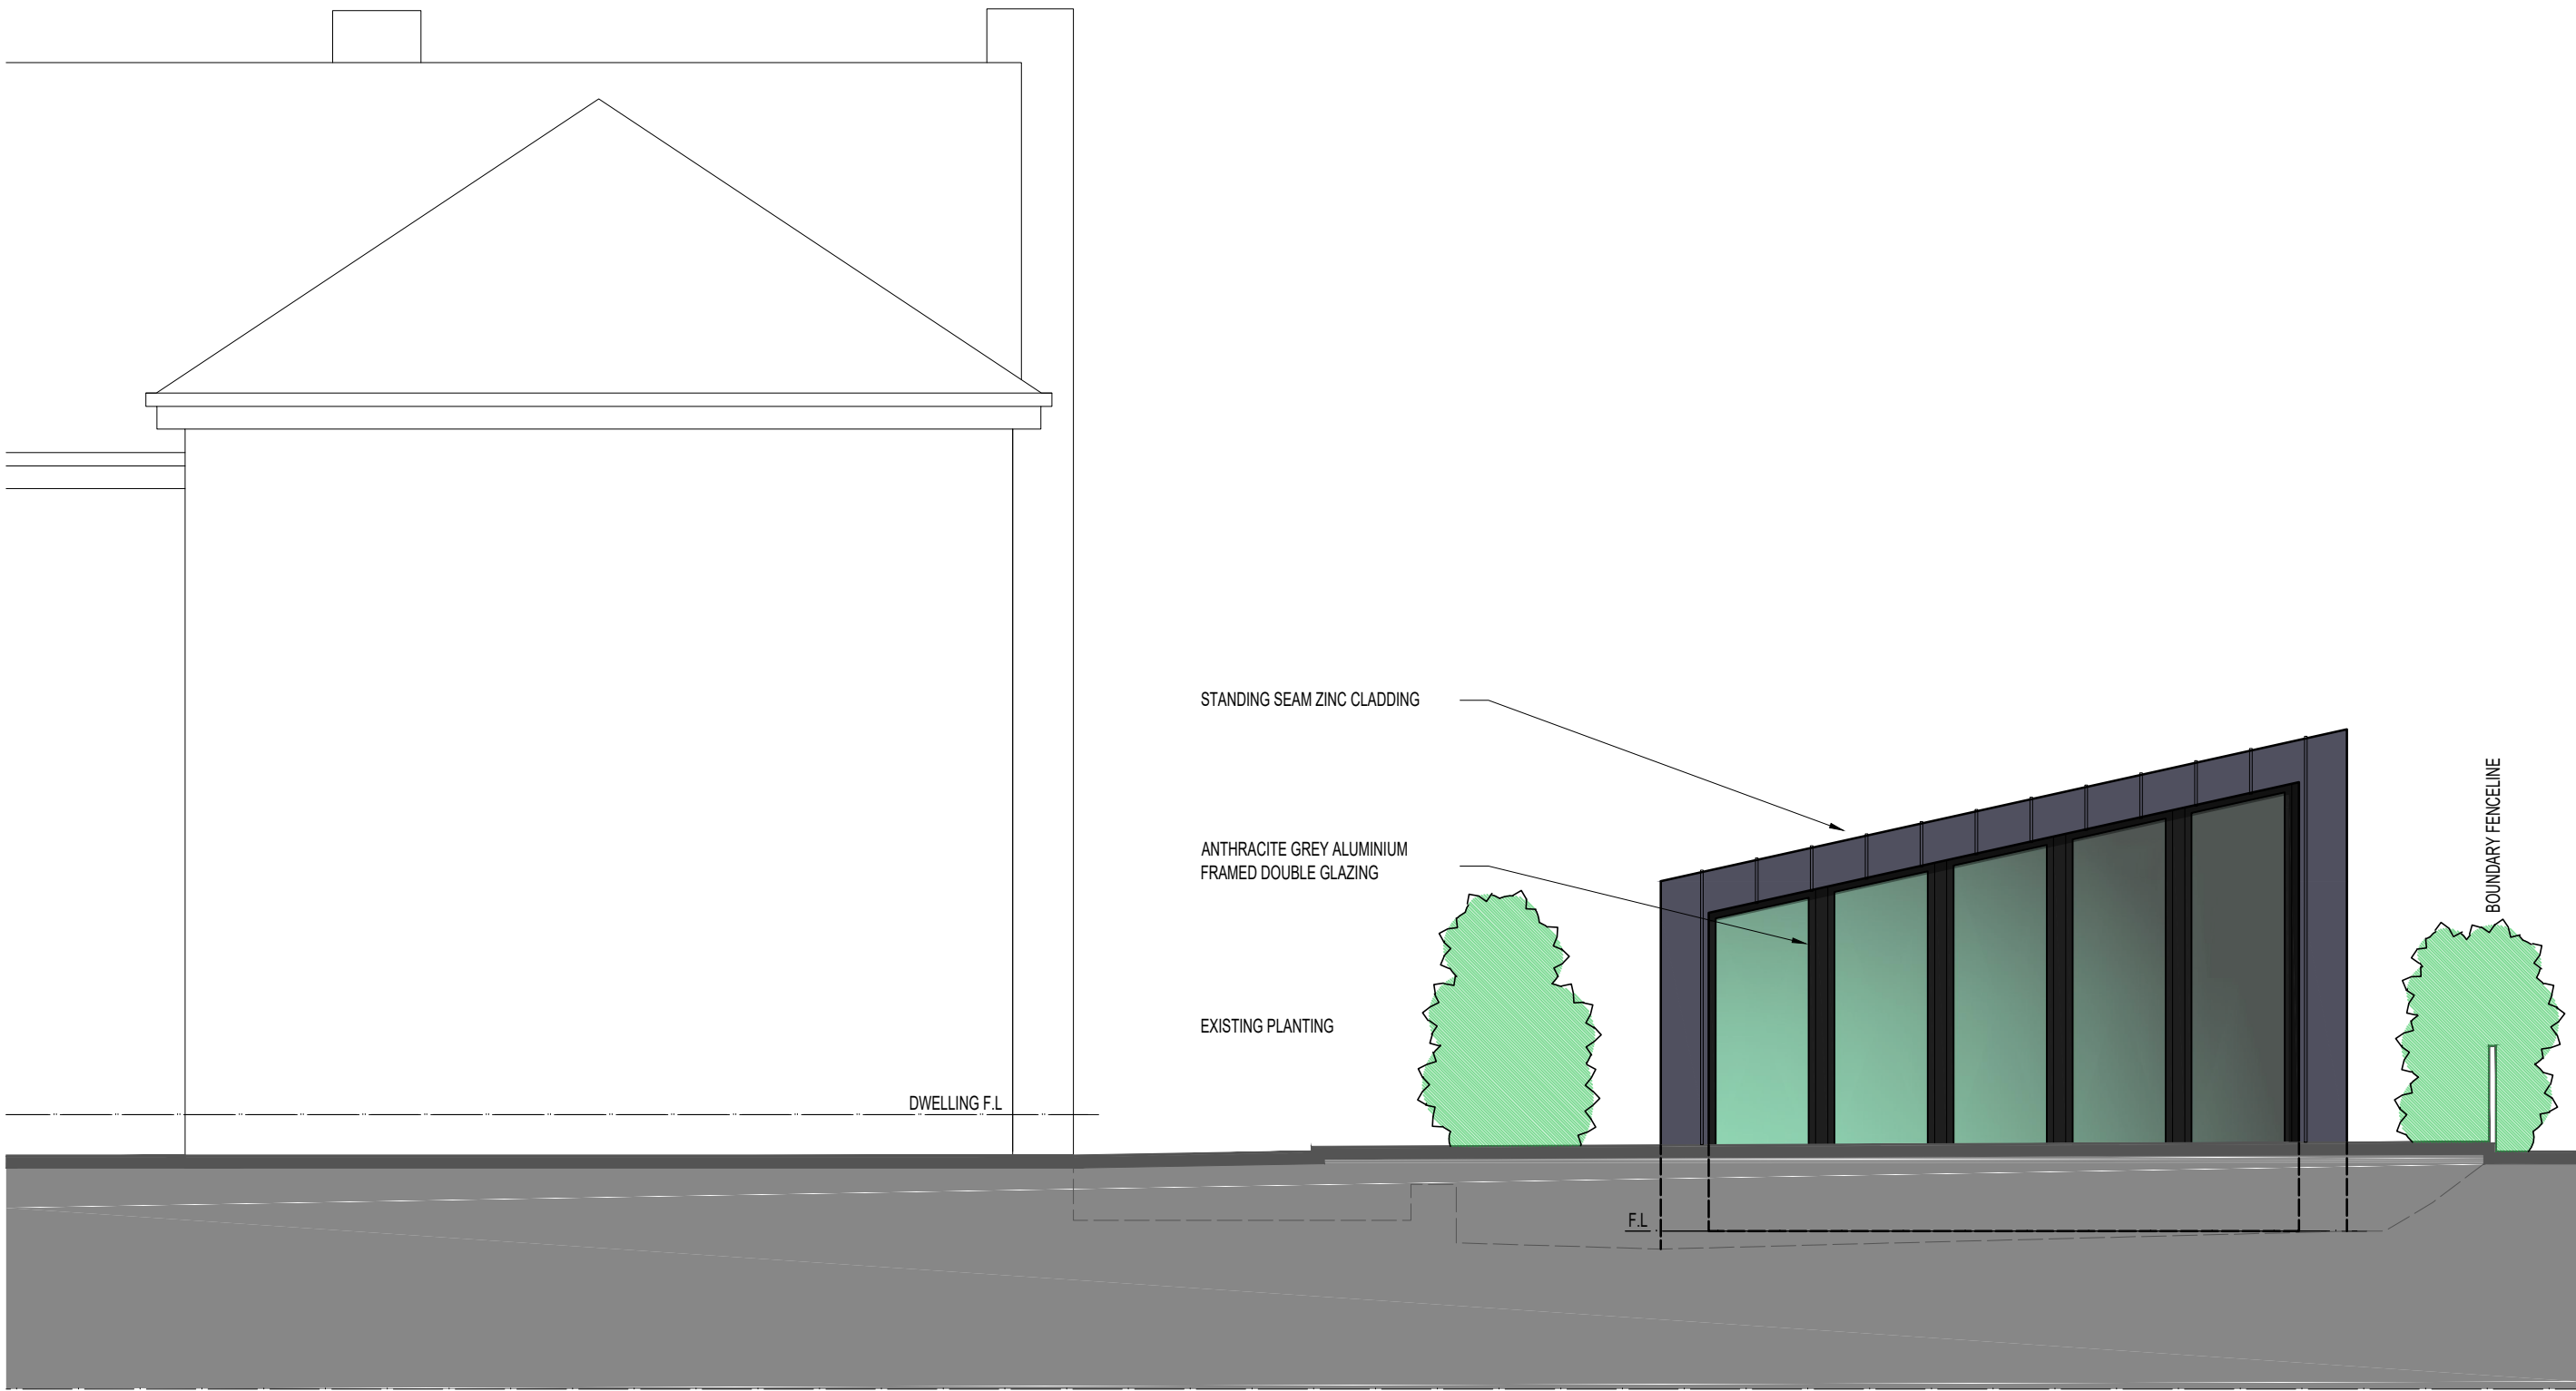

NORTH ELEVATION

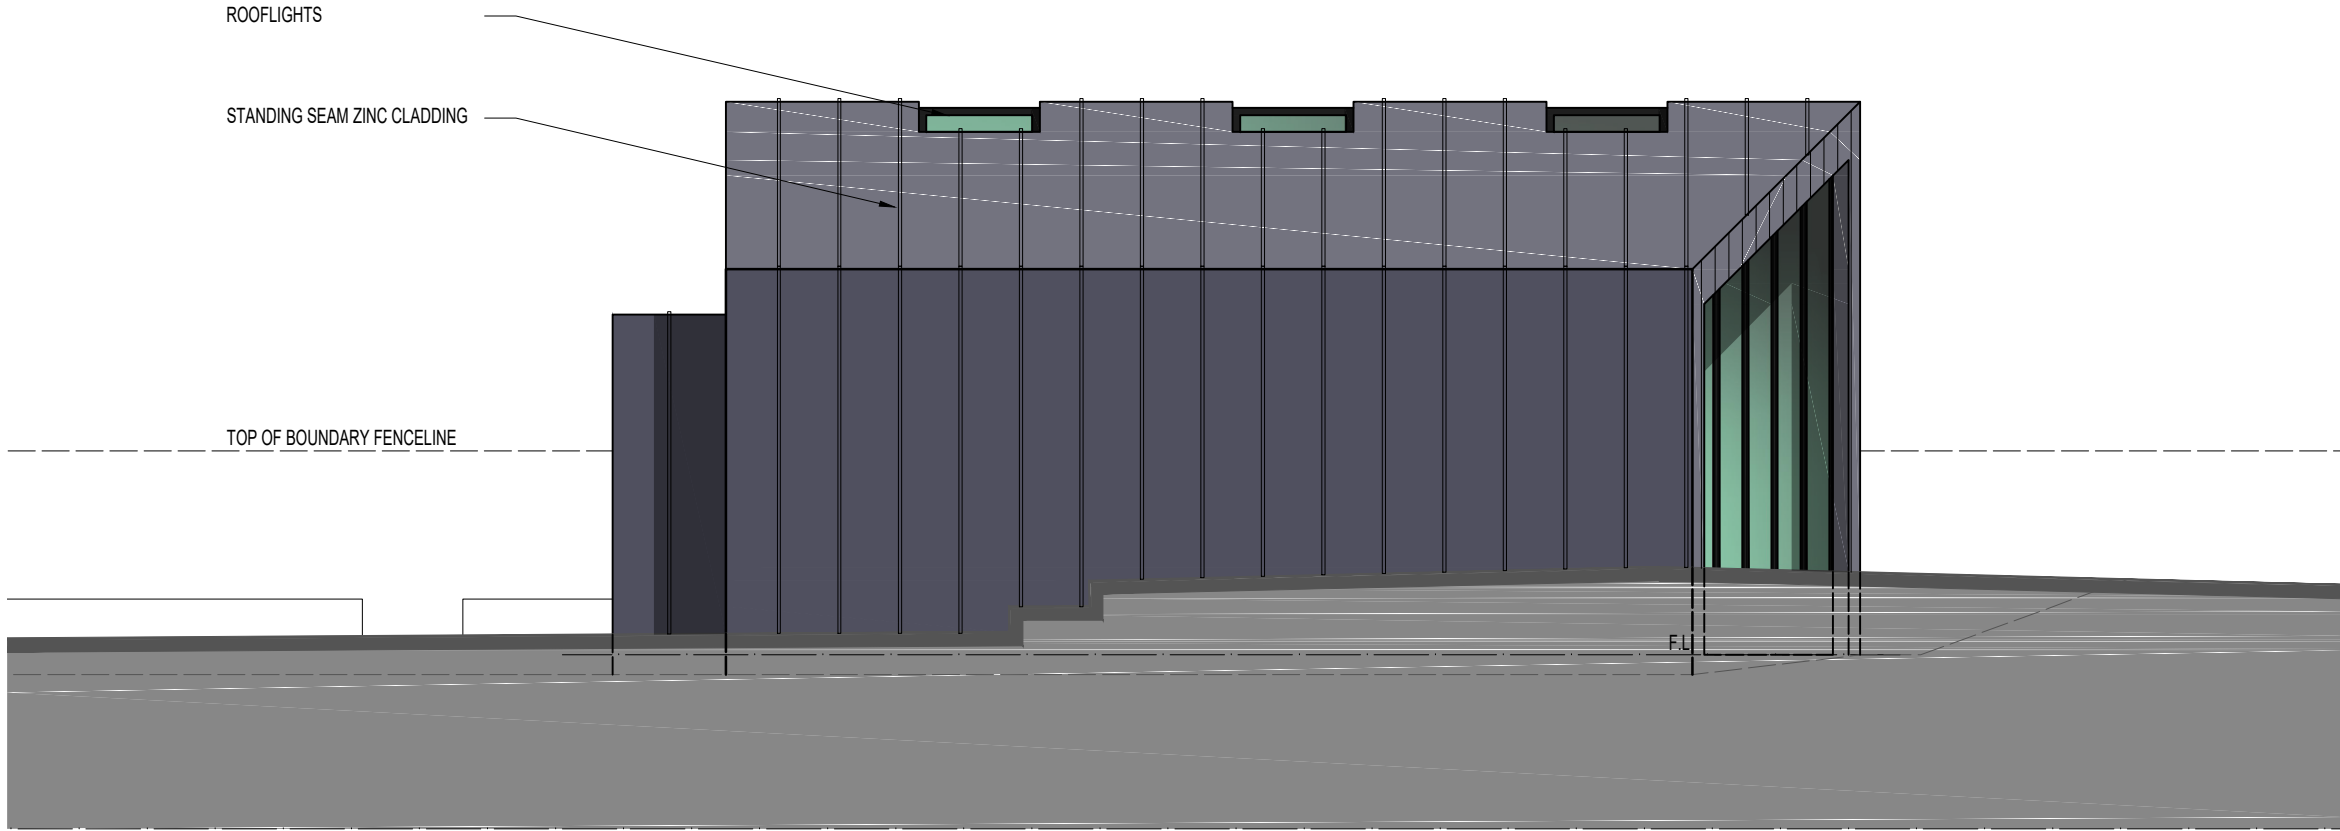

EAST ELEVATION

Scale 1:50 @ A1
0 1 2 2.5m

Project	PROPOSED GARDEN ROOM: THE KNOLL, BOLTON ROAD, HAWKSHAW
Drawing	PROPOSED ELEVATIONS
Client	MR & MRS SHORT
Dwn. By	CPS
Scale	1:100
Drg. No.	23.639.07
Drg. Size	A1
Date	MAR 2024

JOHN HOLT ARCHITECTS LTD.

3 MANCHESTER ROAD BURY LANCASHIRE BL9 0DR
TELEPHONE 0161 764 8314 E-MAIL mail@holtarchitects.co.uk

DO NOT SCALE DRAWING