

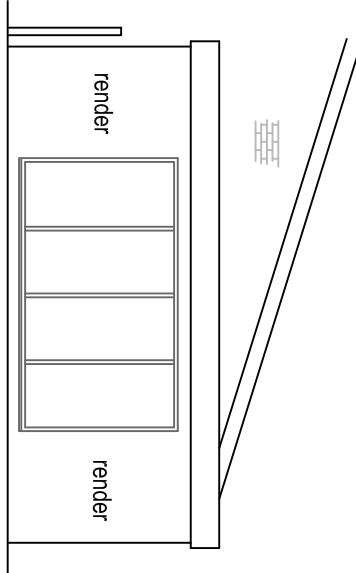
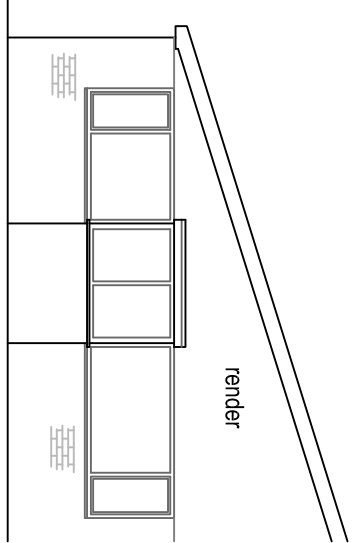
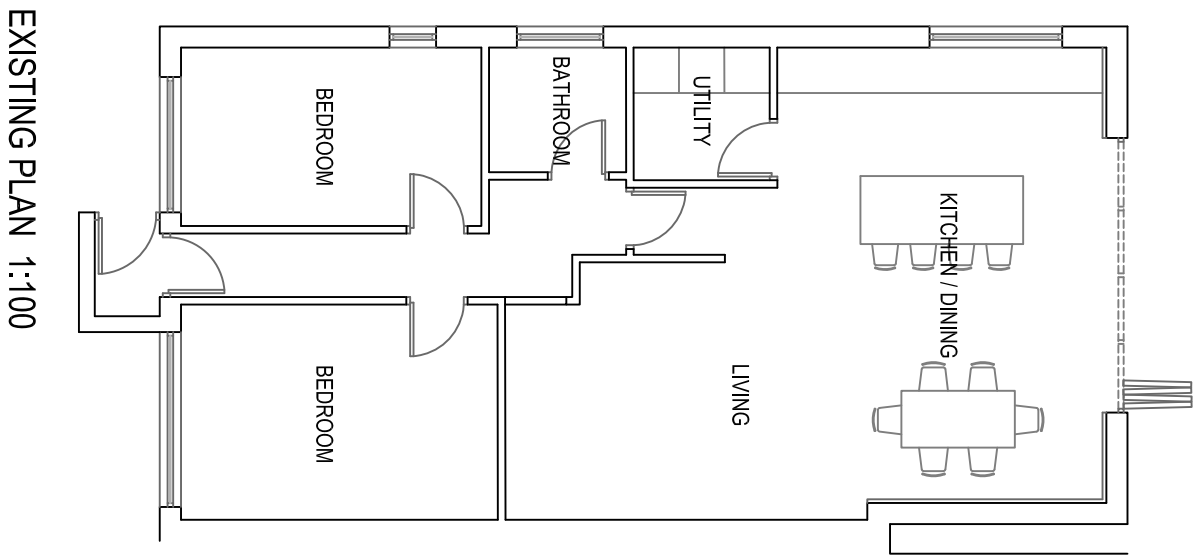
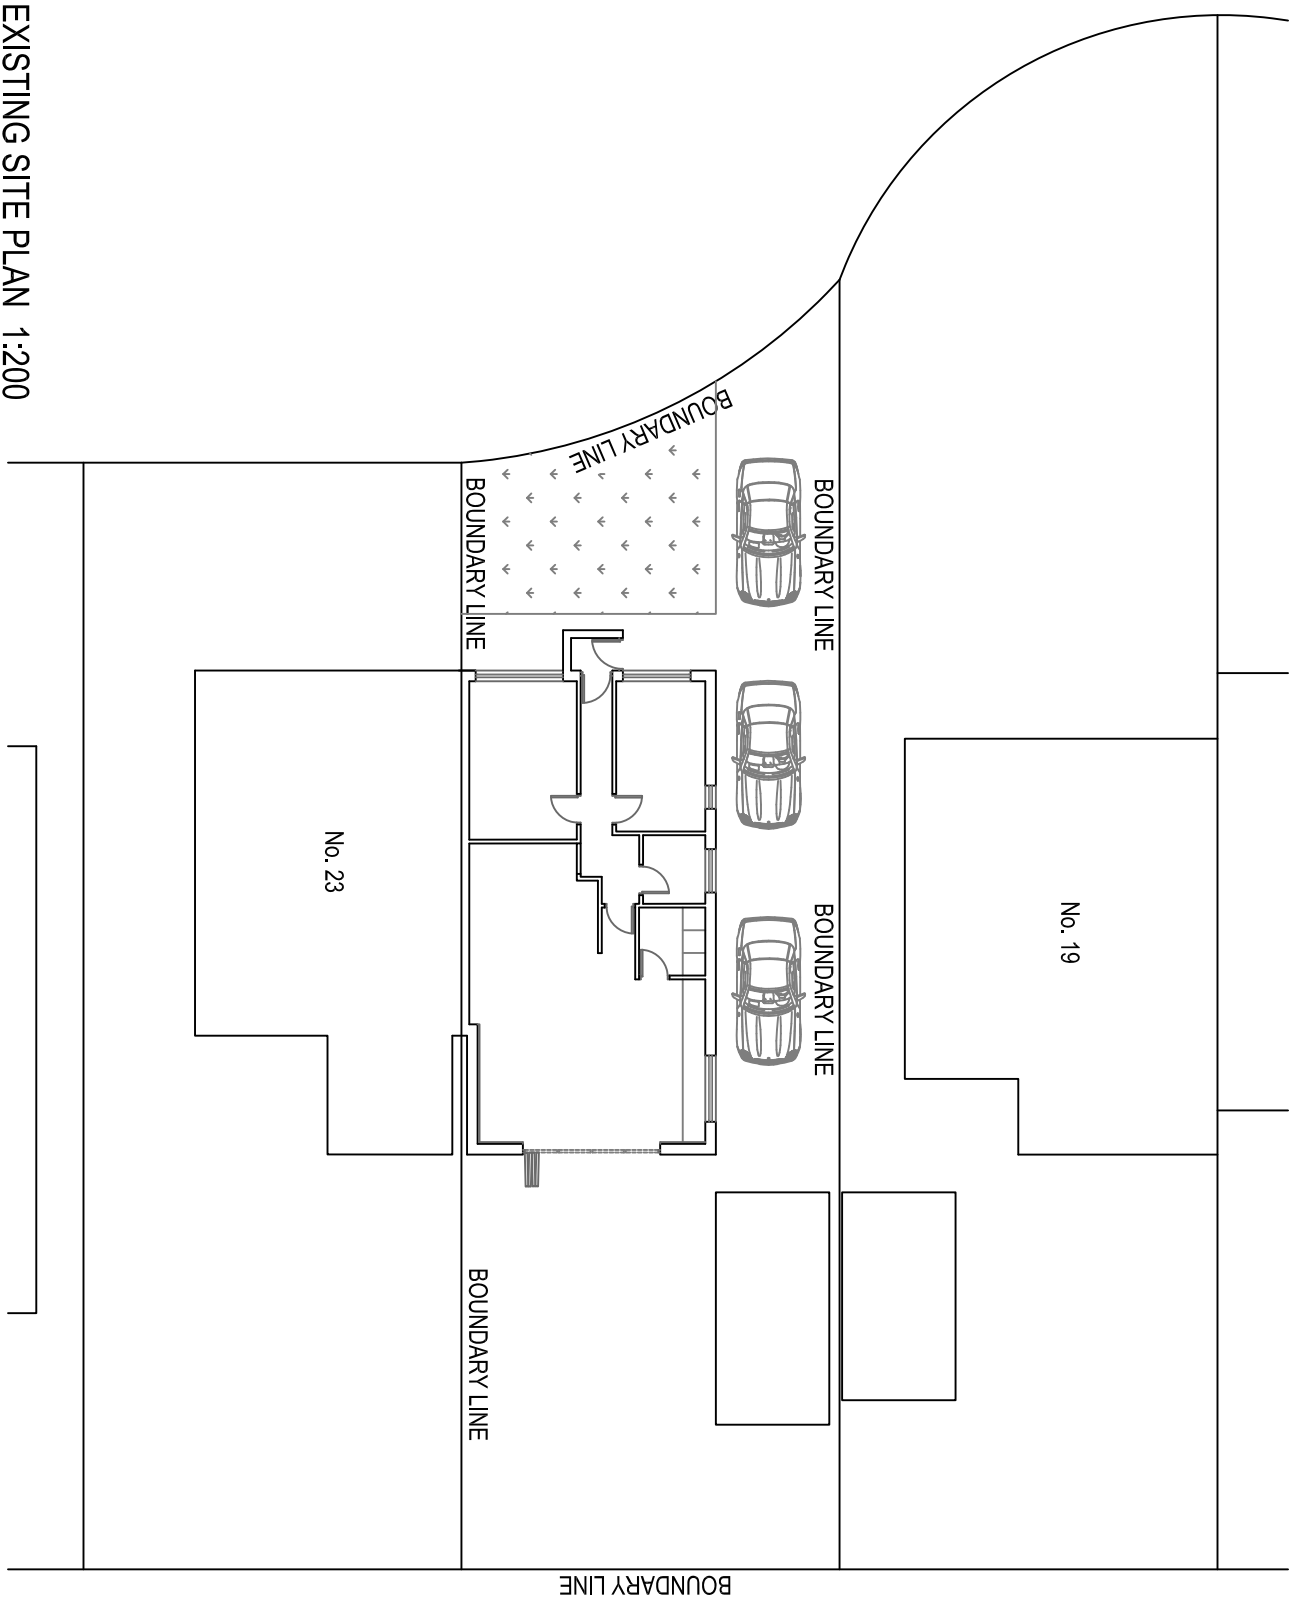


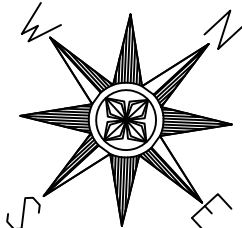


EXISTING FRONT ELEVATION 1:100




EXISTING REAR ELEVATION 1:100

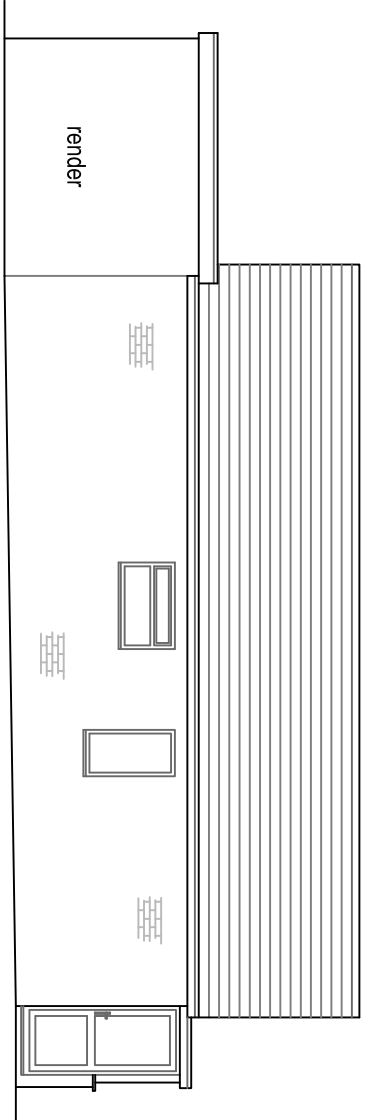

EXISTING SIDE ELEVATION 1:100

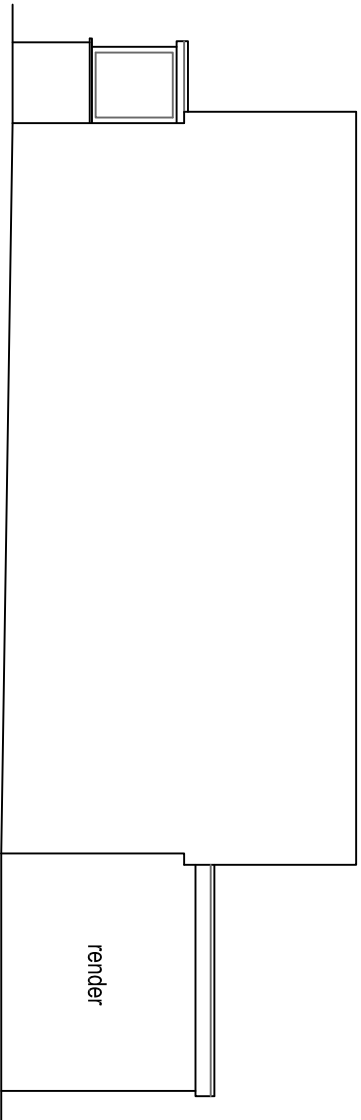


EXISTING SIDE ELEVATION 1:100

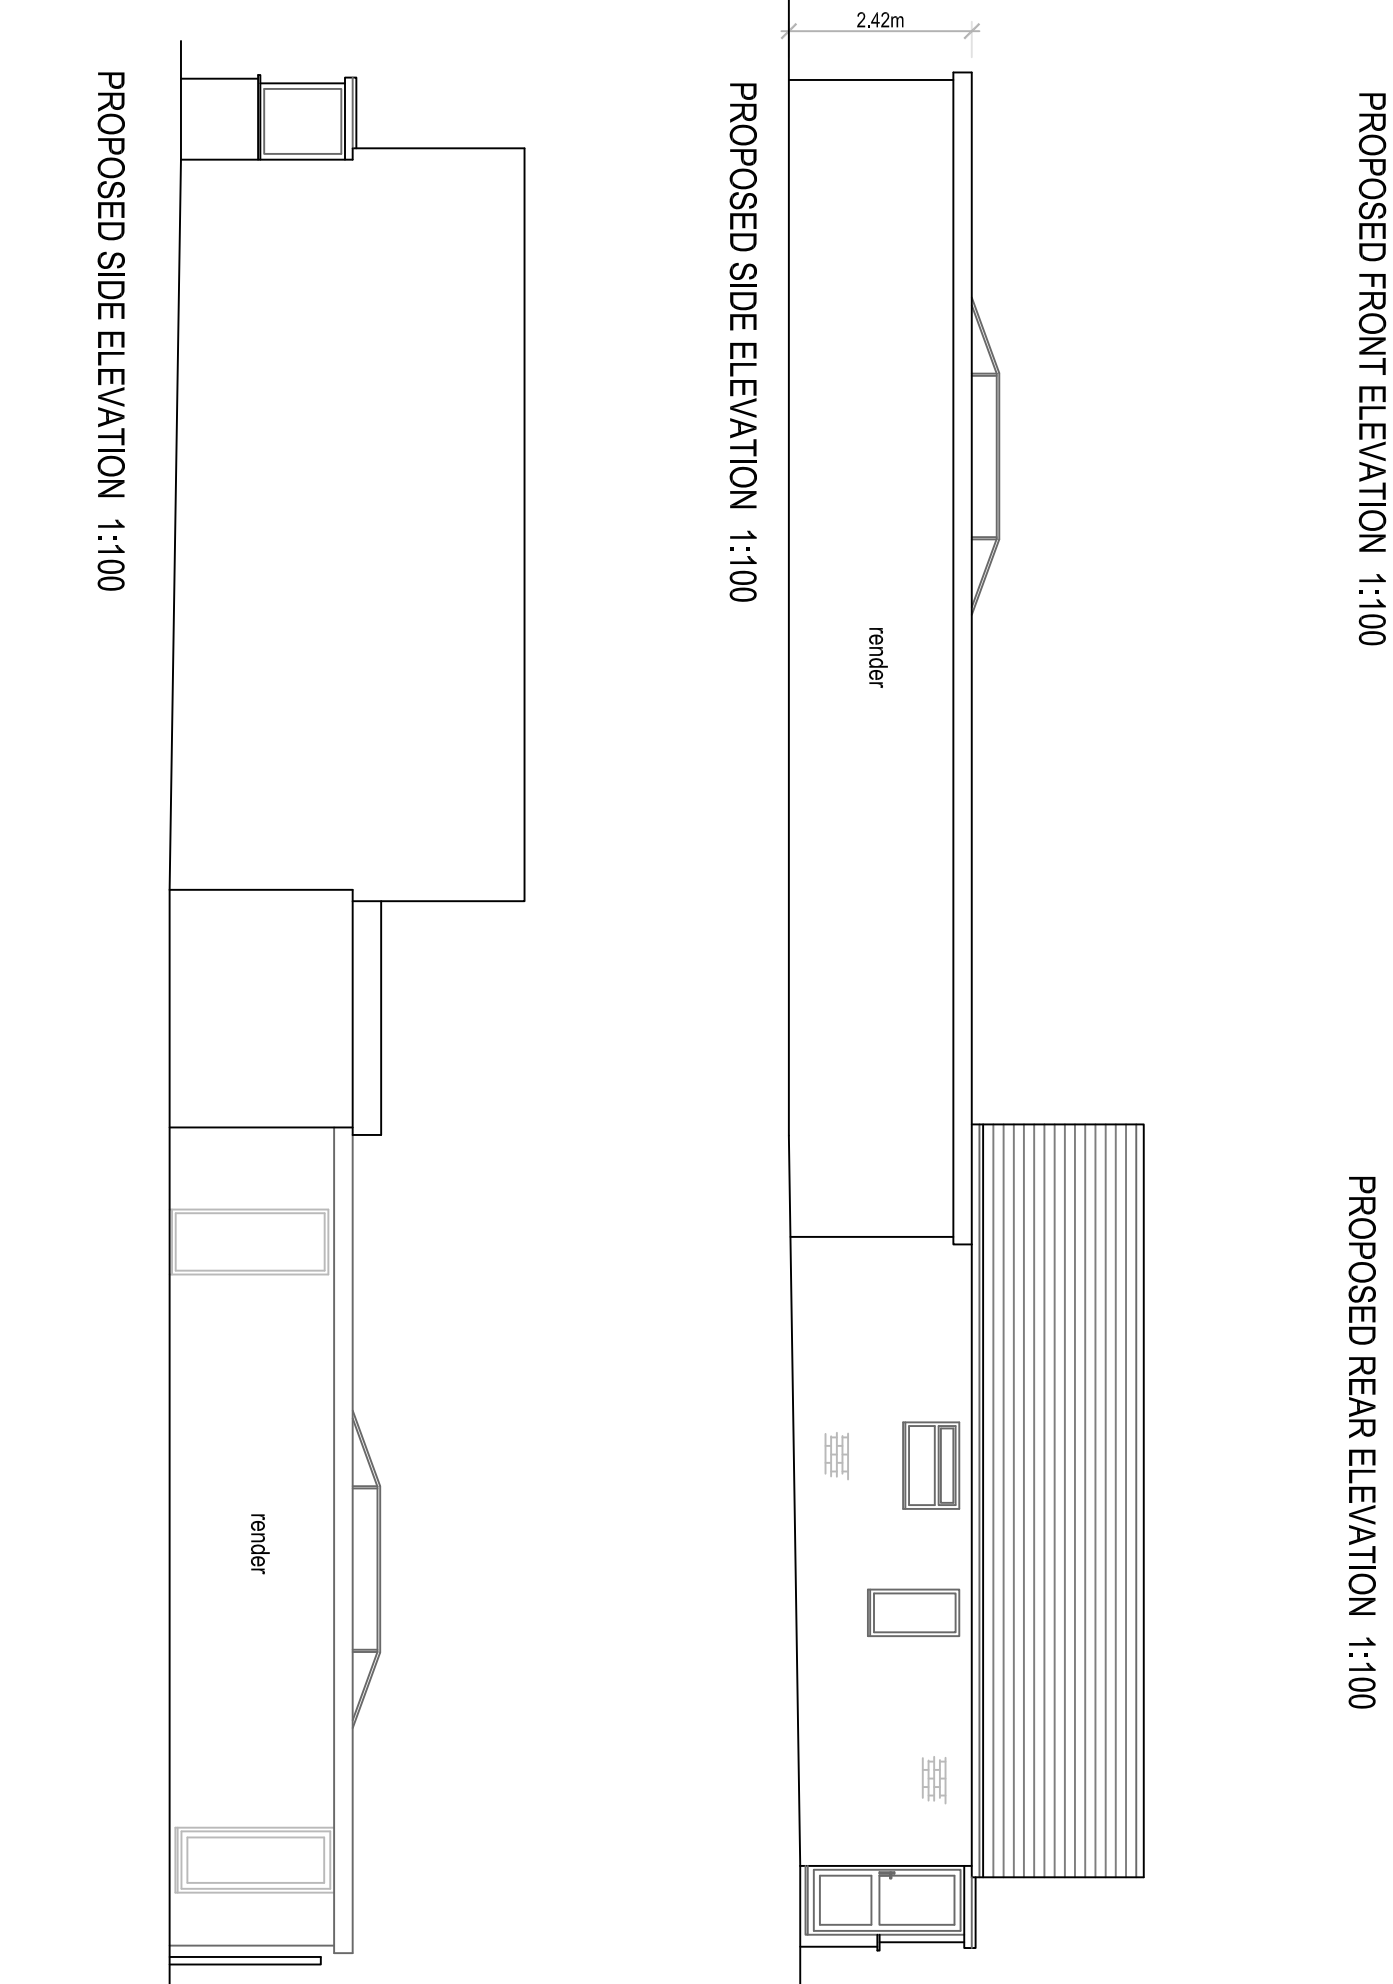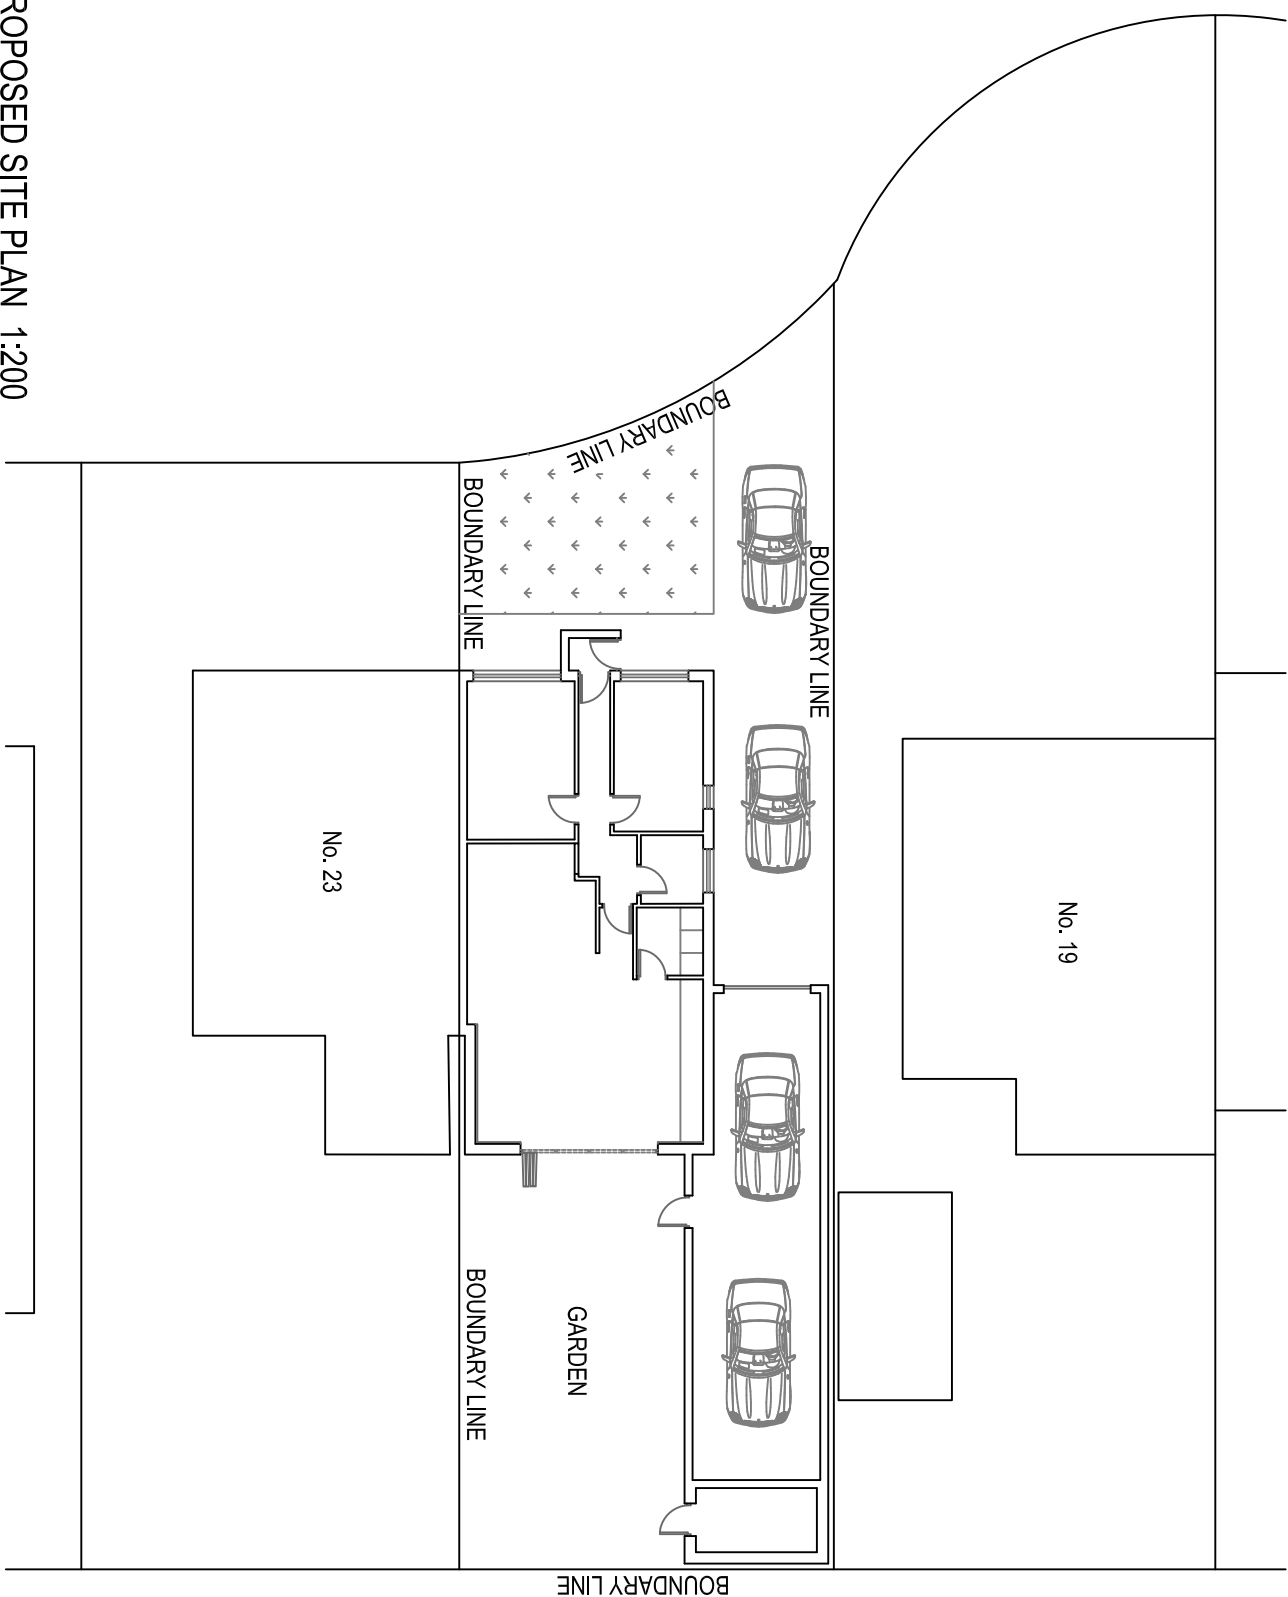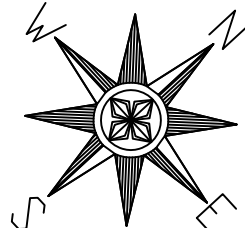


PROPOSED FRONT ELEVATION 1:100


PROPOSED REAR ELEVATION 1:100

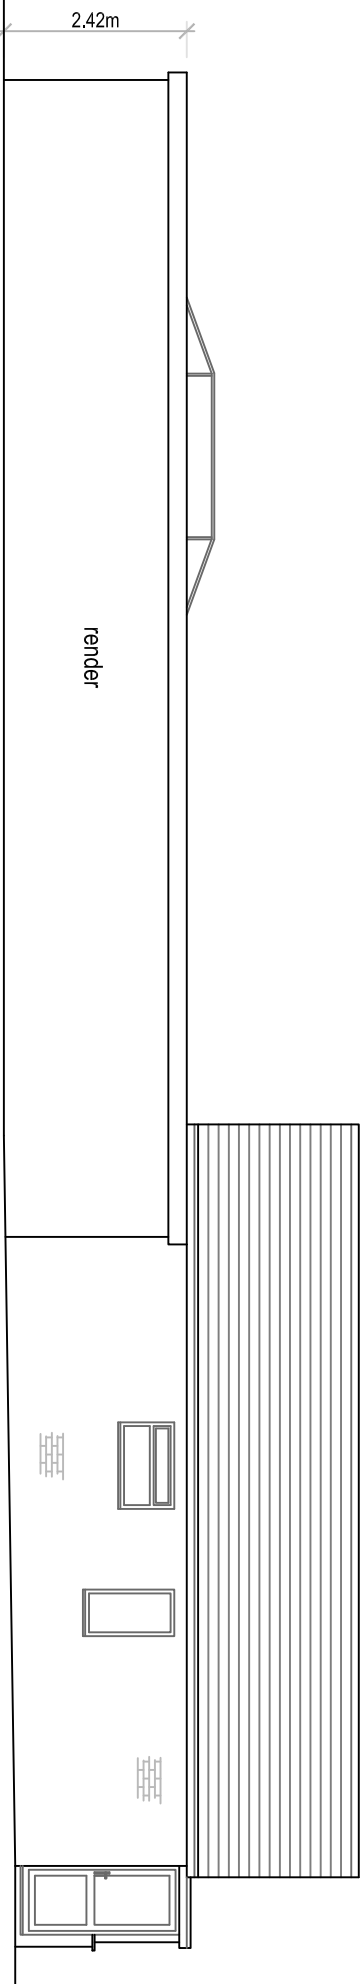

PROPOSED SIDE ELEVATION 1:100

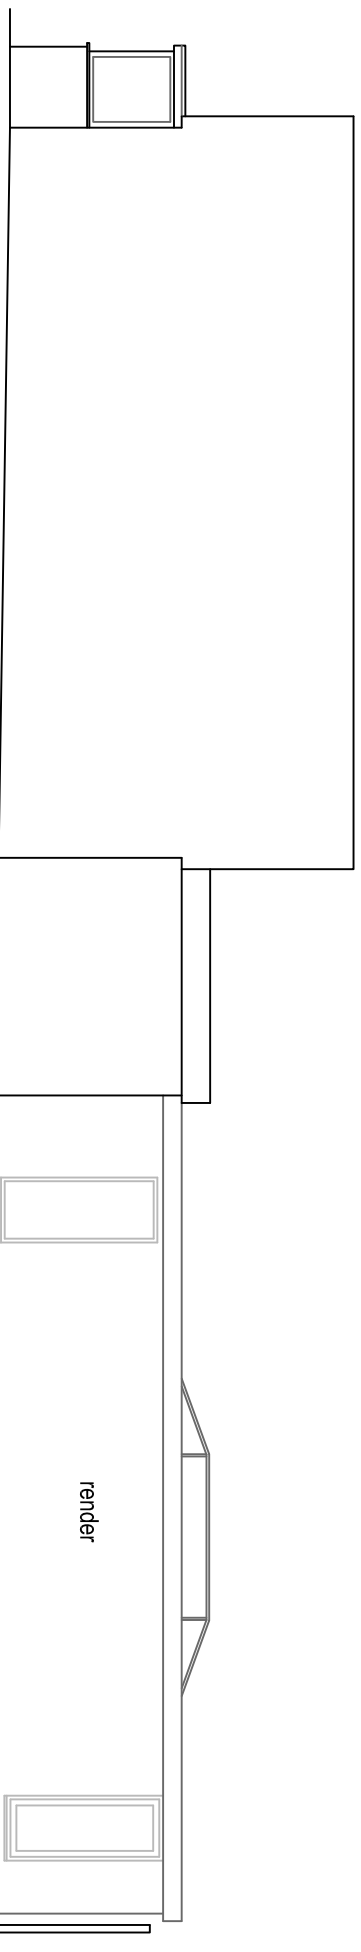

PROPOSED SIDE ELEVATION 1:100

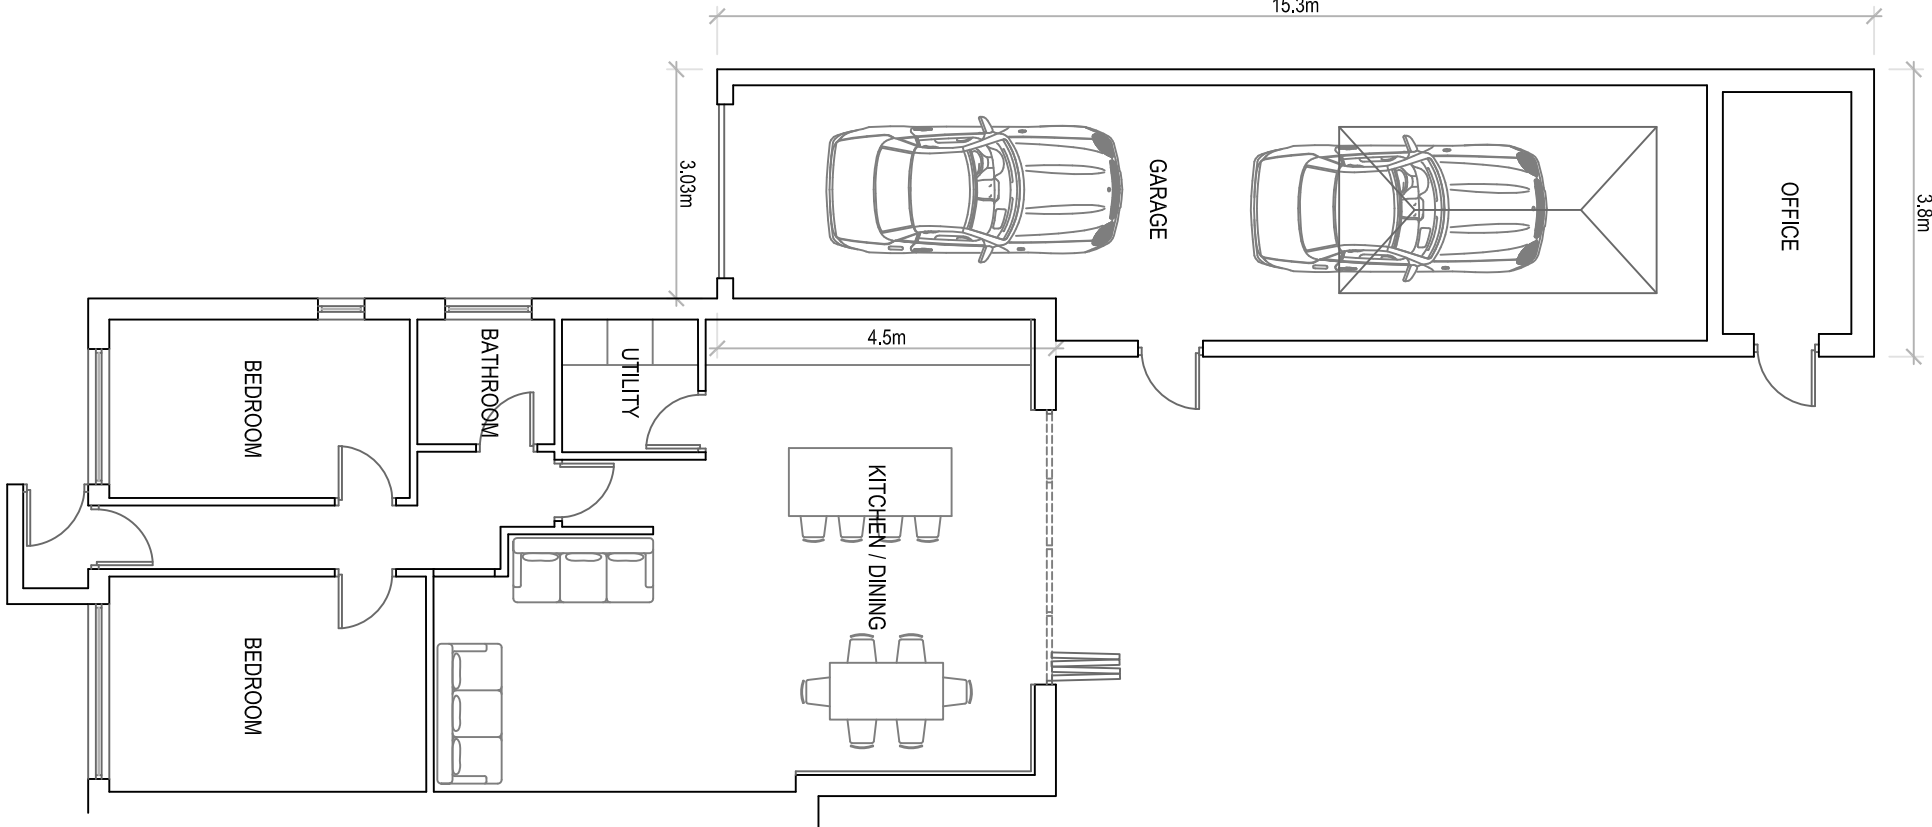

PROPOSED PLAN 1:100

REV B General Amendments  
REV A General Amendments

21 Shepherds Close  
Greenmount, Bury  
BL8 4BL

Existing & Proposed Plans  
& Elevations  
Drawn: CDW  
Scale: 1:200 & 1:100 @ A1  
Date: October 2025

2945\_BUR\_03\_Planning\_Rev\_B

**CDWP**  
CD Wilkinson Plans

tel: 07967 522401 email: chris@cdwilkinsonplans.co.uk  
5 Highmadow, Manchester, M26 1YN