



NOTES		
• This drawing is copyright. No unauthorised copying of drawing without the express permission of the architect. • Do not scale from prints. Use figure dimensions only. • Contractors to check all dimensions on site prior to commencement of works. • All works to be carried out in accordance with current statutory Health and Safety Regulations. • This drawing is to be read in conjunction with all relevant consultants' and / or specialists' drawings / documents and any discrepancies or variations are to be notified to the architect before affected work commences.		
REV.	AMENDMENTS	DATE
A	Roof profiles revised	10.07.22
B	Dormers omitted.	10.08.22

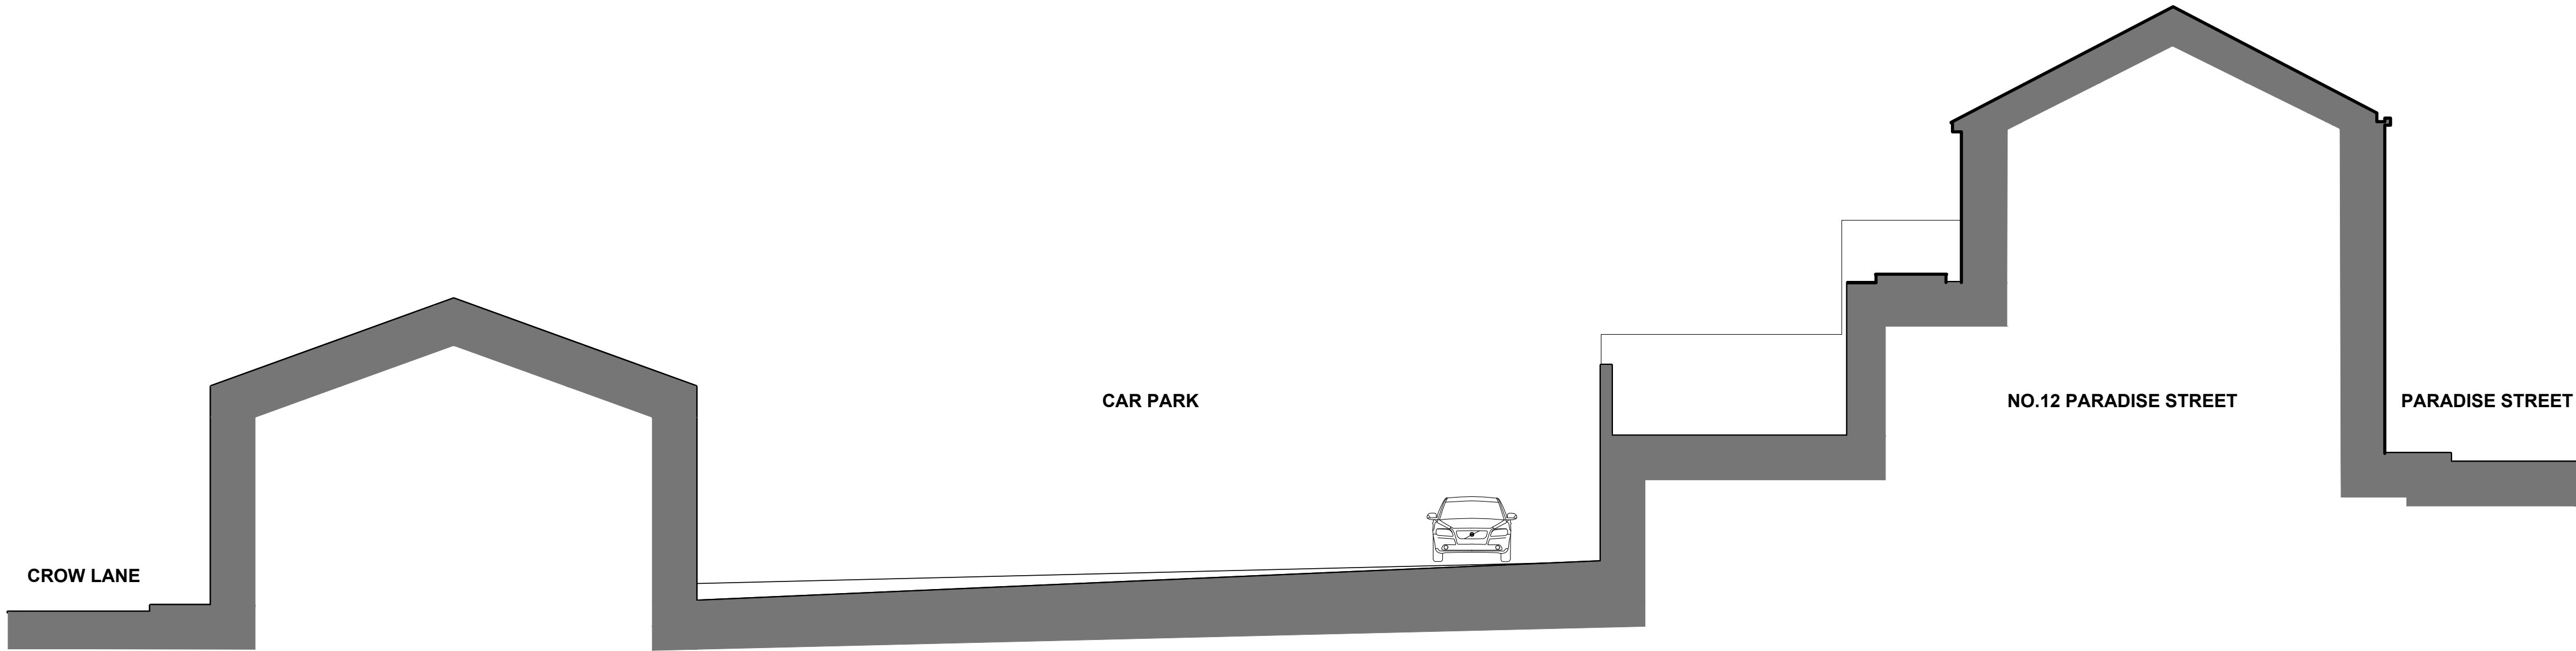


SITE SECTION A - A
THROUGH NO.12 PARADISE STREET

PROPOSED SITE PLAN WITH ANGLED SECTIONS
1:500

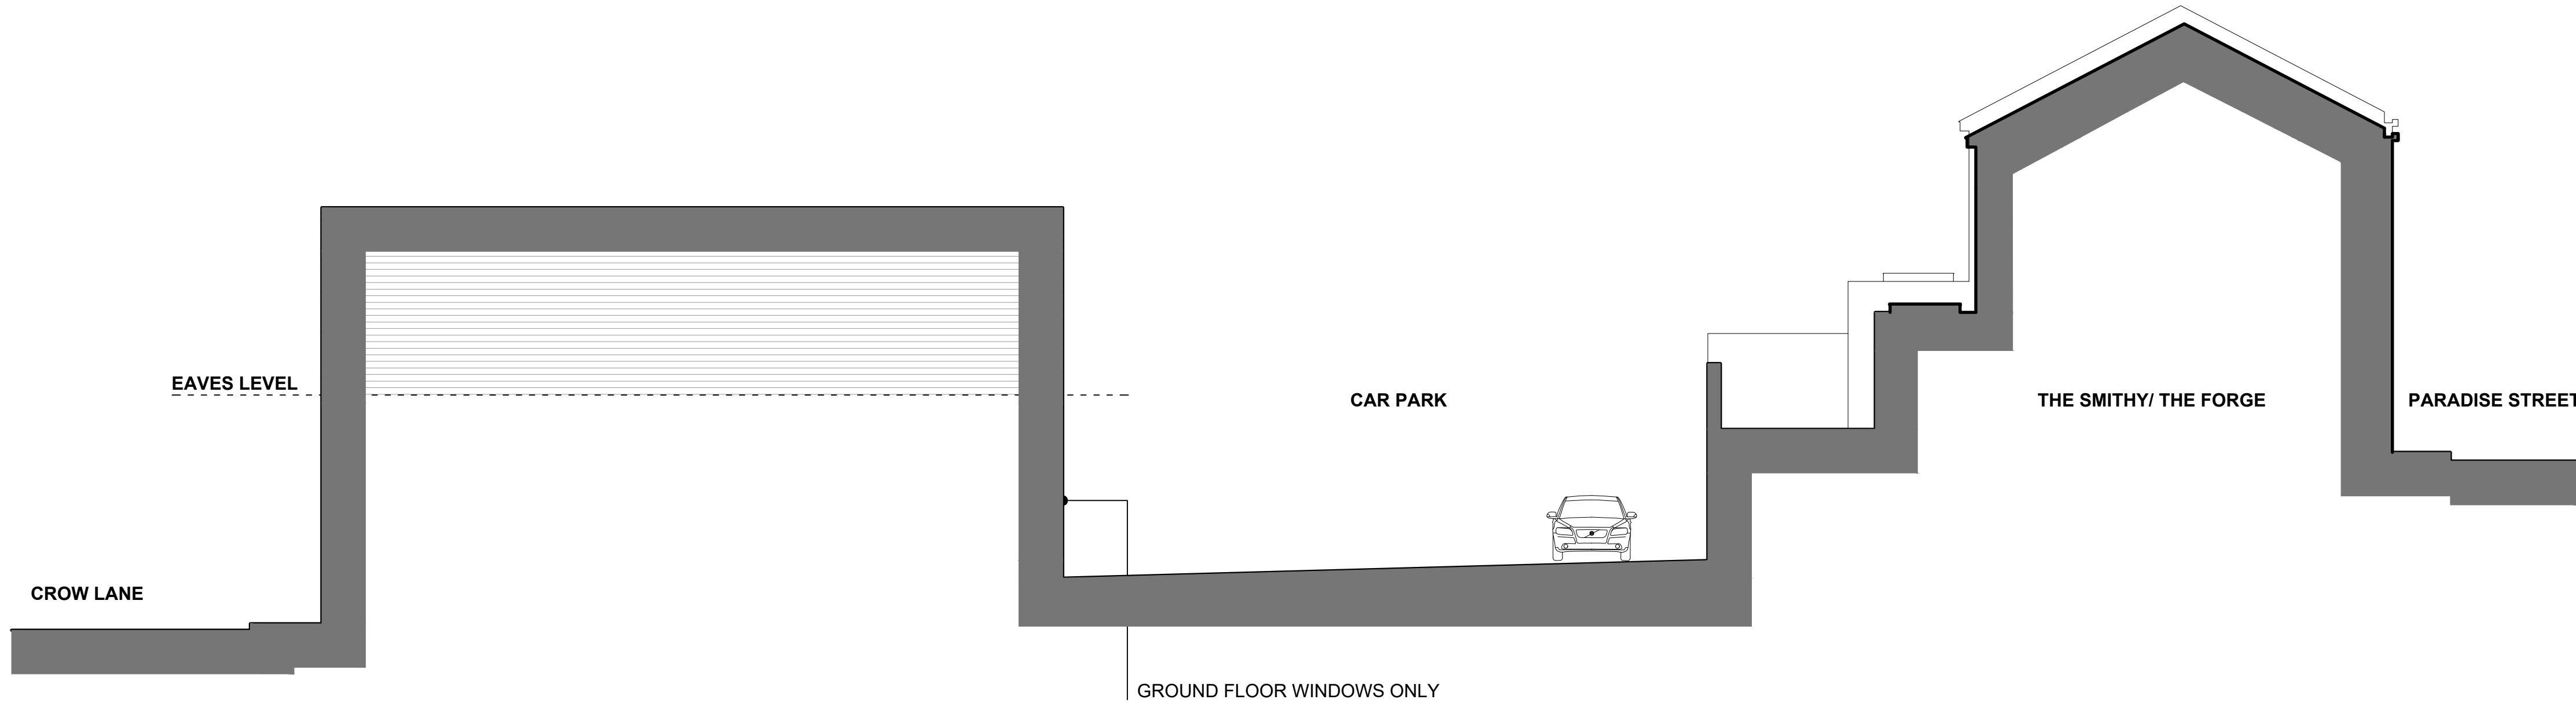

SITE SECTION B - B
THROUGH THE SMITHY/THE FORGE

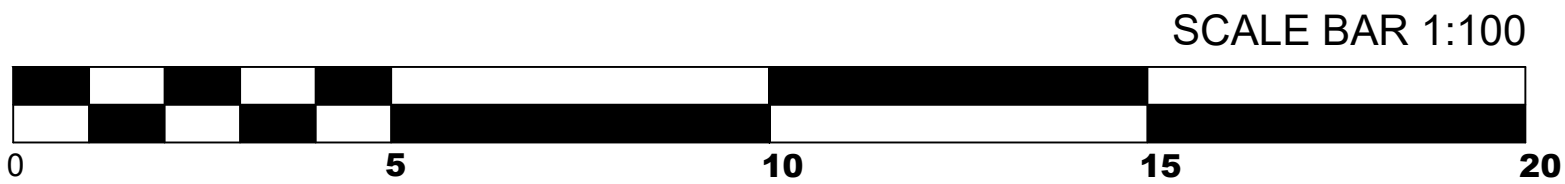

Project	PARADISE STREET, RAMSBOTTOM
Drawing	PROPOSED SITE SECTIONS
Client	QUANTHILL LTD
Dwn. By	RH
Scale	1:100 @ A1
Drg. No.	20.579.35 B
Drg. Size	A1
Date	NOVEMBER 2022

JOHN HOLT ARCHITECTS LTD.

3 MANCHESTER ROAD BURY LANCASHIRE BL9 0DR
TELEPHONE 0161 764 8314 E-MAIL mail@holtarchitects.co.uk

DO NOT SCALE DRAWING