




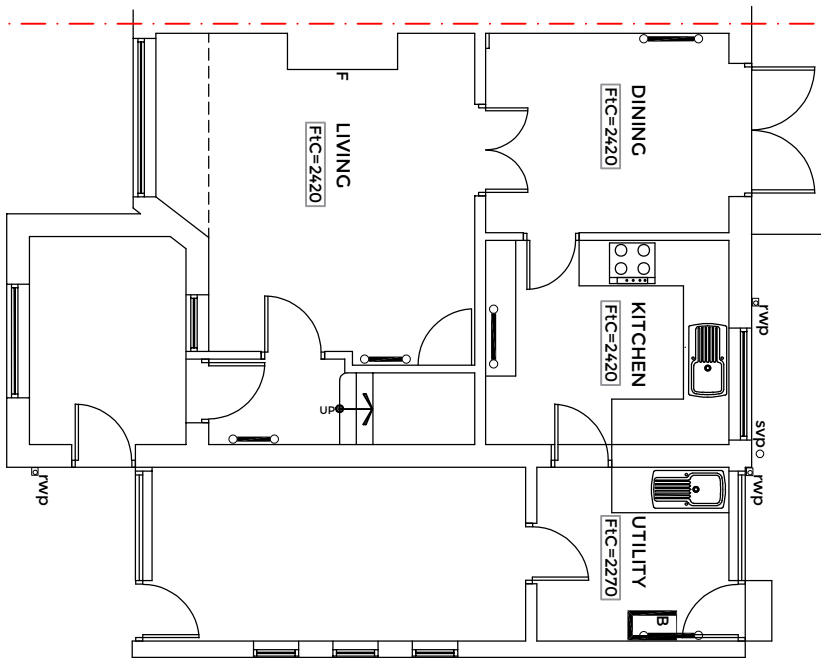


GROUND FLOOR PLAN 1:100

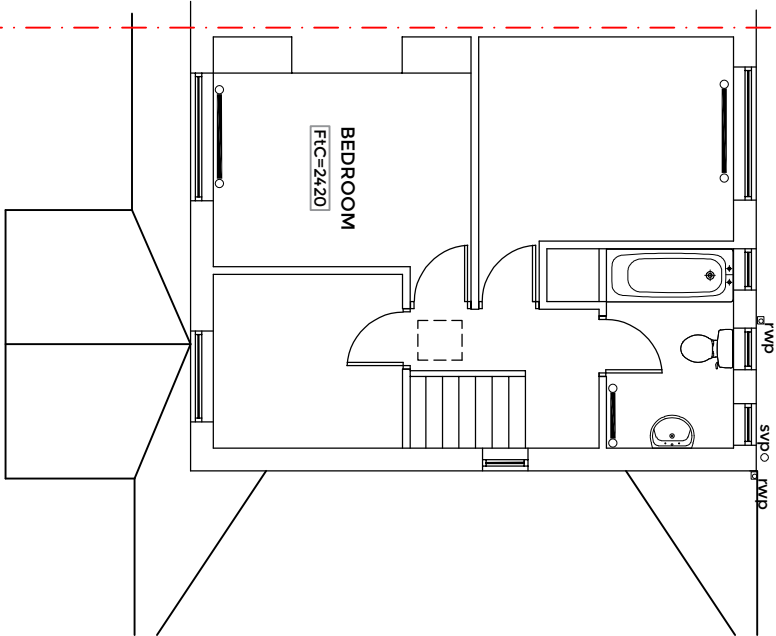

FIRST FLOOR PLAN 1:100

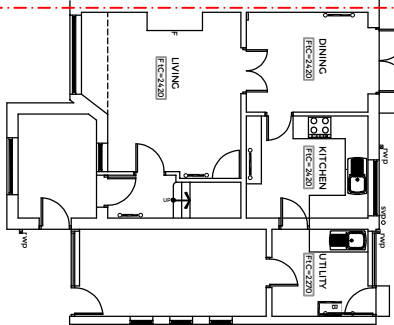

EXISTING SITE PLAN 1:200

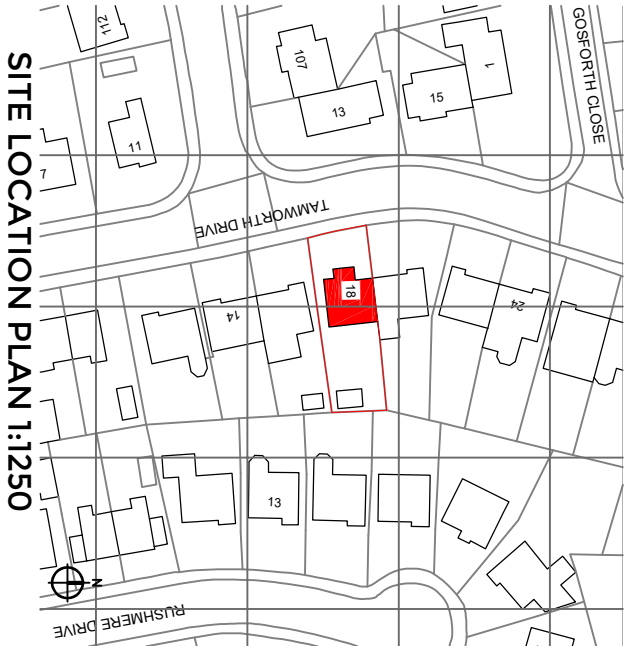

SITE LOCATION PLAN 1:1250



PHOTOS



FRONT

REAR

NOTES / KEY:



Radiator.



Rainwater pipe. Cu=Cully



soil & vent pipe.

FtC=2760

Floor to ceiling.

b

Boiler.

Manhole/ inspection chamber.


E Elec meter+ dist board.

C Gas meter


F Fire

Timber floor joists span. If known. sf=solid floor


A	Site plan add	DD	250322		

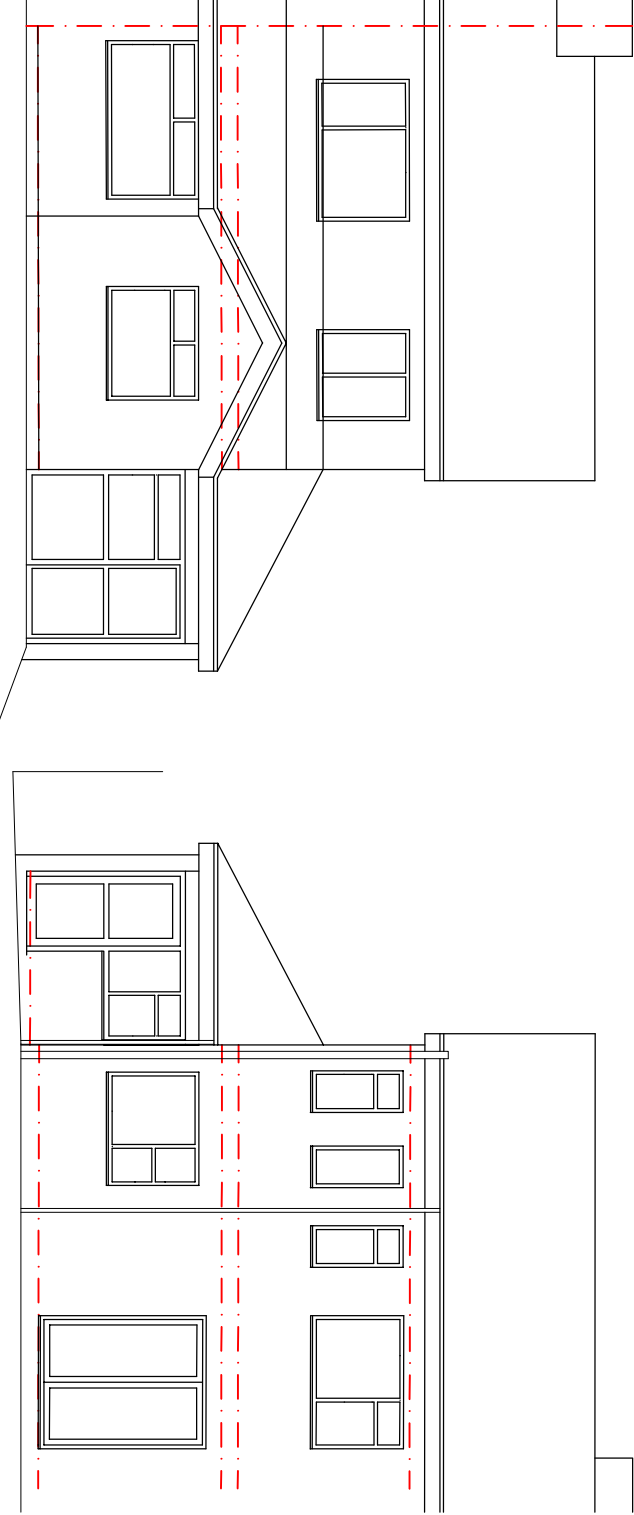


FRONT ELEVATION 1:100

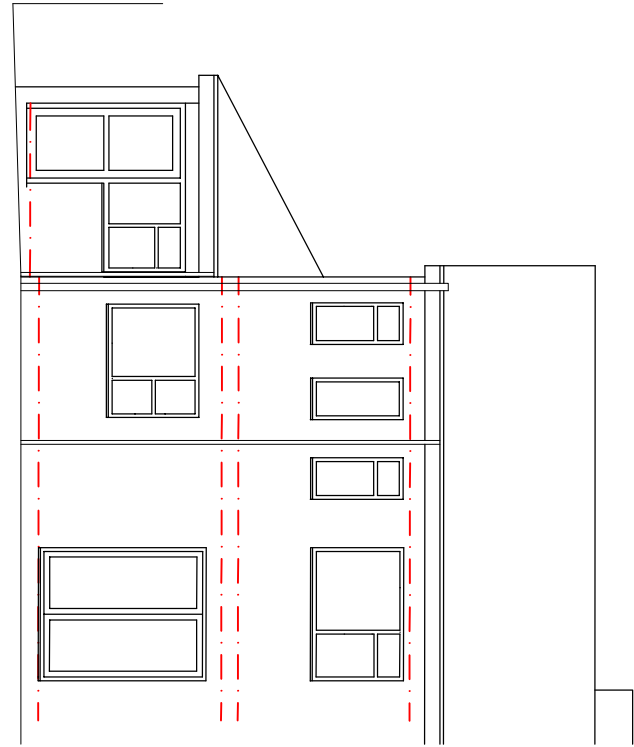

REAR ELEVATION 1:100

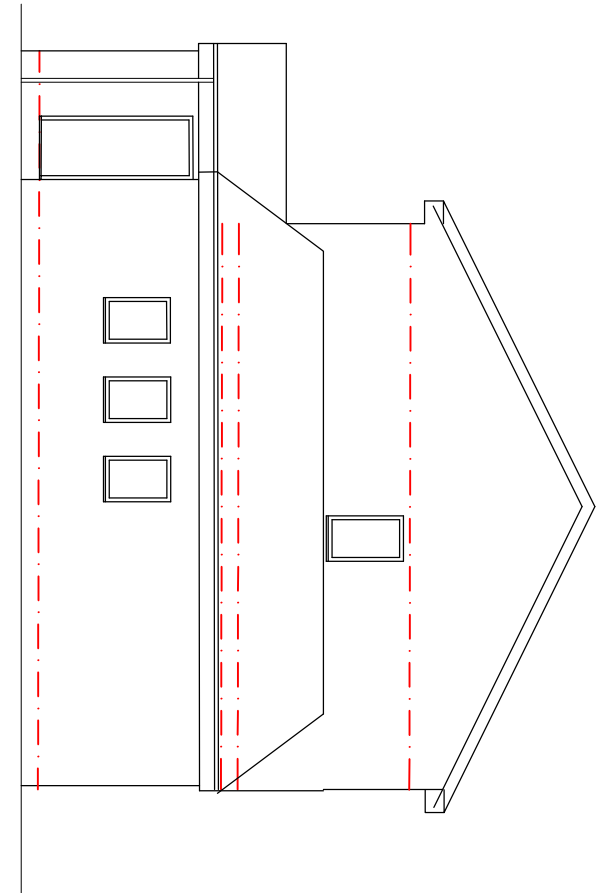

SIDE ELEVATION 1:100

 

1:100

Architectural

Designer

L. 0789787628

l.co.uk

www.techd.co.uk

27 Oakham Chase, Bury

BL8 1XJ

client
MR & MRS B. VERNON,
18 TAMWORTH DRIVE,
BURY, BL8 1DP.

Project
REAR SINGLE STOREY
EXTENSION.

status: Building Regs

drawing
EXISTING PLANS &
ELEVATIONS

L.A. Bury MBC date MARCH 22

drawn by DD scale 1:100@A3

dwg no 22-03 01. rev A