




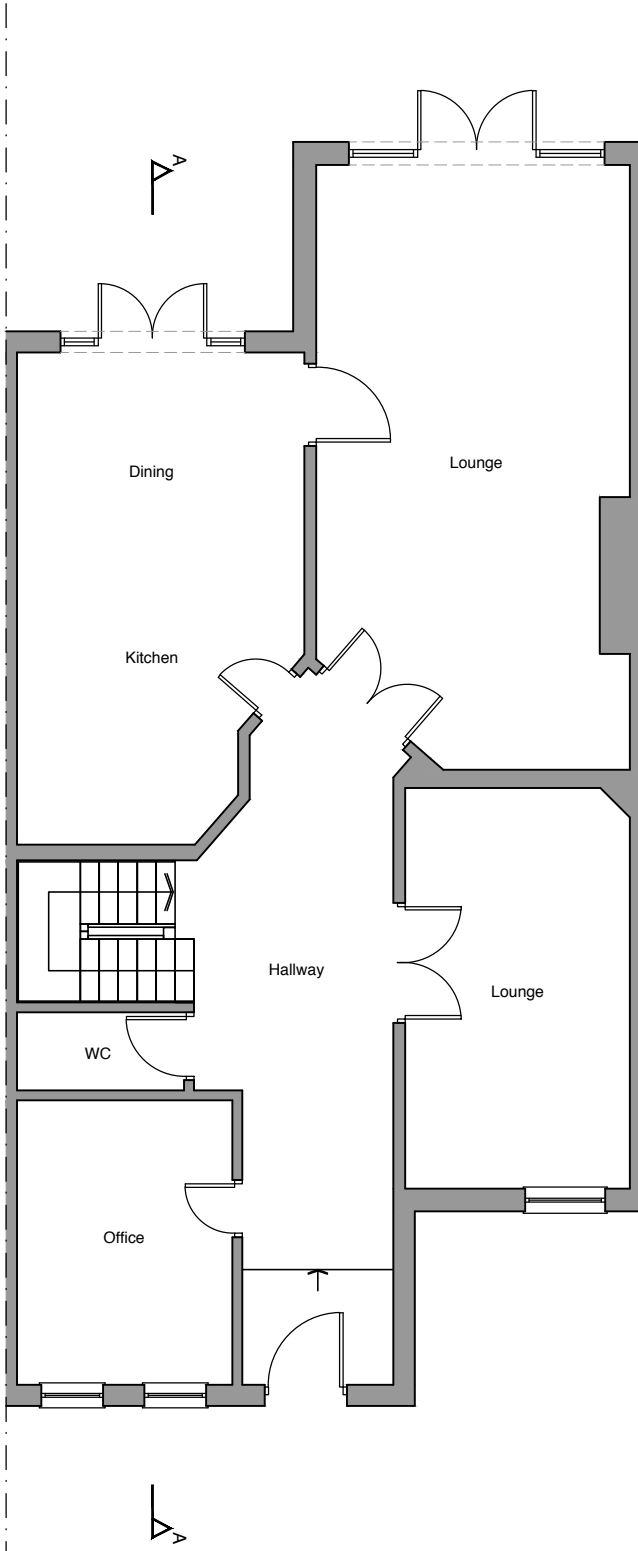


Ground Floor Plan (1:100)

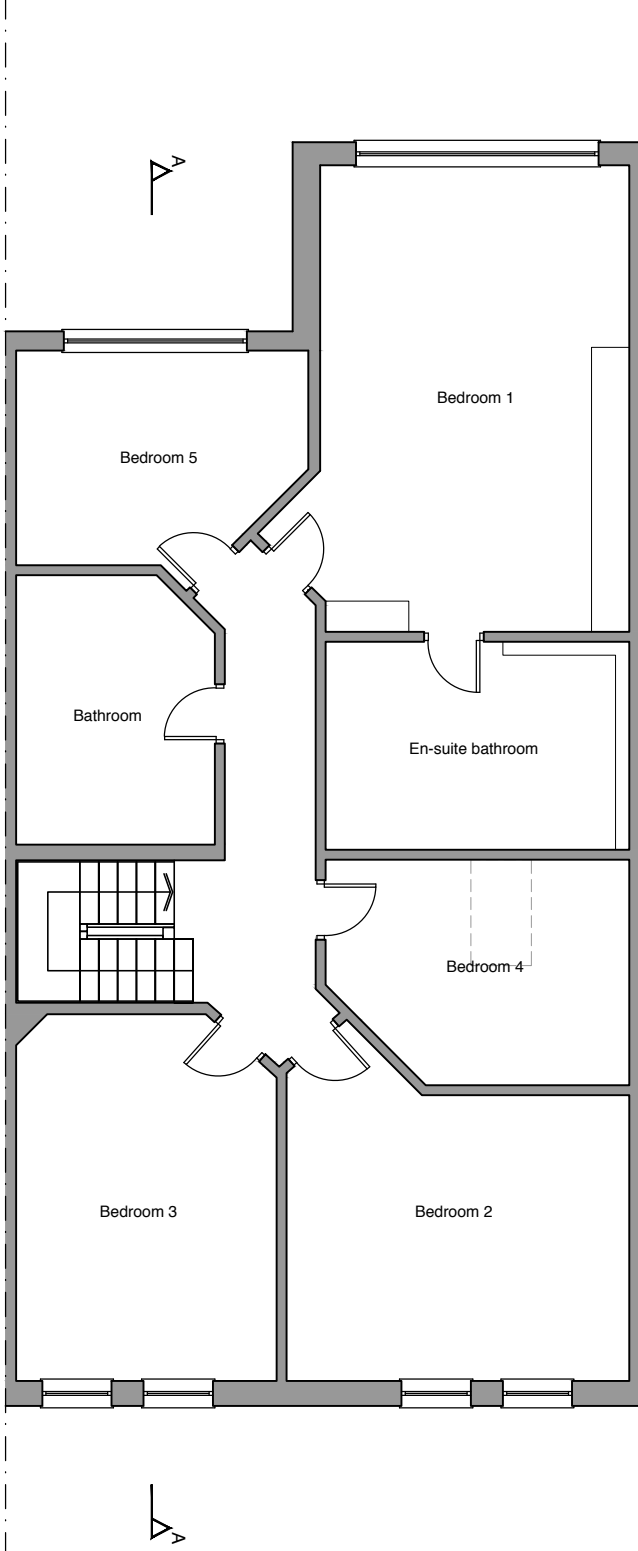


First Floor Plan (1:100)

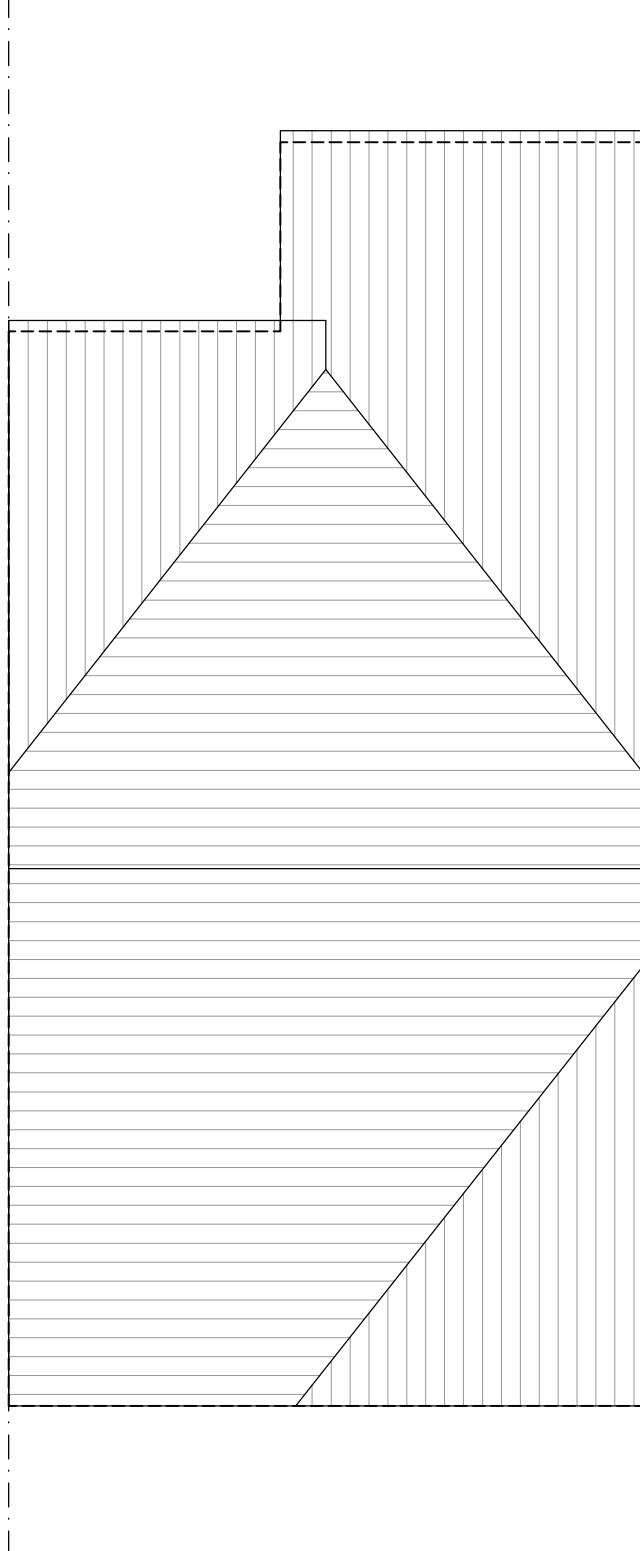


Roof Plan (1:100)

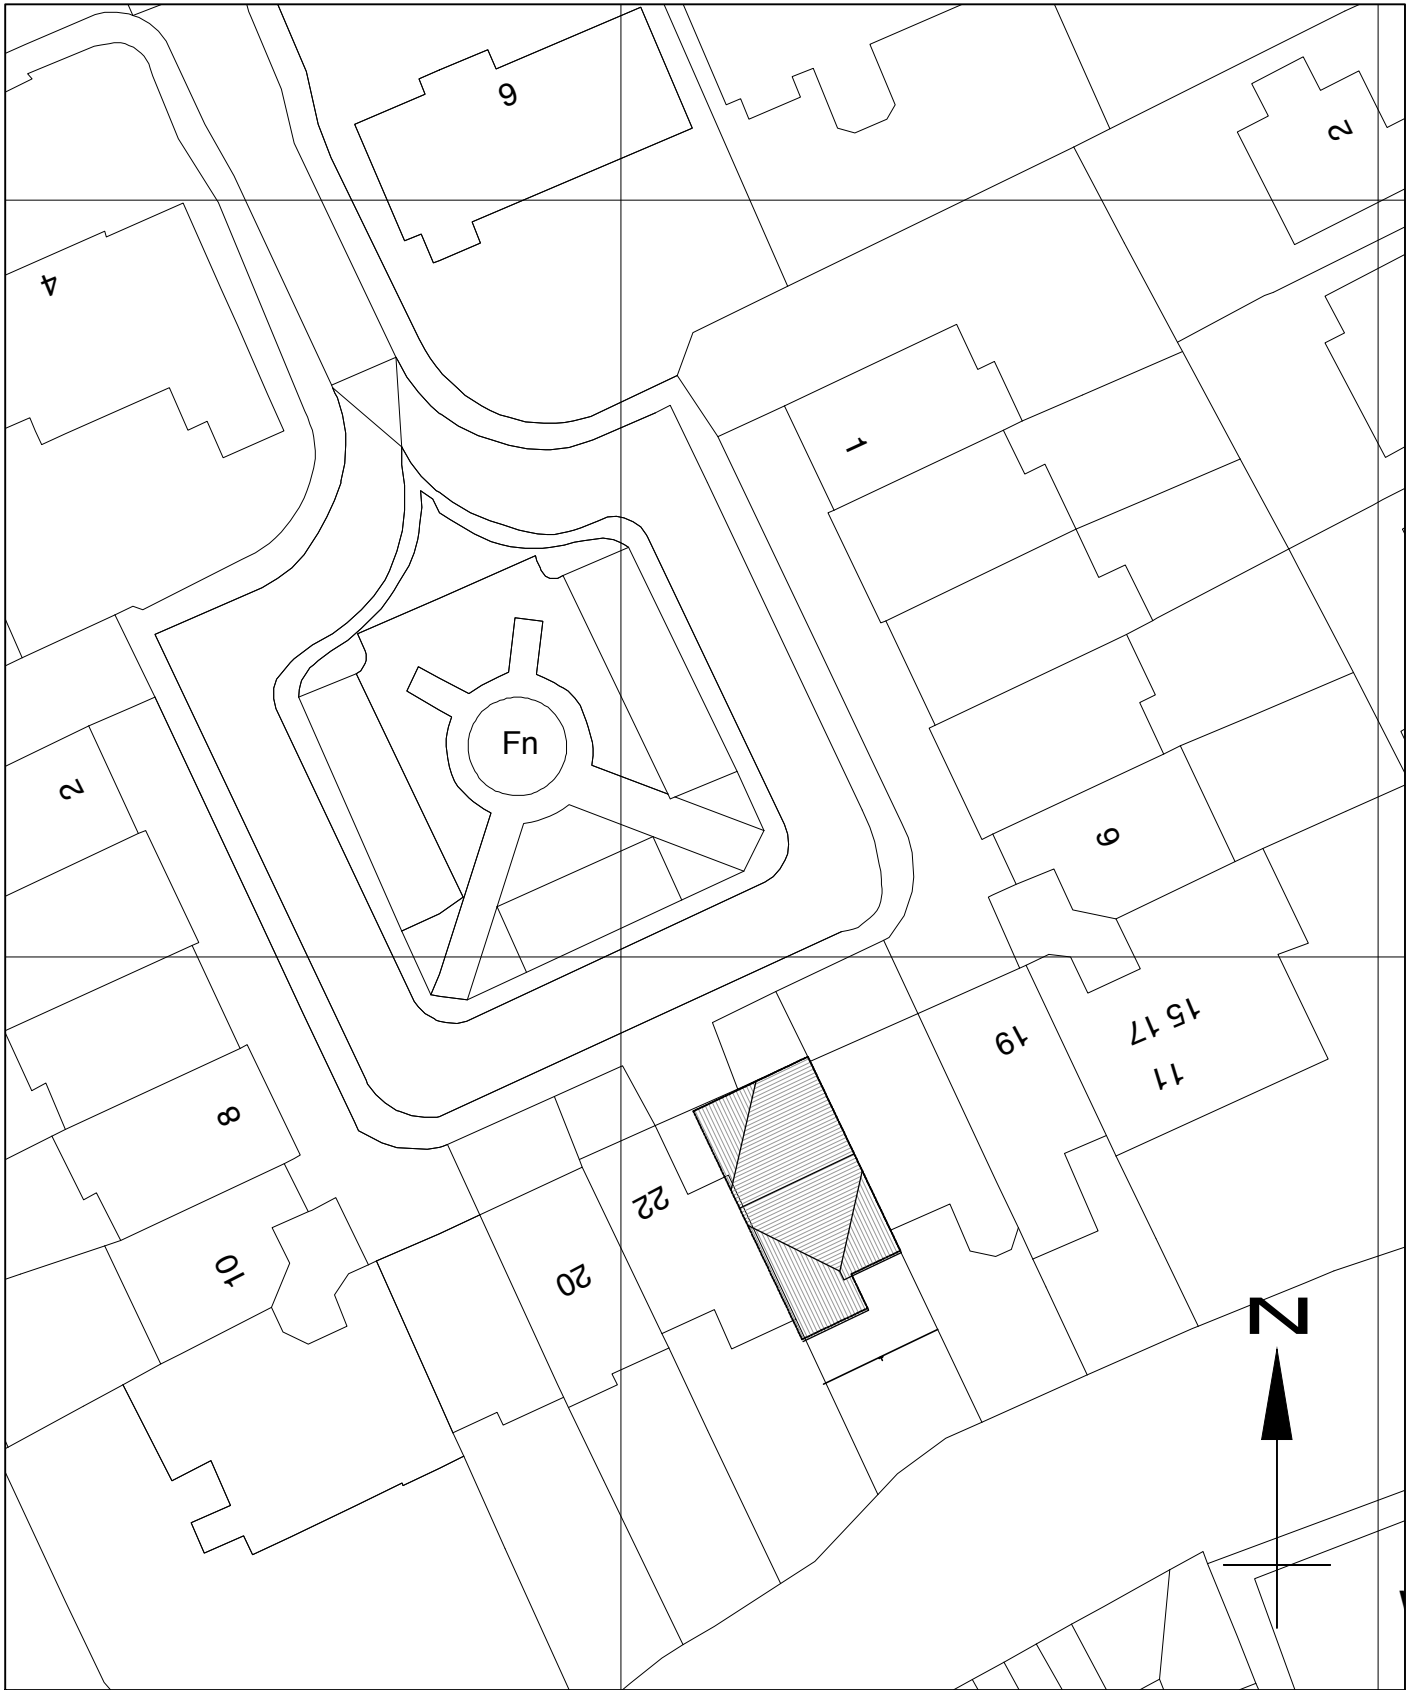

Site Plan (1:500)

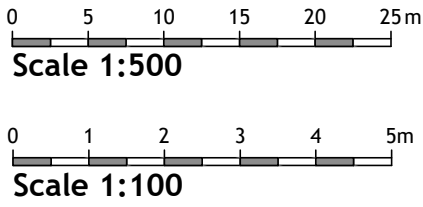

Rear Elevation (1:100)

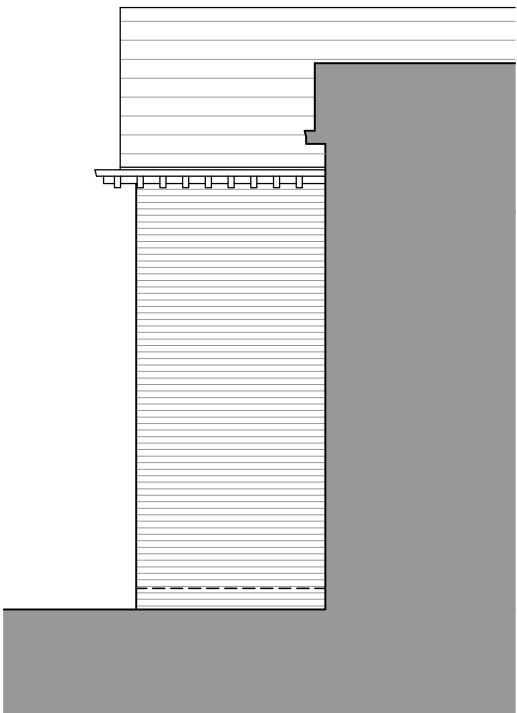

Side Elevation 1 (1:100)



Section A-A (1:100)

| Rev          | Description                                          | Date         | By       |
|--------------|------------------------------------------------------|--------------|----------|
| Status:      | Planning                                             |              |          |
| Client:      | Mr and Mrs Chaudhry                                  |              |          |
| Project:     | 23 The Square,<br>Whitefield, Manchester,<br>M45 7UL |              |          |
| Title:       | Existing Plans, Elevations and<br>Sections           |              |          |
| Project No.: | 274                                                  | Drawing No.: | 3-002    |
| Scale:       | 1:100/500@A2                                         | Date:        | 16/11/21 |
| Drawn:       | JJF                                                  | Check:       | TH       |

