


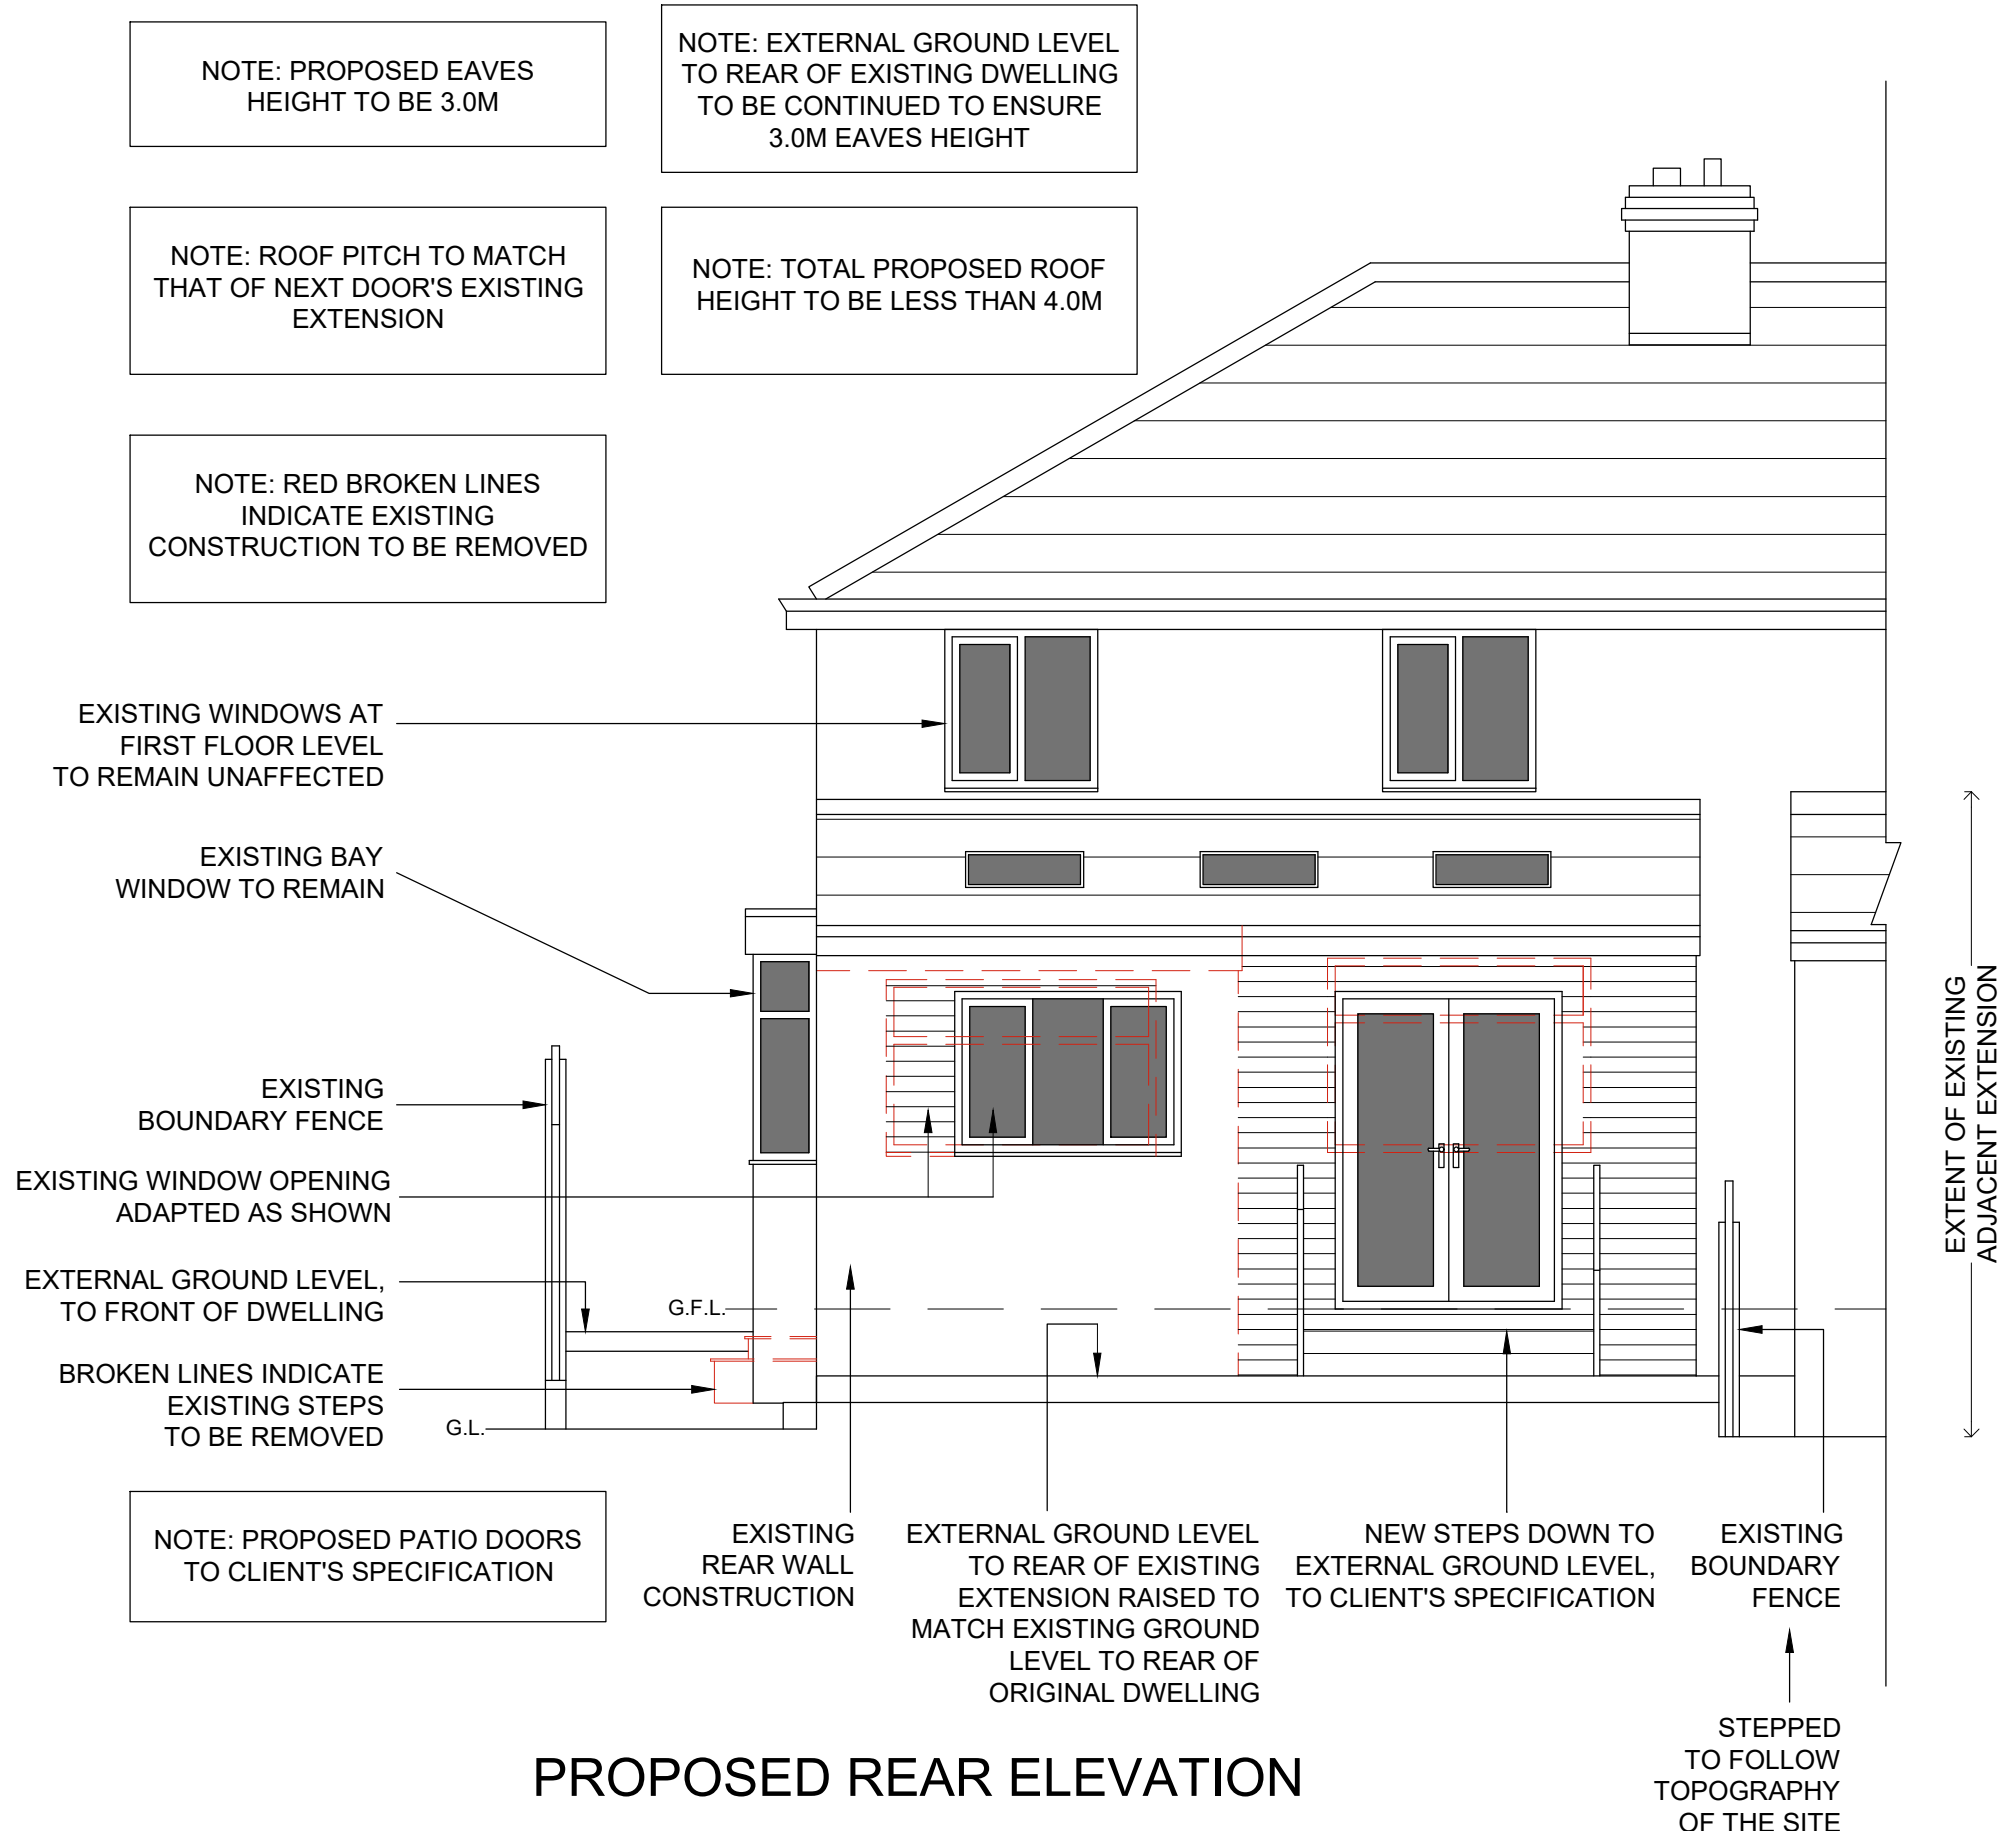

PROPOSED REAR ELEVATION

REV	DESCRIPTION
PROPOSED REAR ELEVATION	
PROPOSED EXTENSION TO DWELLING 16 SHELLEY ROAD, PRESTWICH, M25 9QJ	
CLIENT:	KISBY
DWG NO:	PL K1224/02
SCALE:	1/50 @ A3
DRAWN BY:	R.S.P.
DATE:	27/03/26
REV:	
MICHIGAN HOUSE, 17-19 CHORLEY NEW ROAD, BOLTON, BL1 4QR TEL: 01204 392233 FAX: 01204 528505 WWW.NEILPIKEARCHITECTS.CO.UK EMAIL: INFO@NEILPIKEARCHITECTS.CO.UK	
COPYRIGHT OF THIS DRAWING REMAINS WITH THE ARCHITECT. DO NOT SCALE FROM THIS DRAWING. WORK TO FIGURED DIMENSIONS. CHECK ALL DIMENSIONS ON SITE. IN THE EVENT OF ANY DISCREPANCY REFER QUERY TO THE ARCHITECTS.	

