



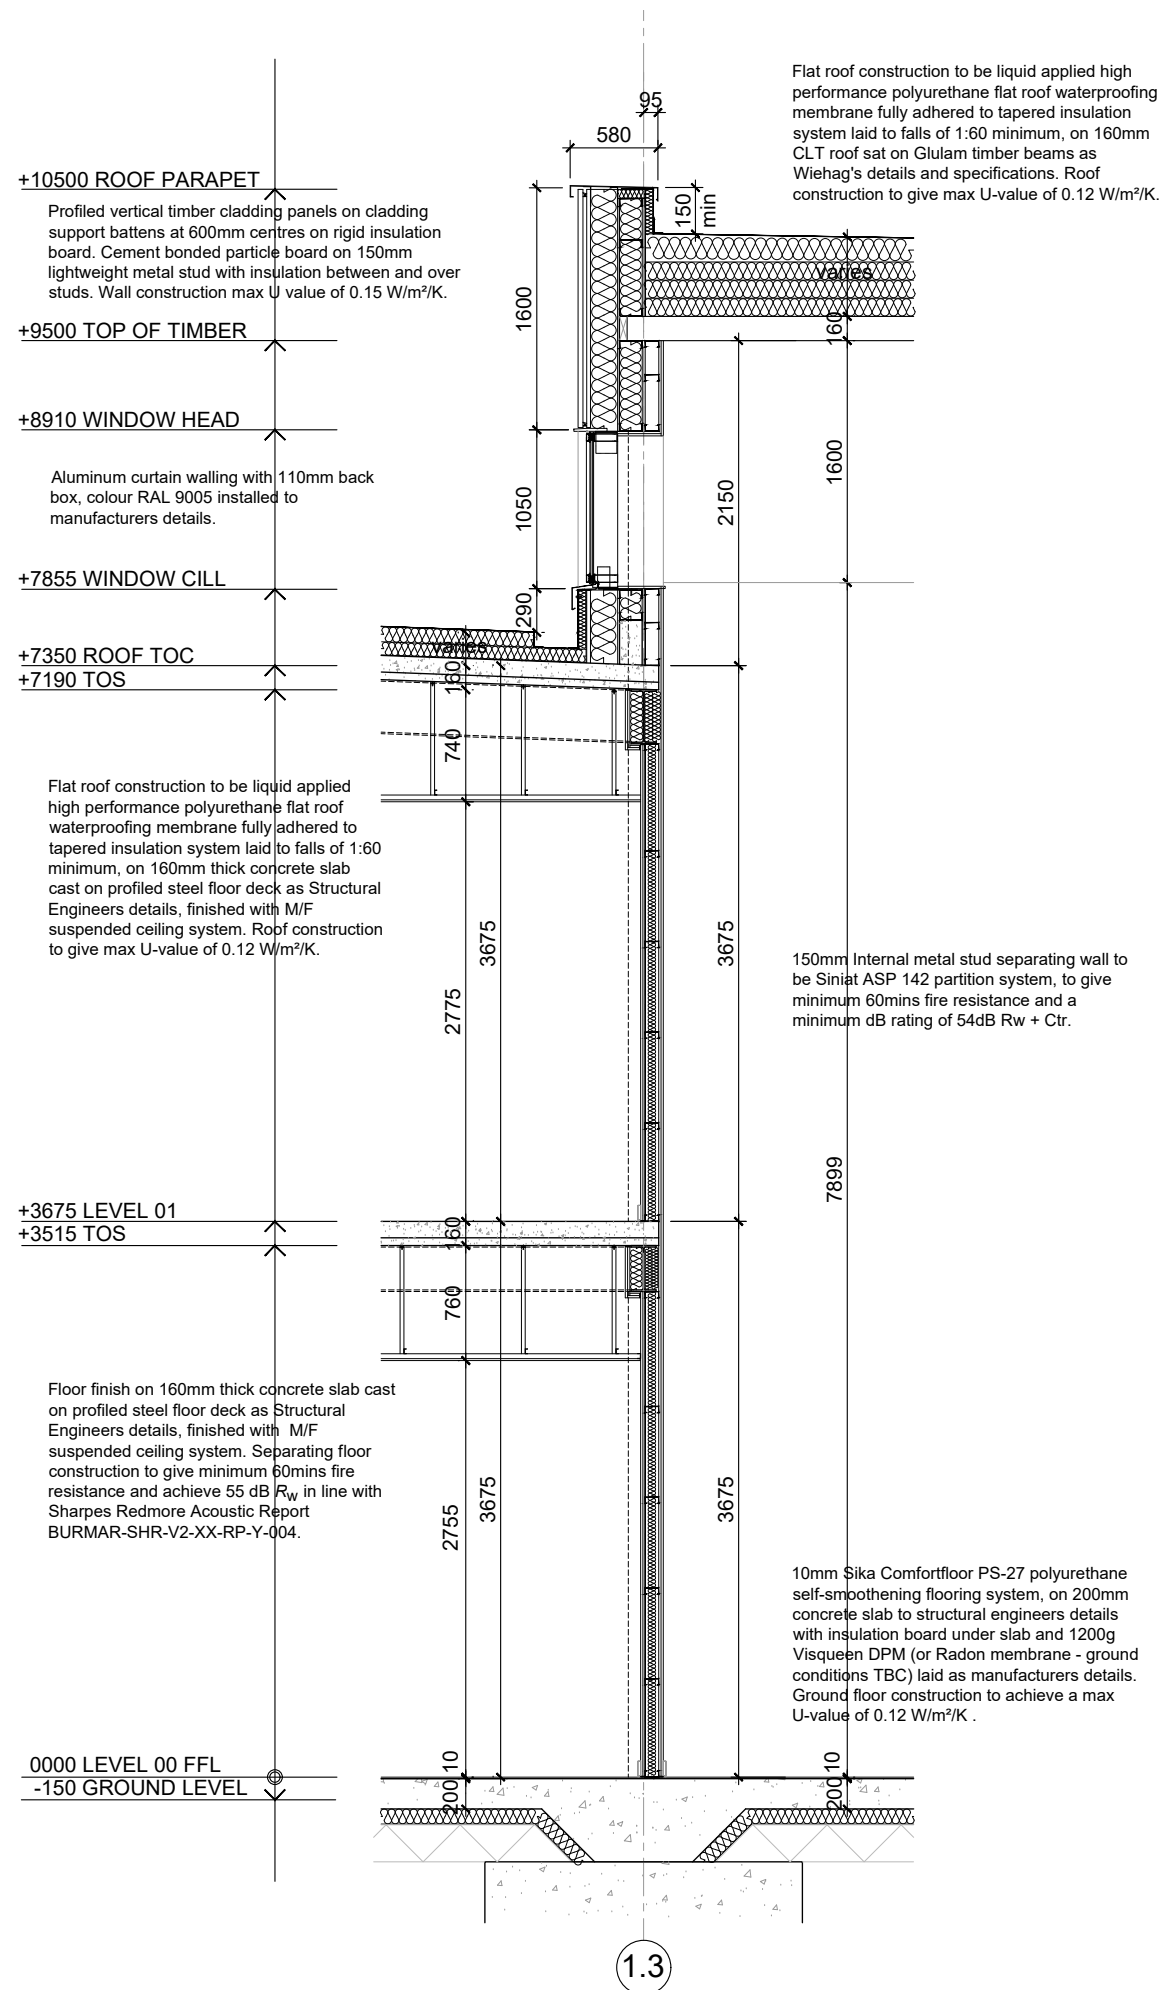

### TYPICAL EXTERNAL ENVELOPE SECTION 3 - TIMBER CLAD WALL

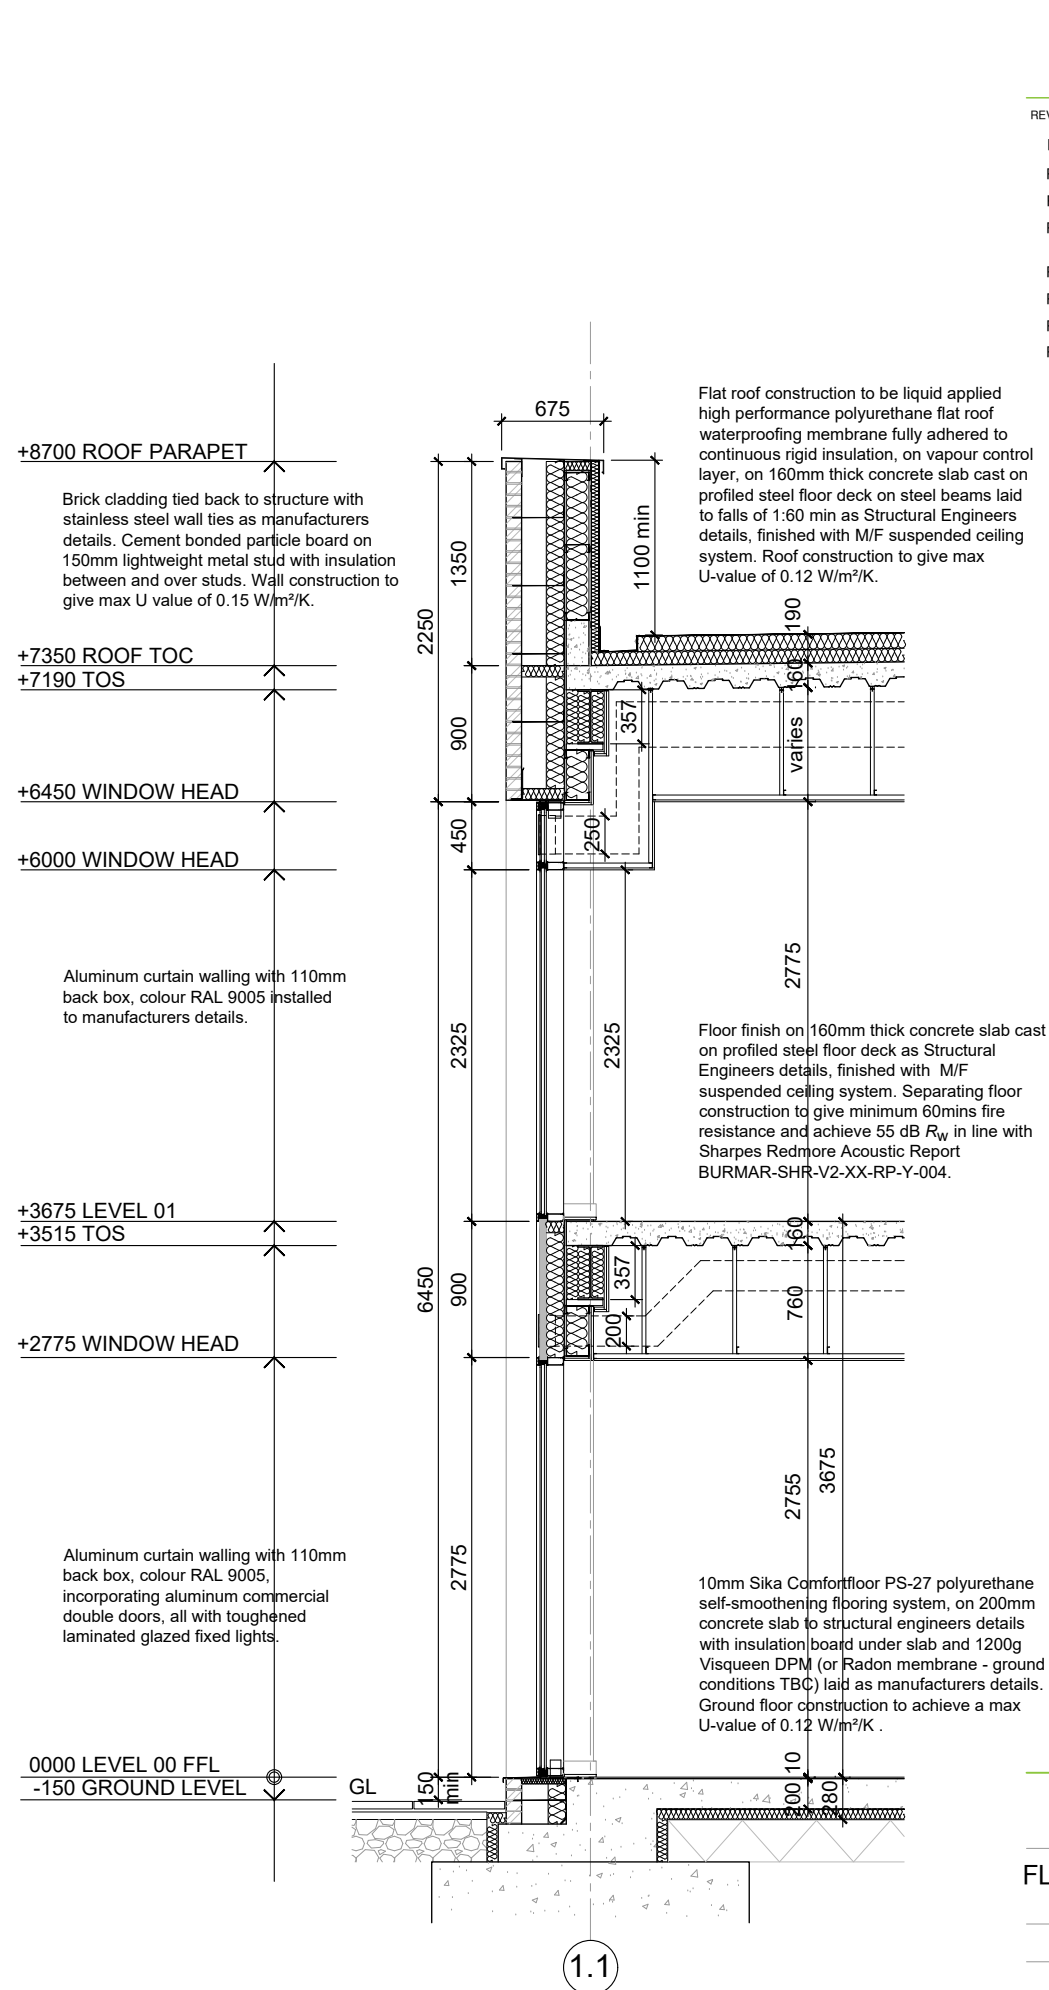

TYPICAL EXTERNAL ENVELOPE SECTION 4 -  
CURTAIN WALLING / BRICK CLAD WALL

Do not scale off this drawing. All dimensions to be checked on site prior to manufacture and construction. This drawing is the property of Just-H Architects and should not be reproduced without permission. All discrepancies to be brought to the attention of the architect immediately. This drawing is to be read in conjunction with the specification / bill of quantities and related drawings.

| REVISION |                                                                                        |          |     |
|----------|----------------------------------------------------------------------------------------|----------|-----|
| P01      | FIRST ISSUE                                                                            | 08.12.21 | RCO |
| P02      | External wall types amended and floor to floor heights reduced                         | 09.06.22 | CT  |
| P03      | Flexihalf roof construction amended and underfloor heating removed                     | 20.07.22 | CT  |
| P04      | Curtain wall section added, Foundations updated as SE details, Ceiling heights amended | 19.08.22 | CT  |
| P05      | Perimeter steel sizes and protection updated. Extract vent sizes updated               | 31.08.22 | CT  |
| P06      | Ground floor insulation thickness updated, first floor acoustic layer removed          | 15.09.22 | CT  |
| P07      | Sections numbered                                                                      | 24.01.23 | CT  |
| P08      | PPLANNING ISSUE                                                                        | 21.04.23 | CT  |

## PLANNING ISSUE

|                                                     |         |
|-----------------------------------------------------|---------|
|                                                     | max     |
| BURY COUNCIL                                        | client  |
| BURY MARKET<br>MASTERPLAN                           | project |
| FLEXIHALL - TYPICAL EXTERNAL<br>ENVELOPE SECTIONS 2 | title   |
| BCO1                                                | job No. |
| BURMAR-JHA-V2-ZZ-DR-A-0038 Rev P08                  | dwg No. |
| 1:50 @ A3                                           | scale   |
| CT                                                  | drawn   |

