




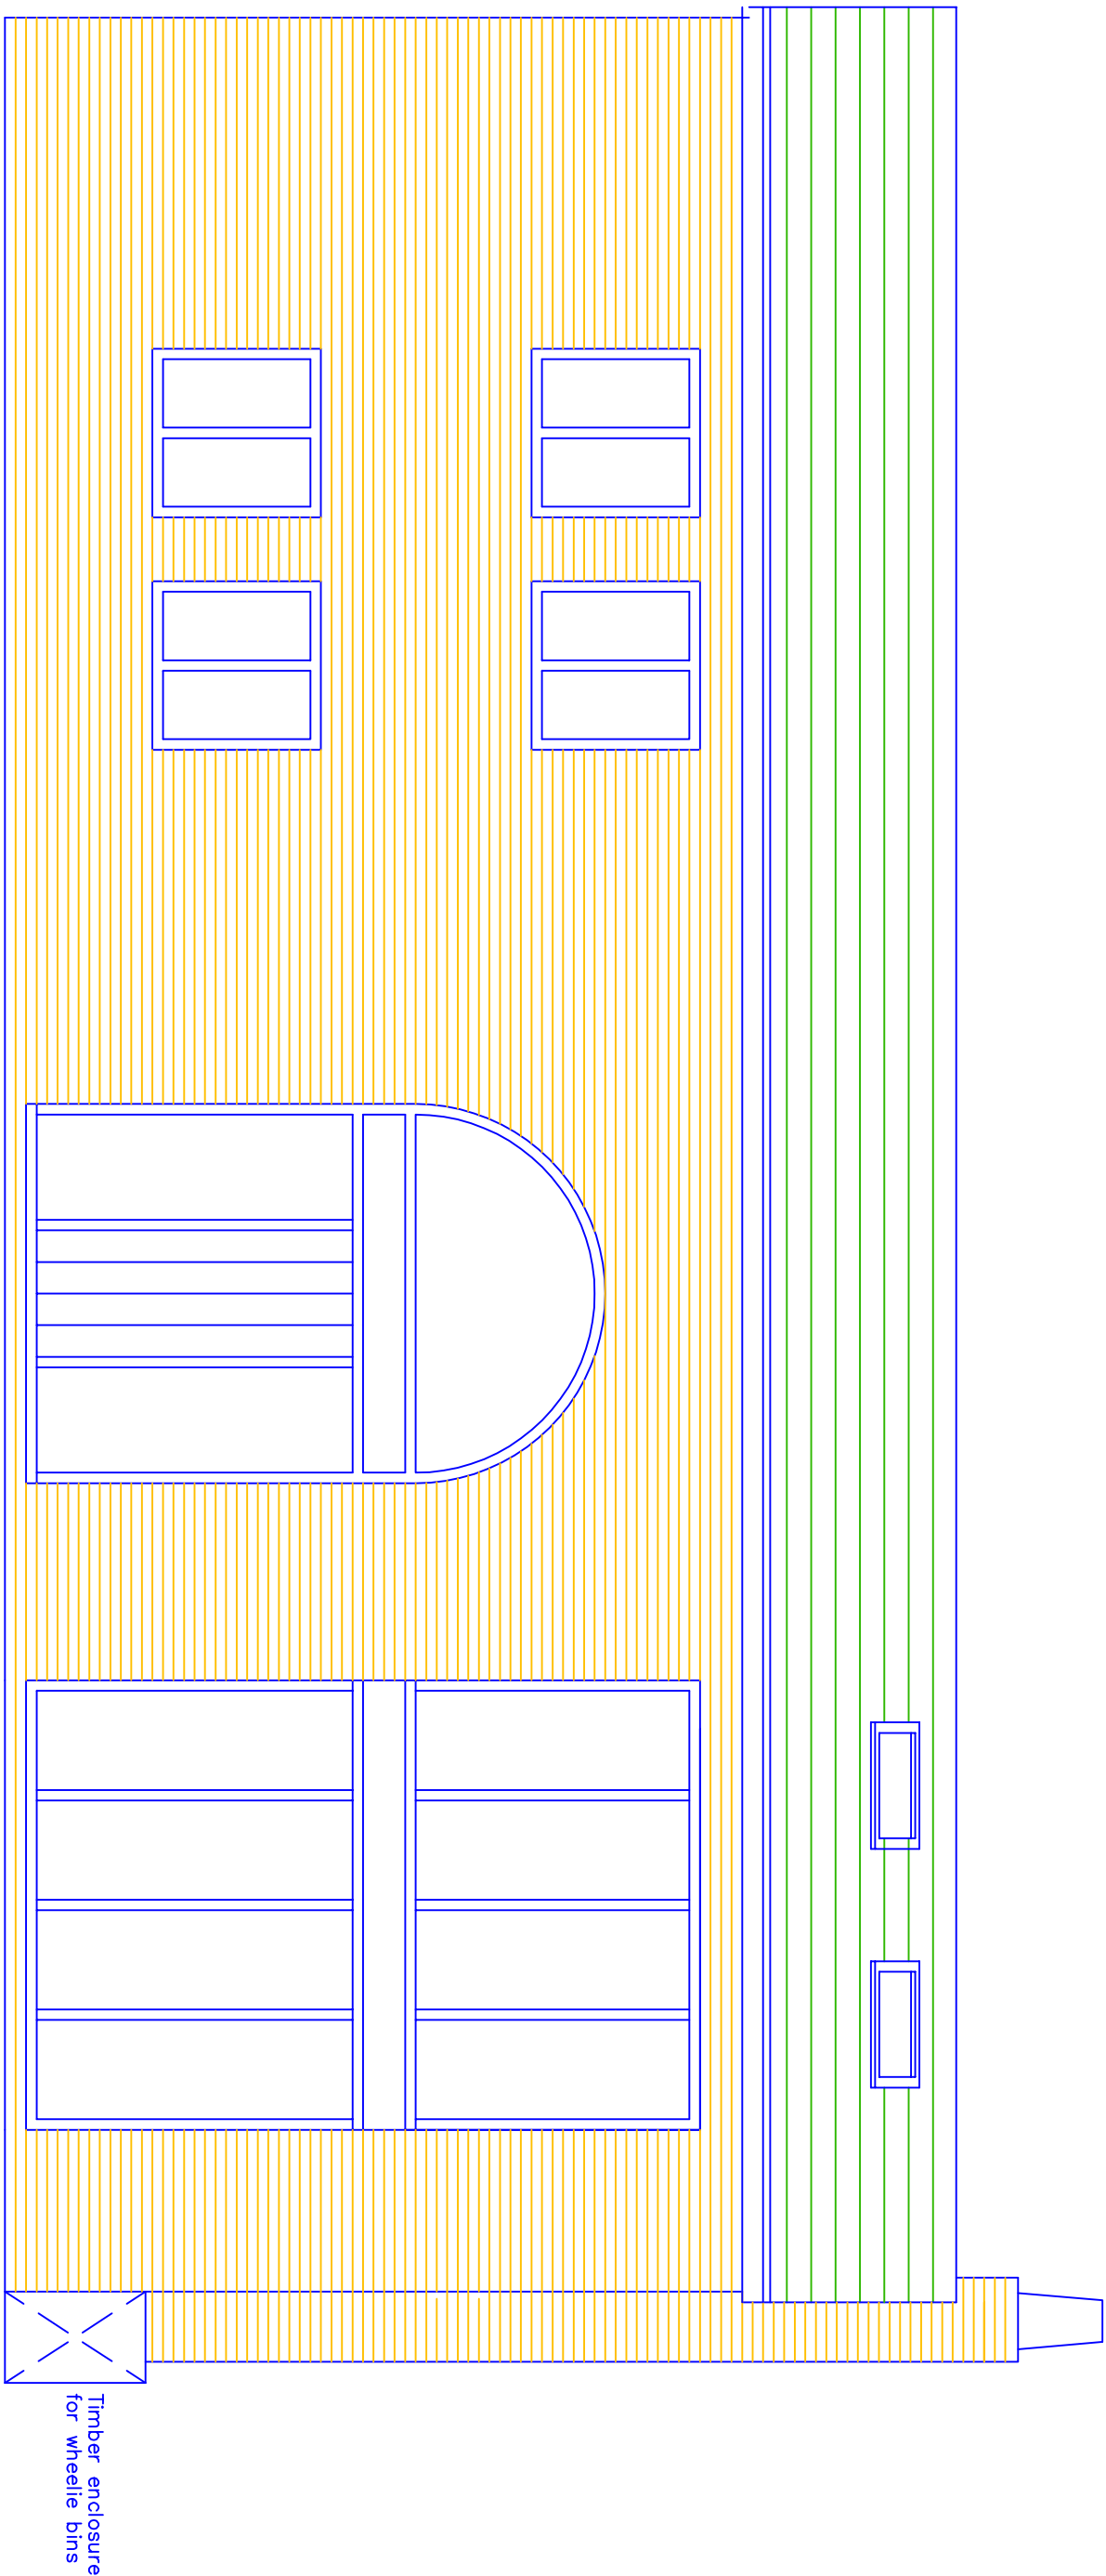


Proposed South-East Elevation

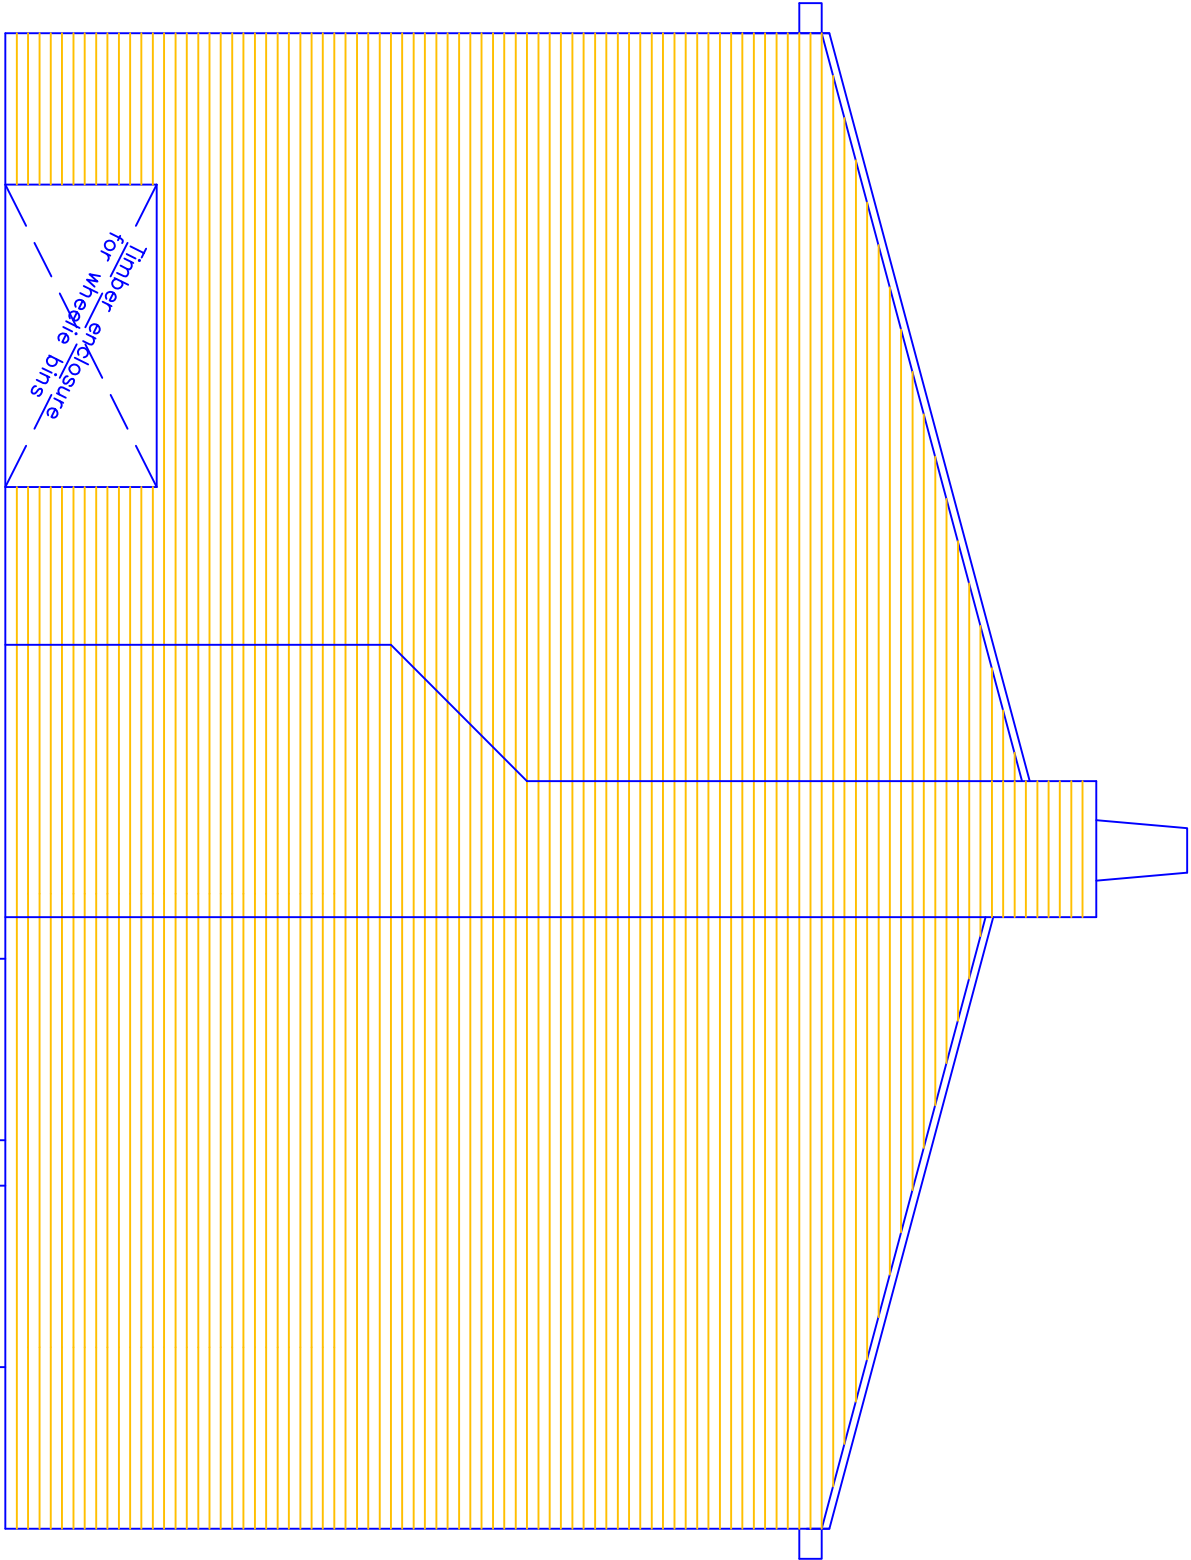

Proposed North-East Elevation

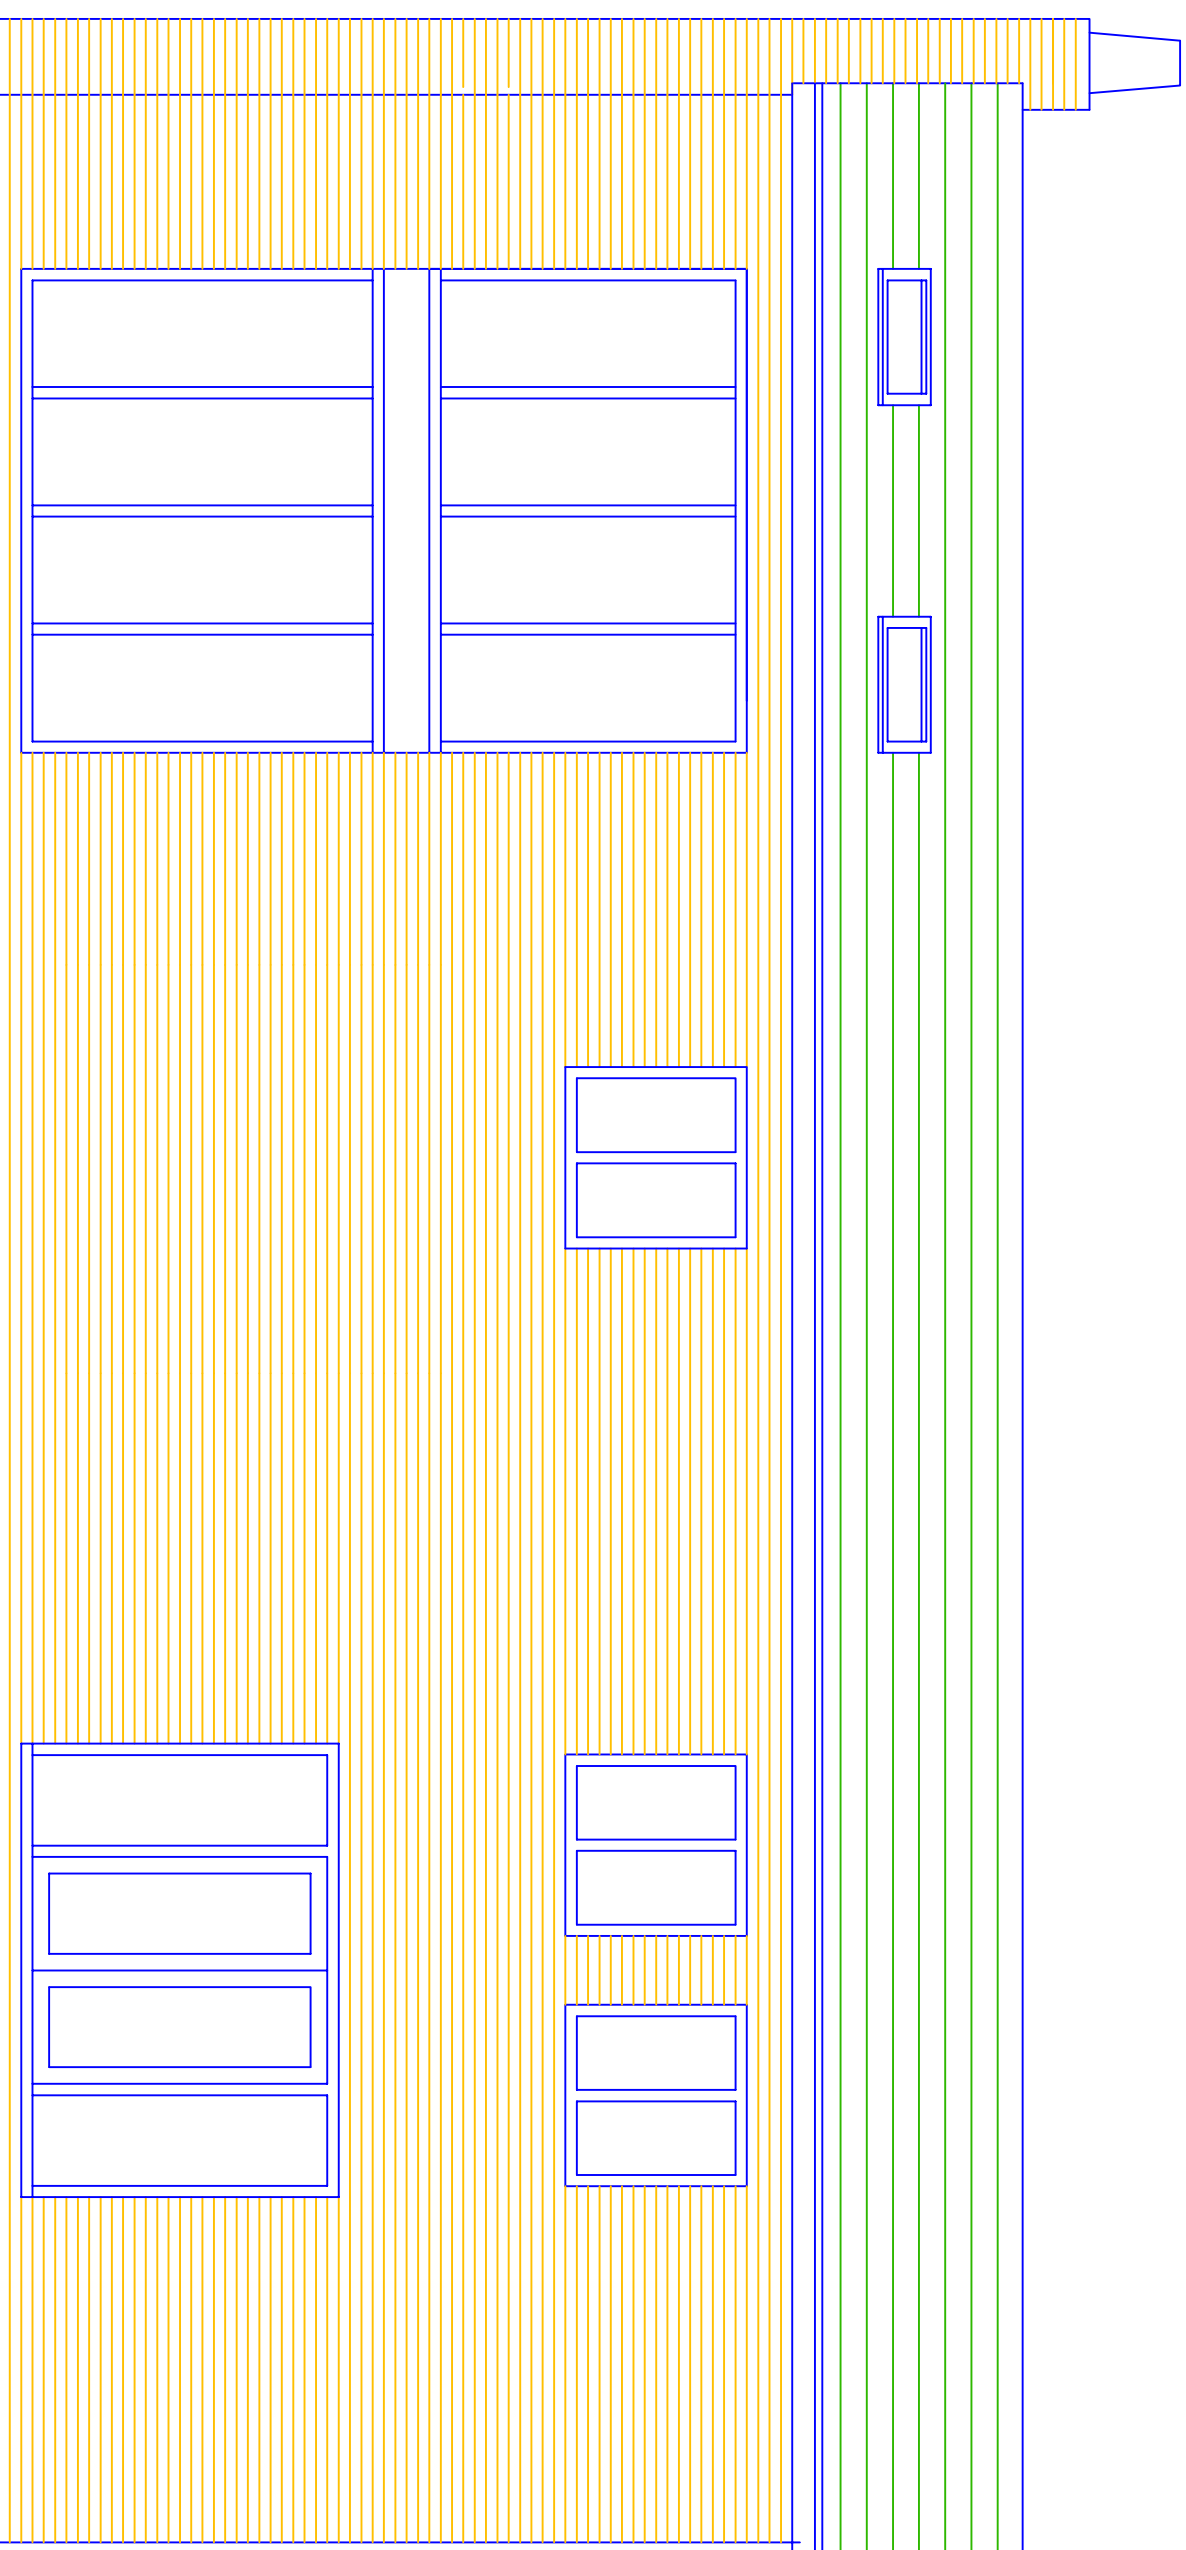

Proposed North-West Elevation

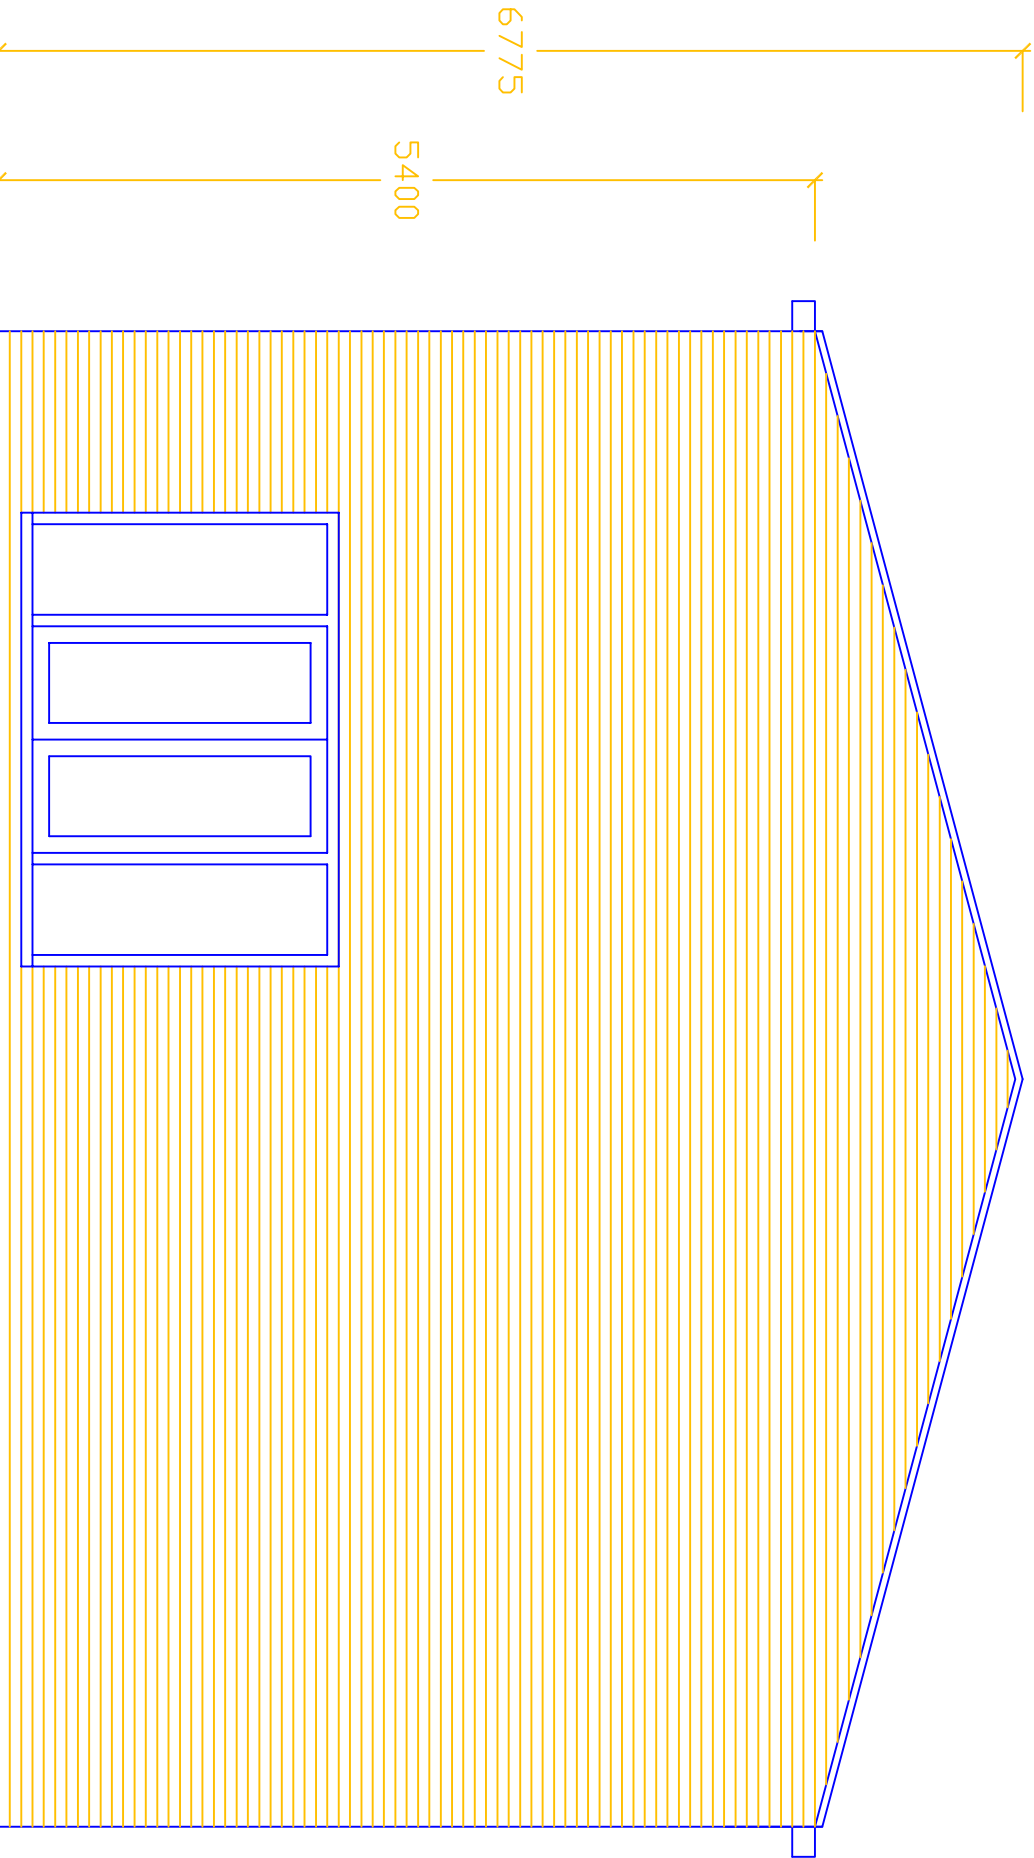

Proposed South-West Elevation

MATERIALS :

EXTERNAL WALLS TO BE RUSTIC BRICK
WINDOWS AND DOORS TO BE OAK
ALL STAINED
ROOF COVER TO BE BLUE-BLACK SLATE

A Bulls eye window at first floor removed 03.06.2024

This drawing and design concept is the property of PPV design. It should not be reproduced without written permission

0 1 2 3 m

Land to south of Brick House Farm	
Griffe Lane	scale 1:50 @ A1
Walsworth	February 2024
Bury BL9 8QS	
GK9-02A Proposed Elevations Plot 9	
PPV design Ltd	

2 Helmsore Road, Holcombe Village
Ramsbottom, Lancashire BL8 4PA
Garry Dearden (BA hons) DipArch RIBA
garry@ppv-design.co.uk www.ppv-design.co.uk
T. 01706 822791 M. 07712 669482