




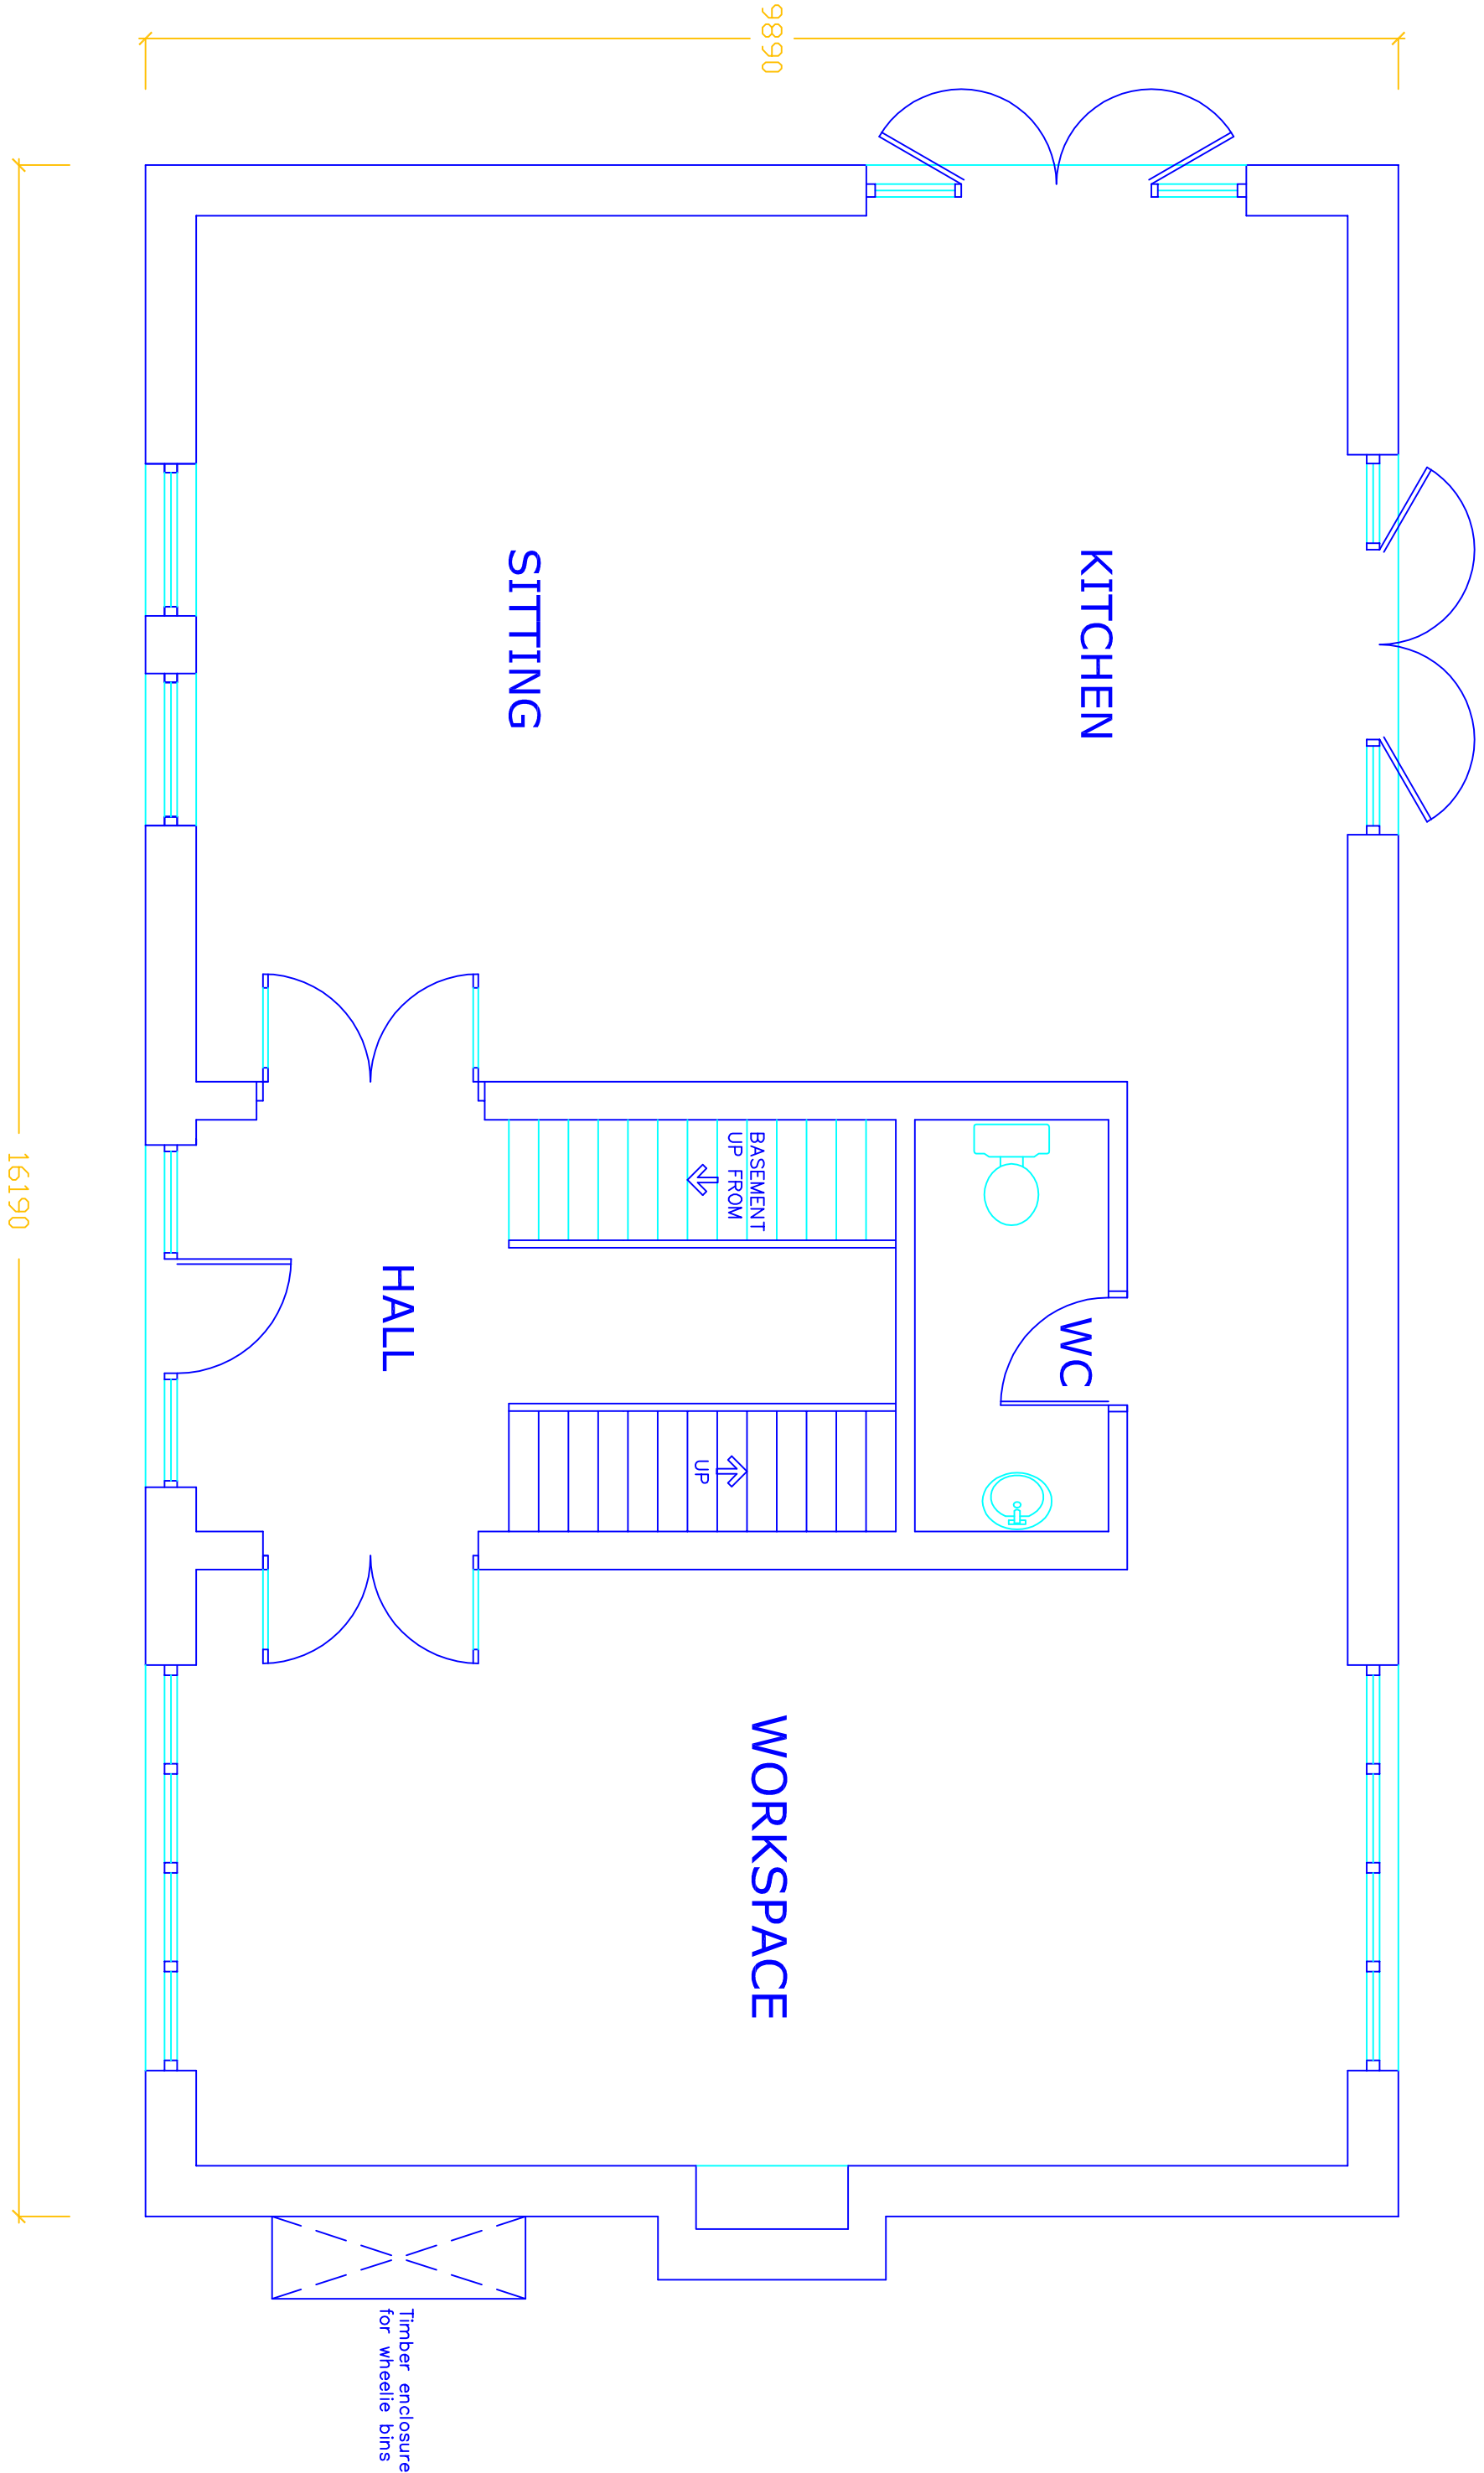

Proposed Ground Floor Plan

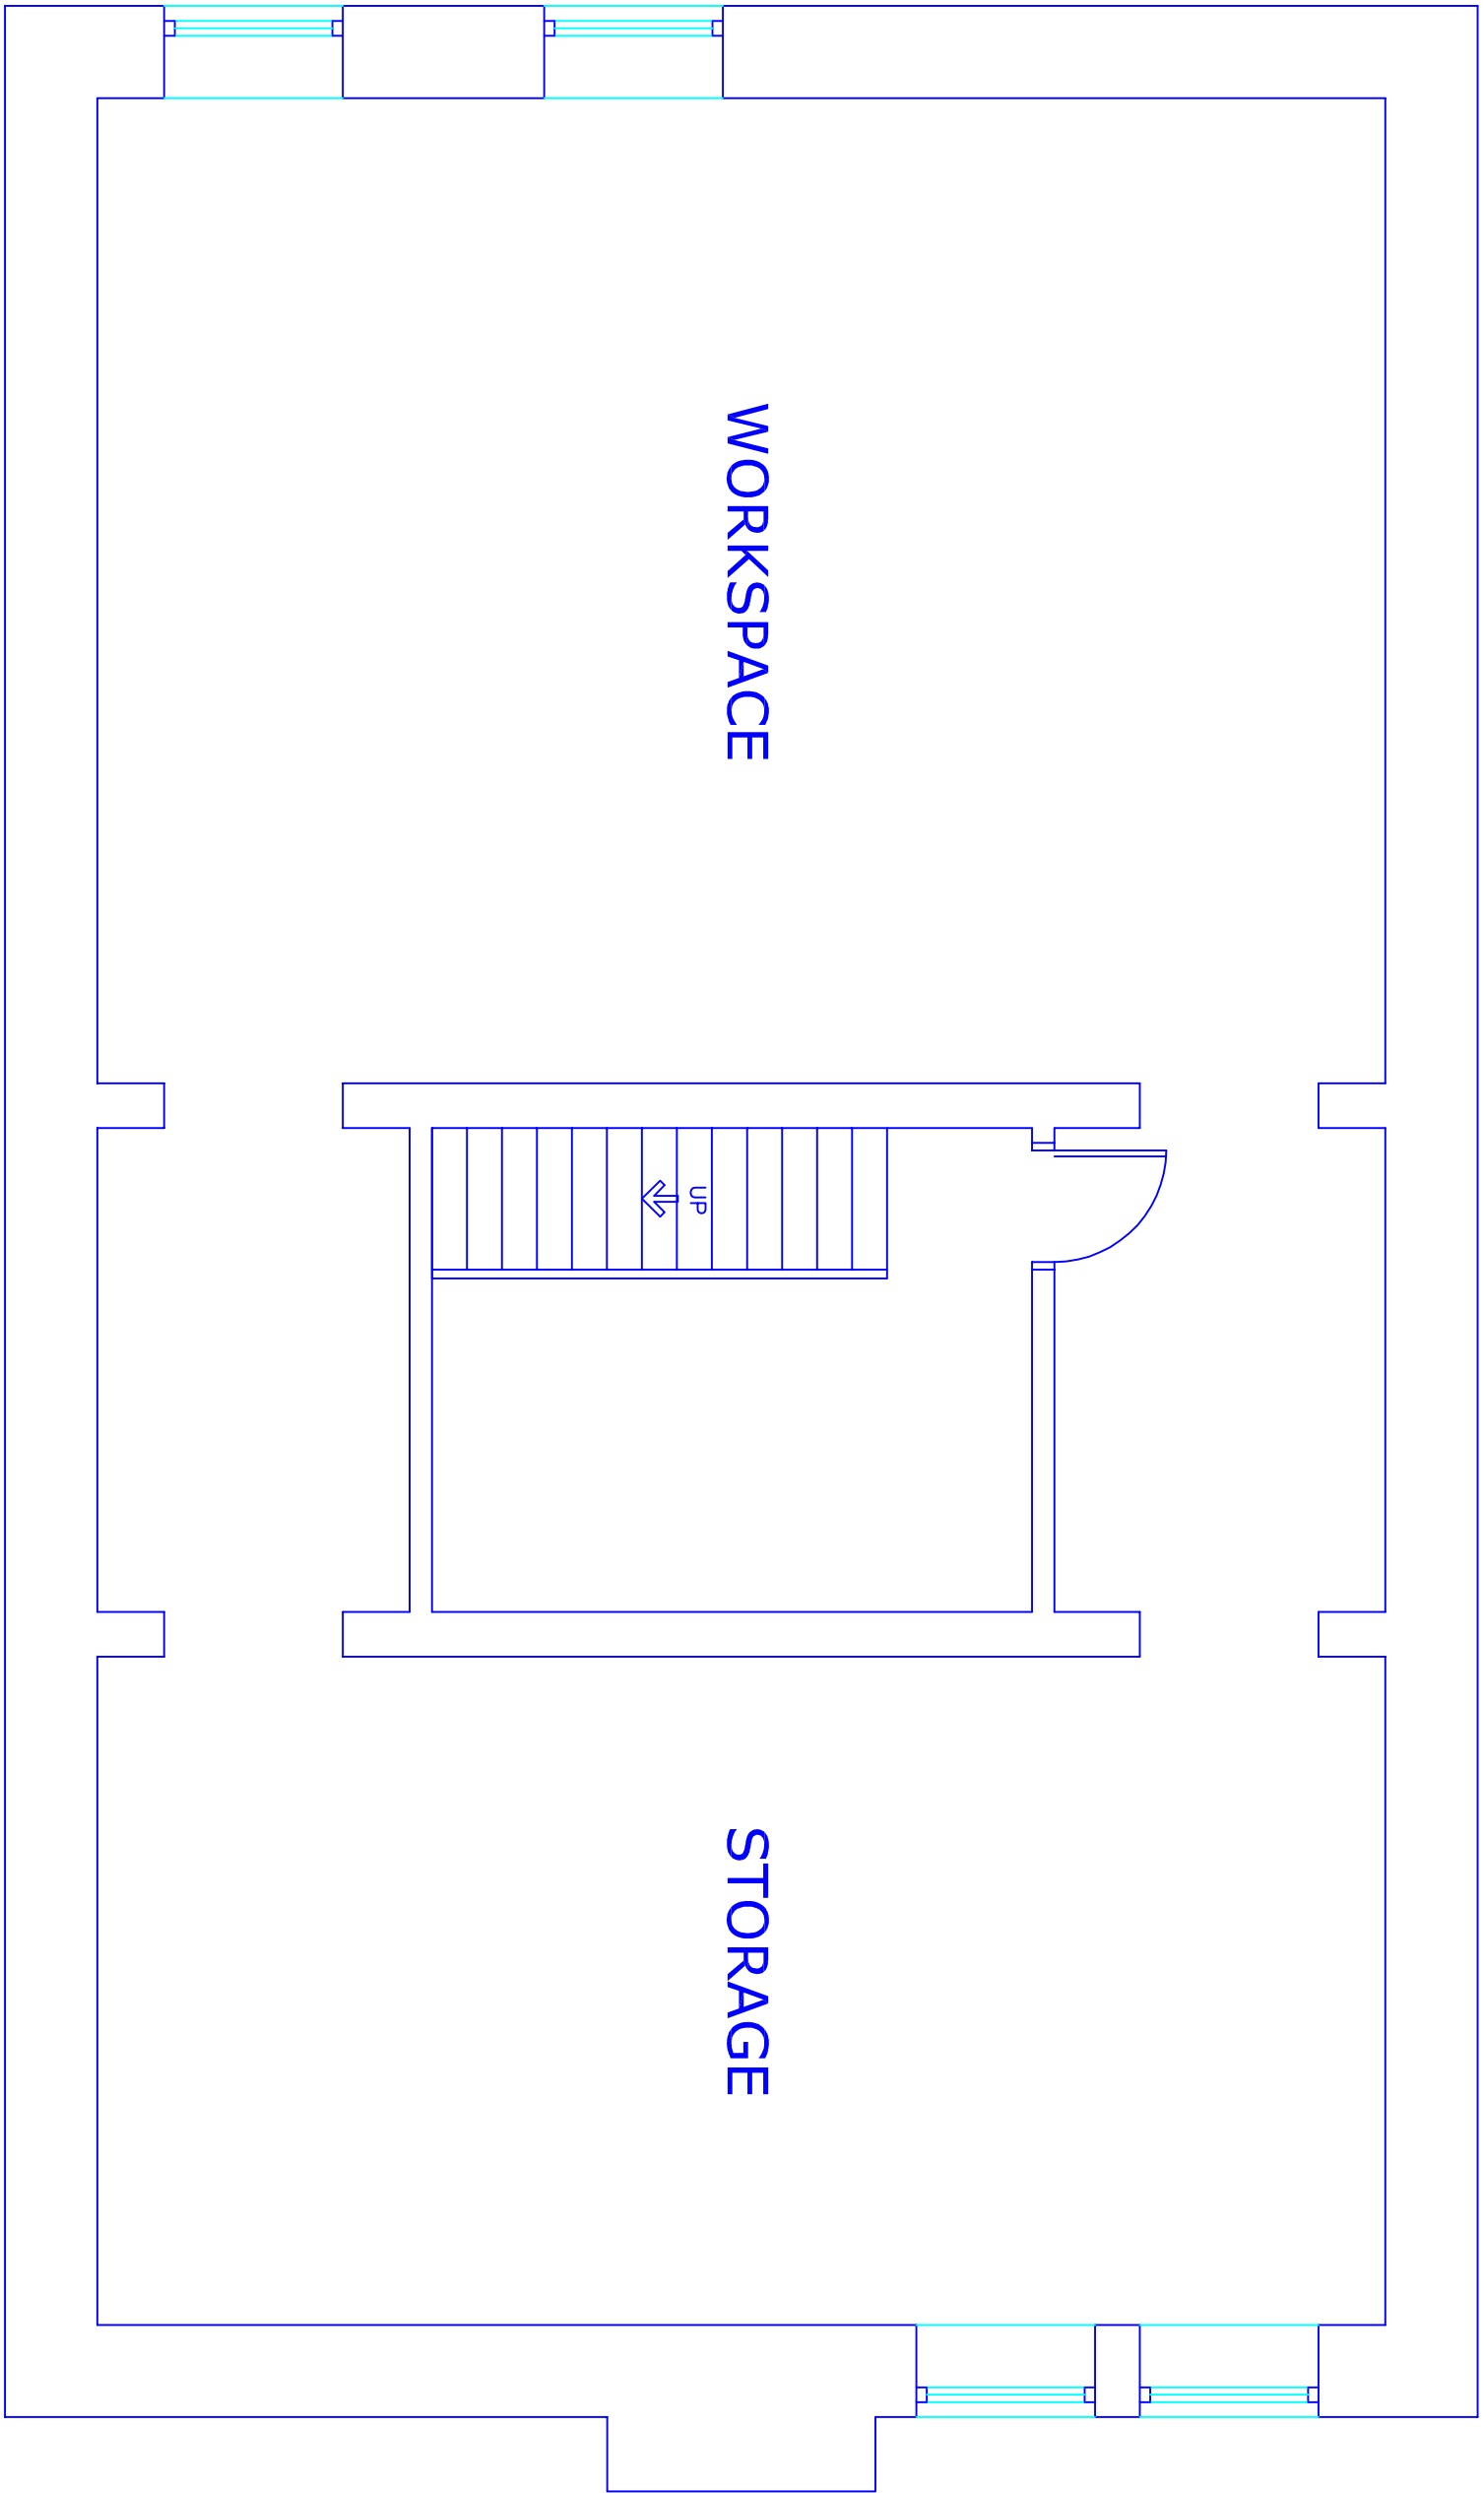

Proposed Basement Plan

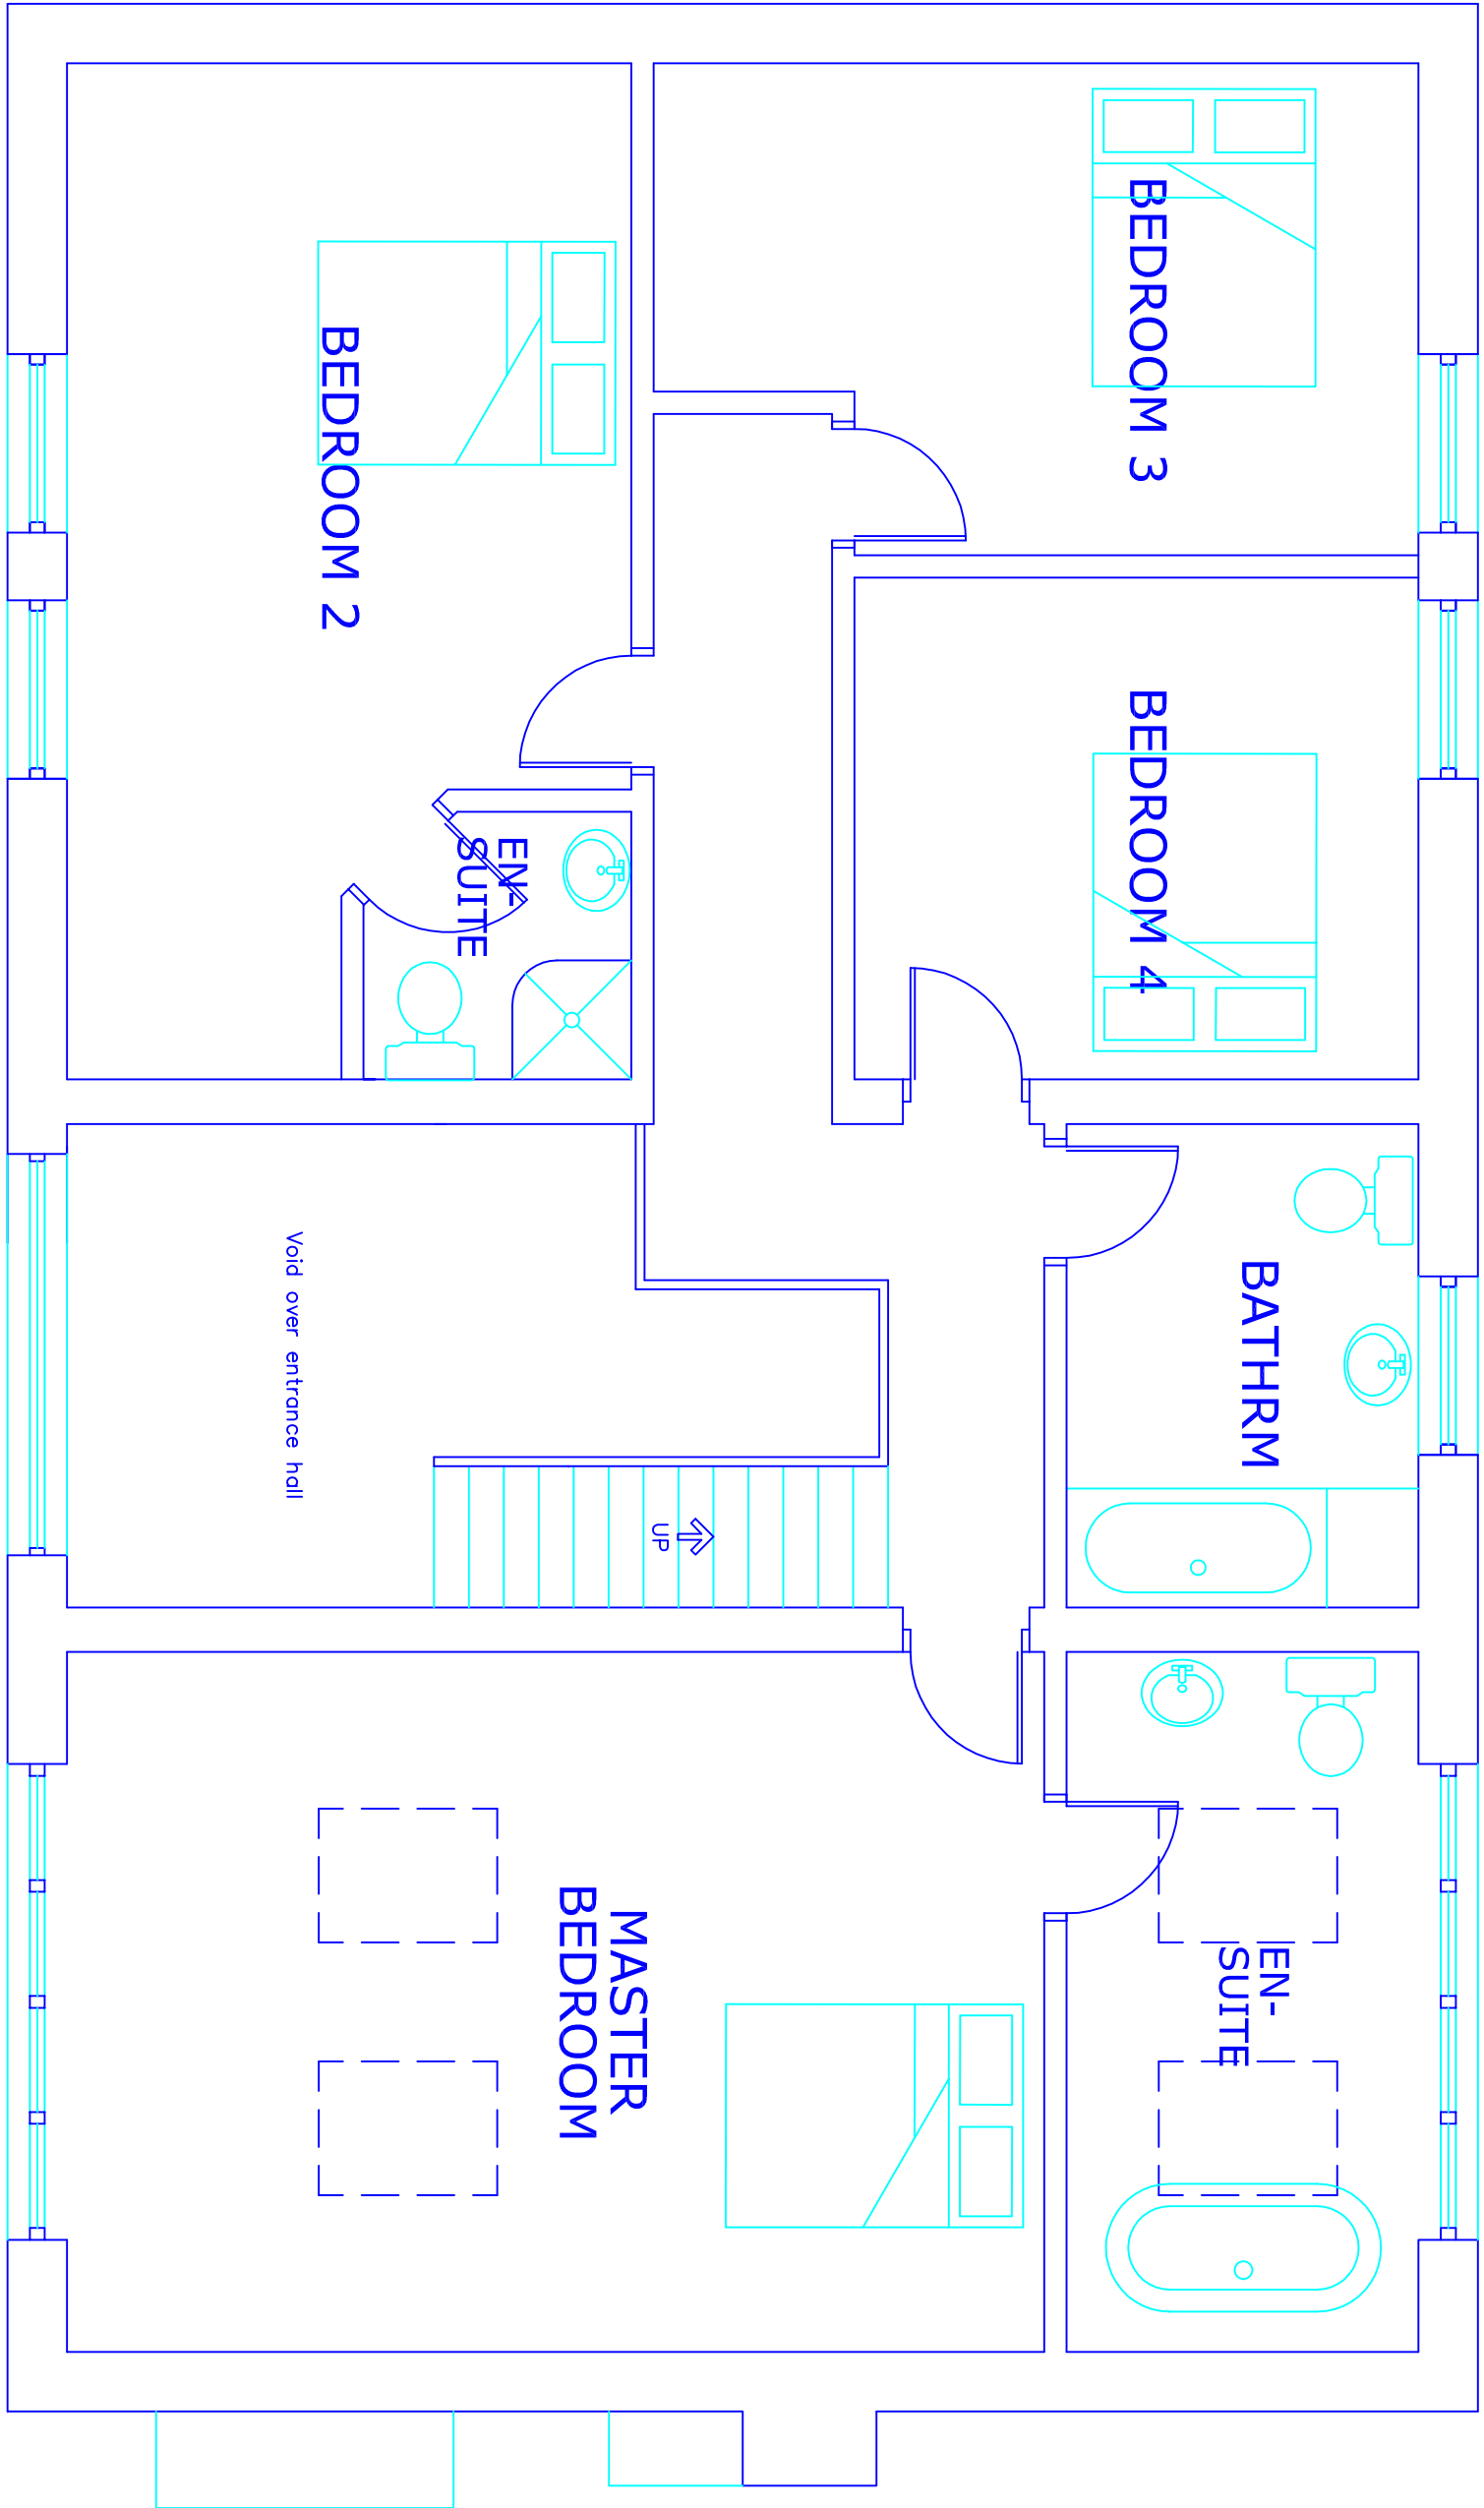

Proposed First Floor Plan

A Bulls eye window at first floor removed 03.06.2024

This drawing and design concept is the property of PPV design. It should not be reproduced without written permission

0 1 2 3 m

Land to south of Brick House Farm	
Griffe Lane	scale 1:50 @ A1
Winstanley	February 2024
Bury BL9 8QS	Proposed Plans
	Plot 9
PPV design Ltd	

2 Helmsford Road, Holcombe Village
Ramsbottom, Lancashire BL8 4PA
Garry Dearden (BA hons) DipArch RIBA
garry@ppv-design.co.uk www.ppv-design.co.uk
T: 01706 822751 M: 07712 669482