



SITE SPECIFIC HAZARDS

IN ACCORDANCE WITH THE REQUIREMENTS OF THE COM REGULATIONS 2015 THE FOLLOWING SIGNIFICANT RESIDUAL HAZARDS HAVE NOT BEEN DESIGNATED OUT OF THIS PROJECT AND MUST BE TAKEN INTO CONSIDERATION BY CONTRACTORS PLANNING TO UNDERTAKE THE WORKS SHOWN ON THIS DRAWING


SCALE 1:100

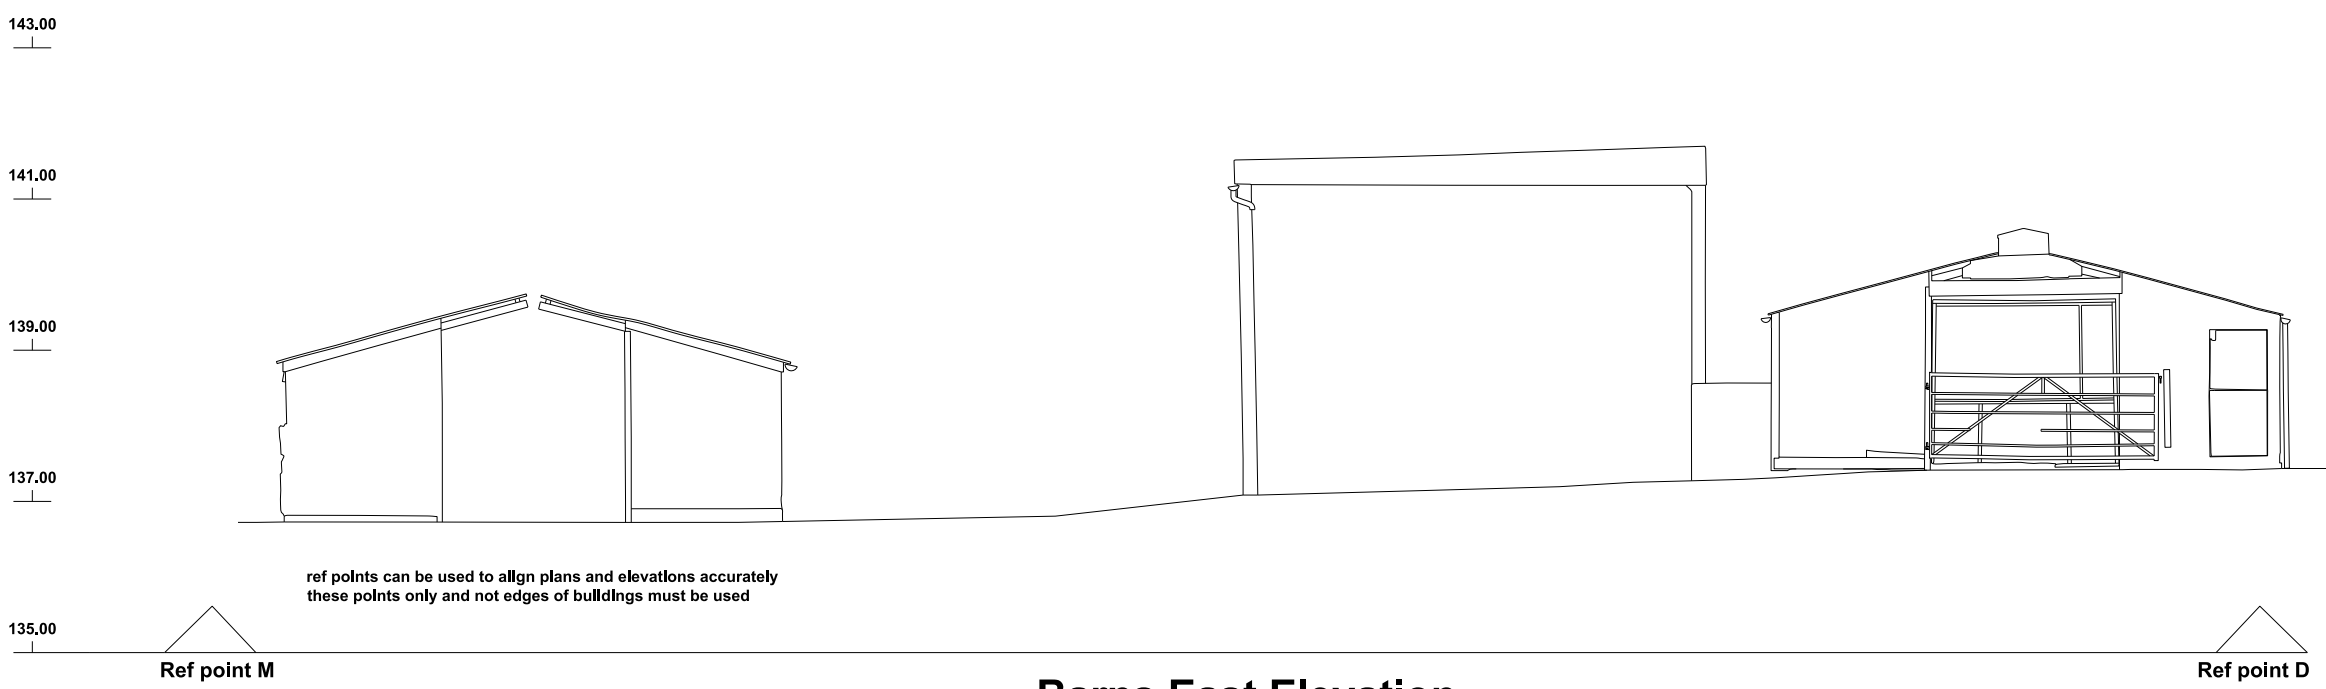


Barns East Elevation

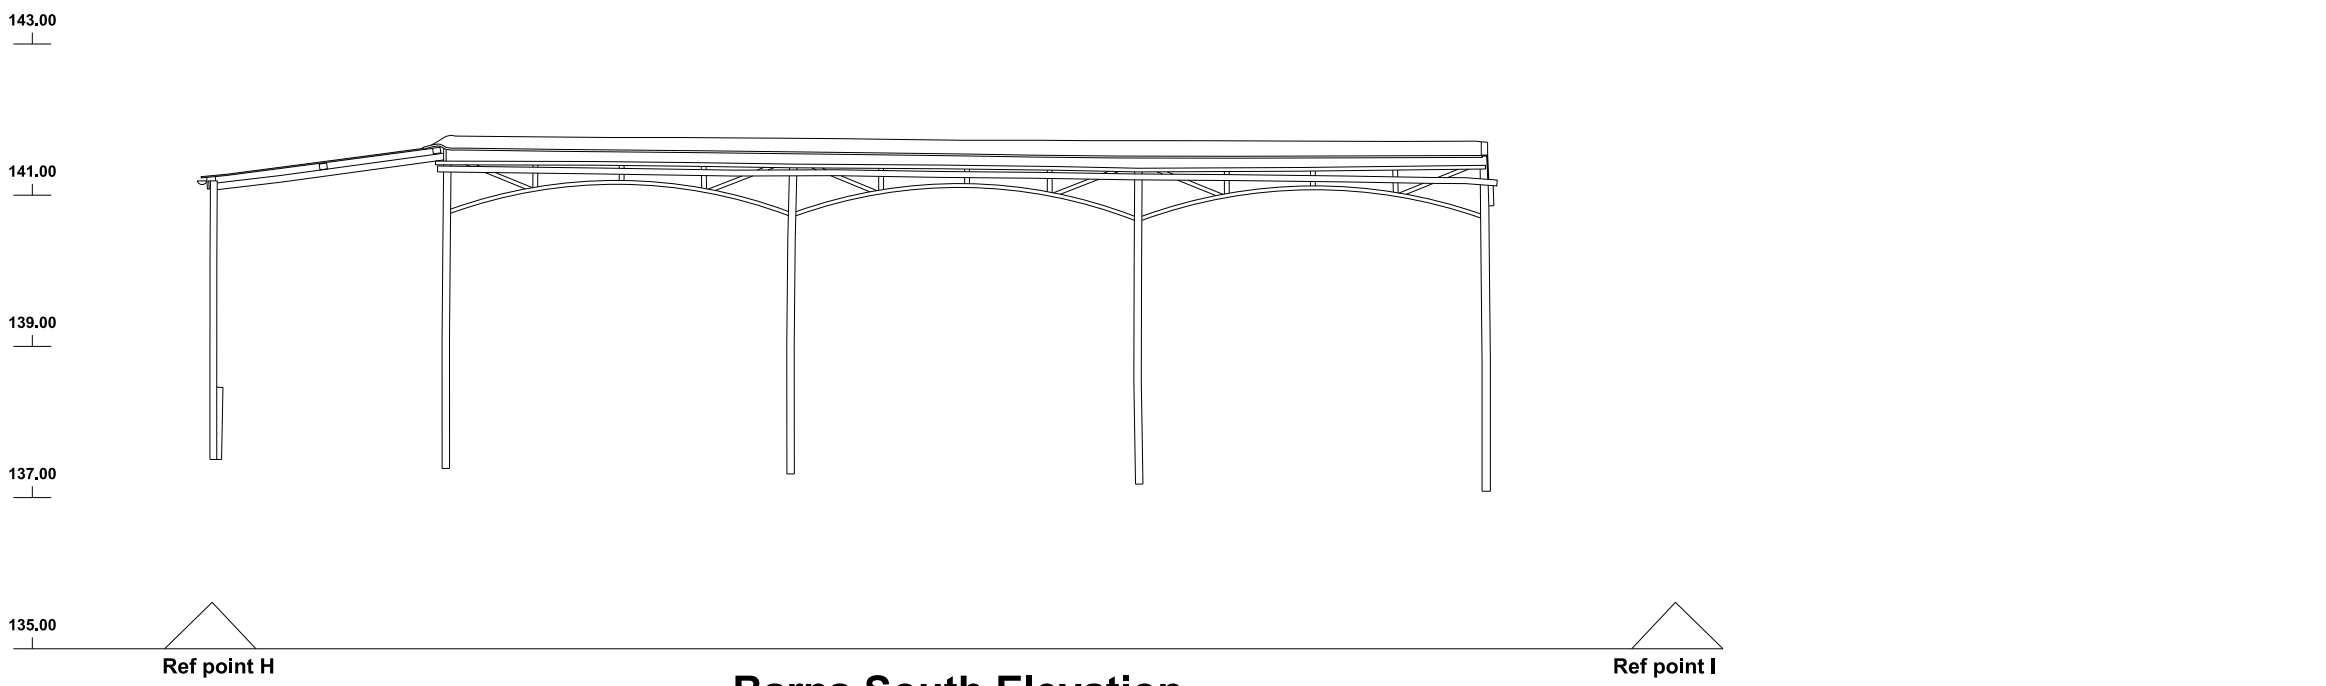


Barns South Elevation

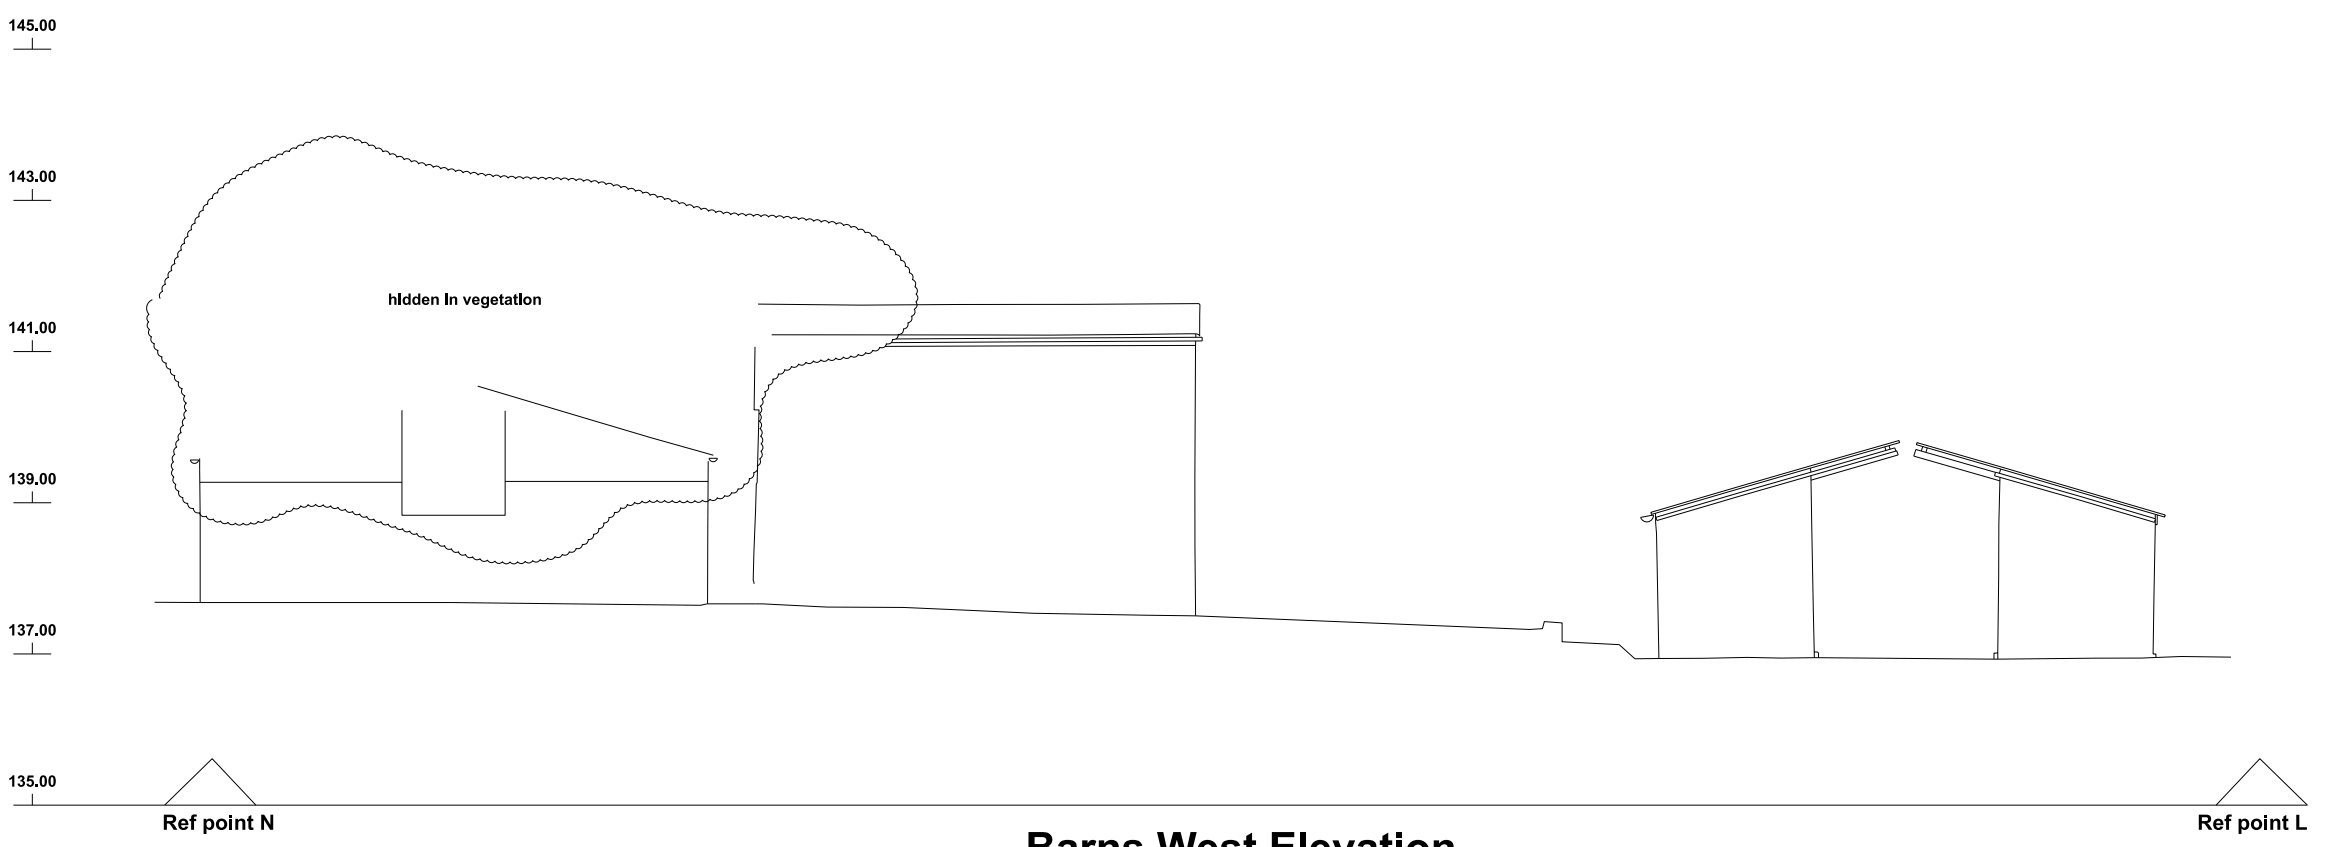


Barns West Elevation

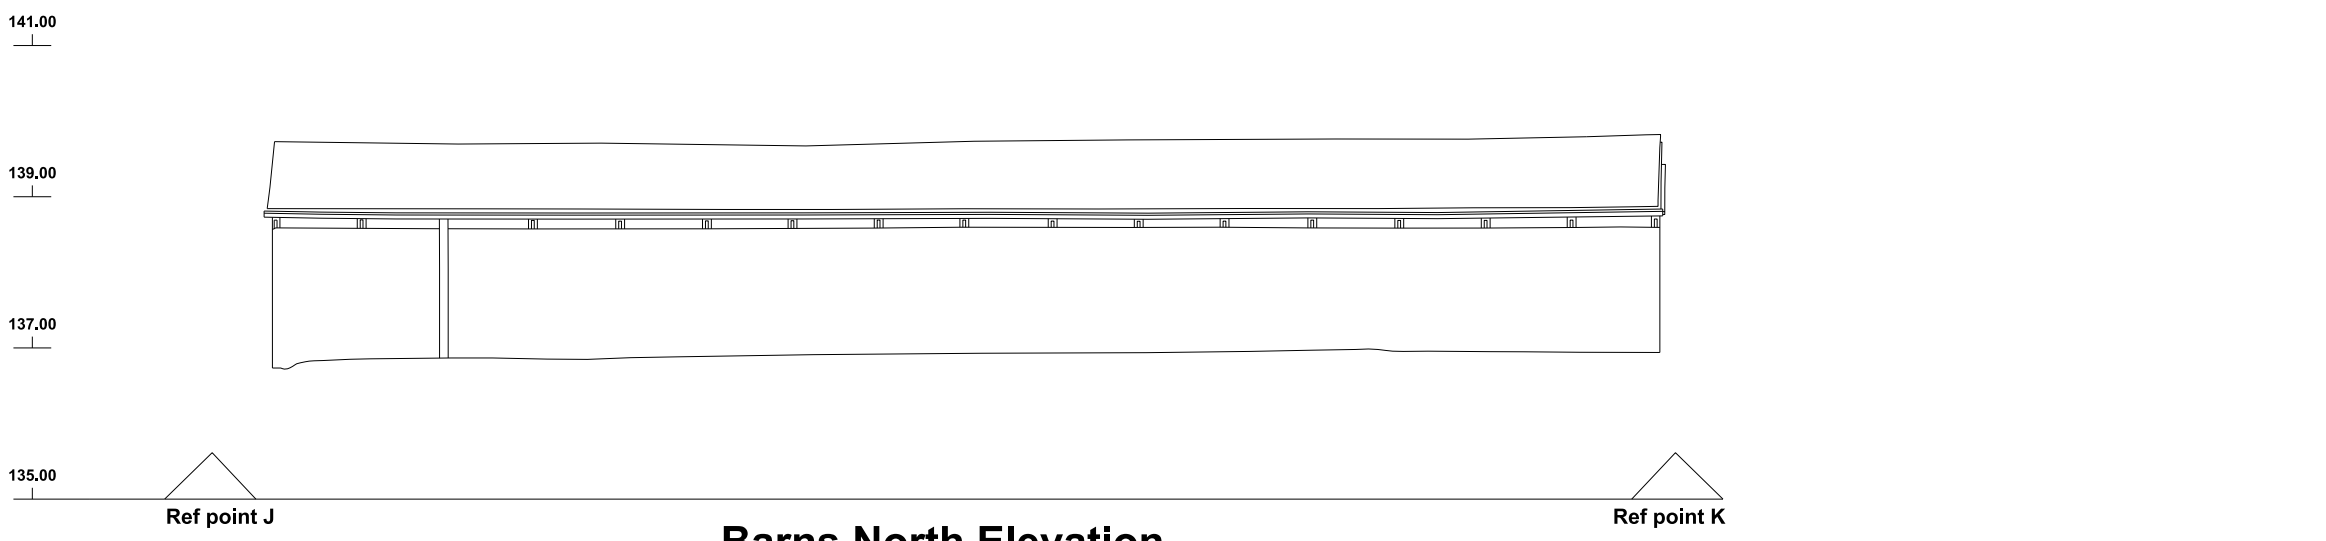

Barns North Elevation

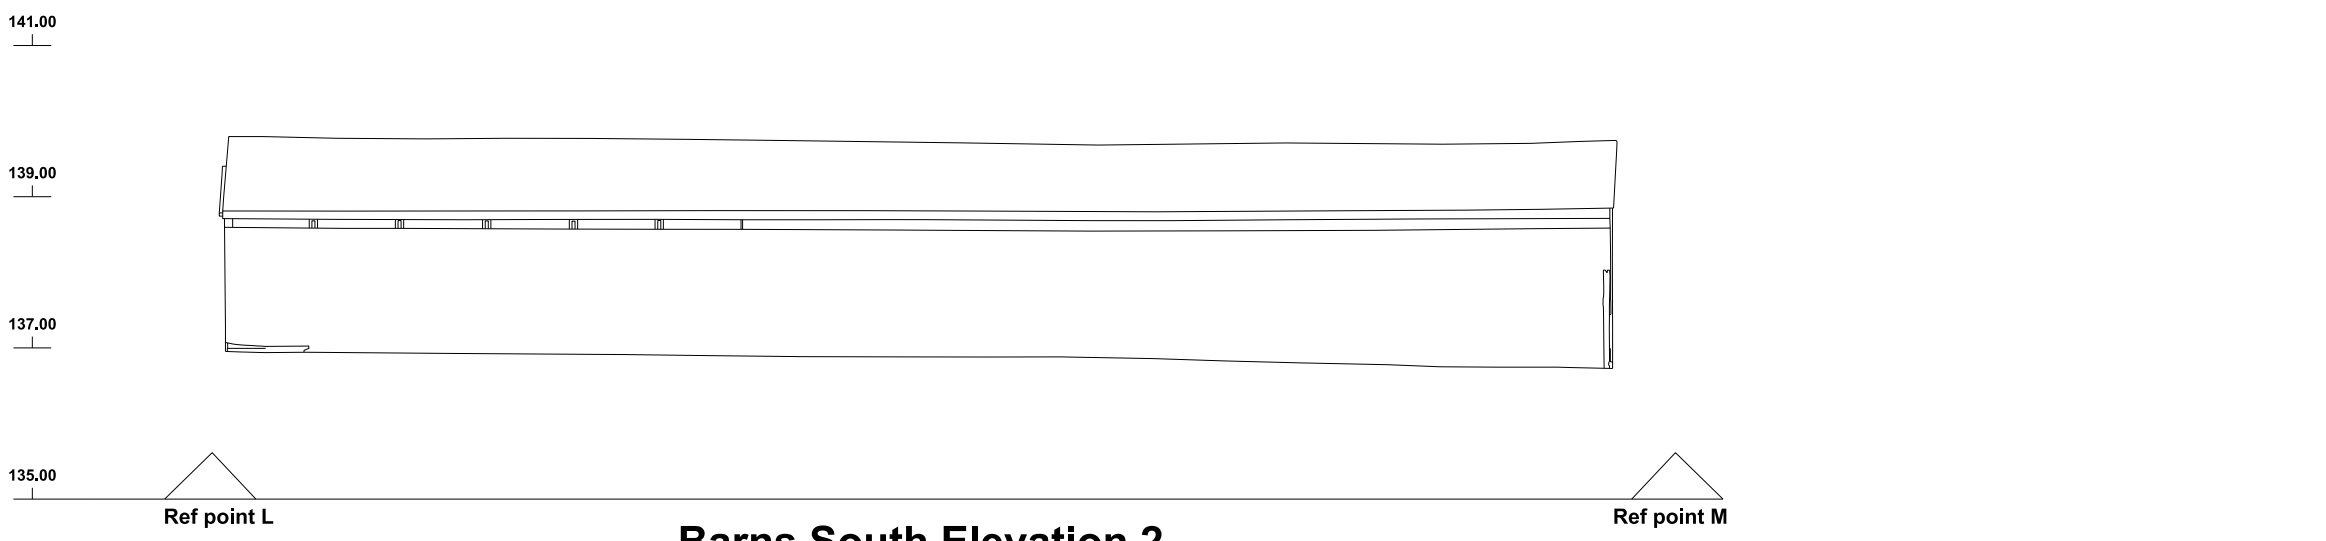

Barns South Elevation 2

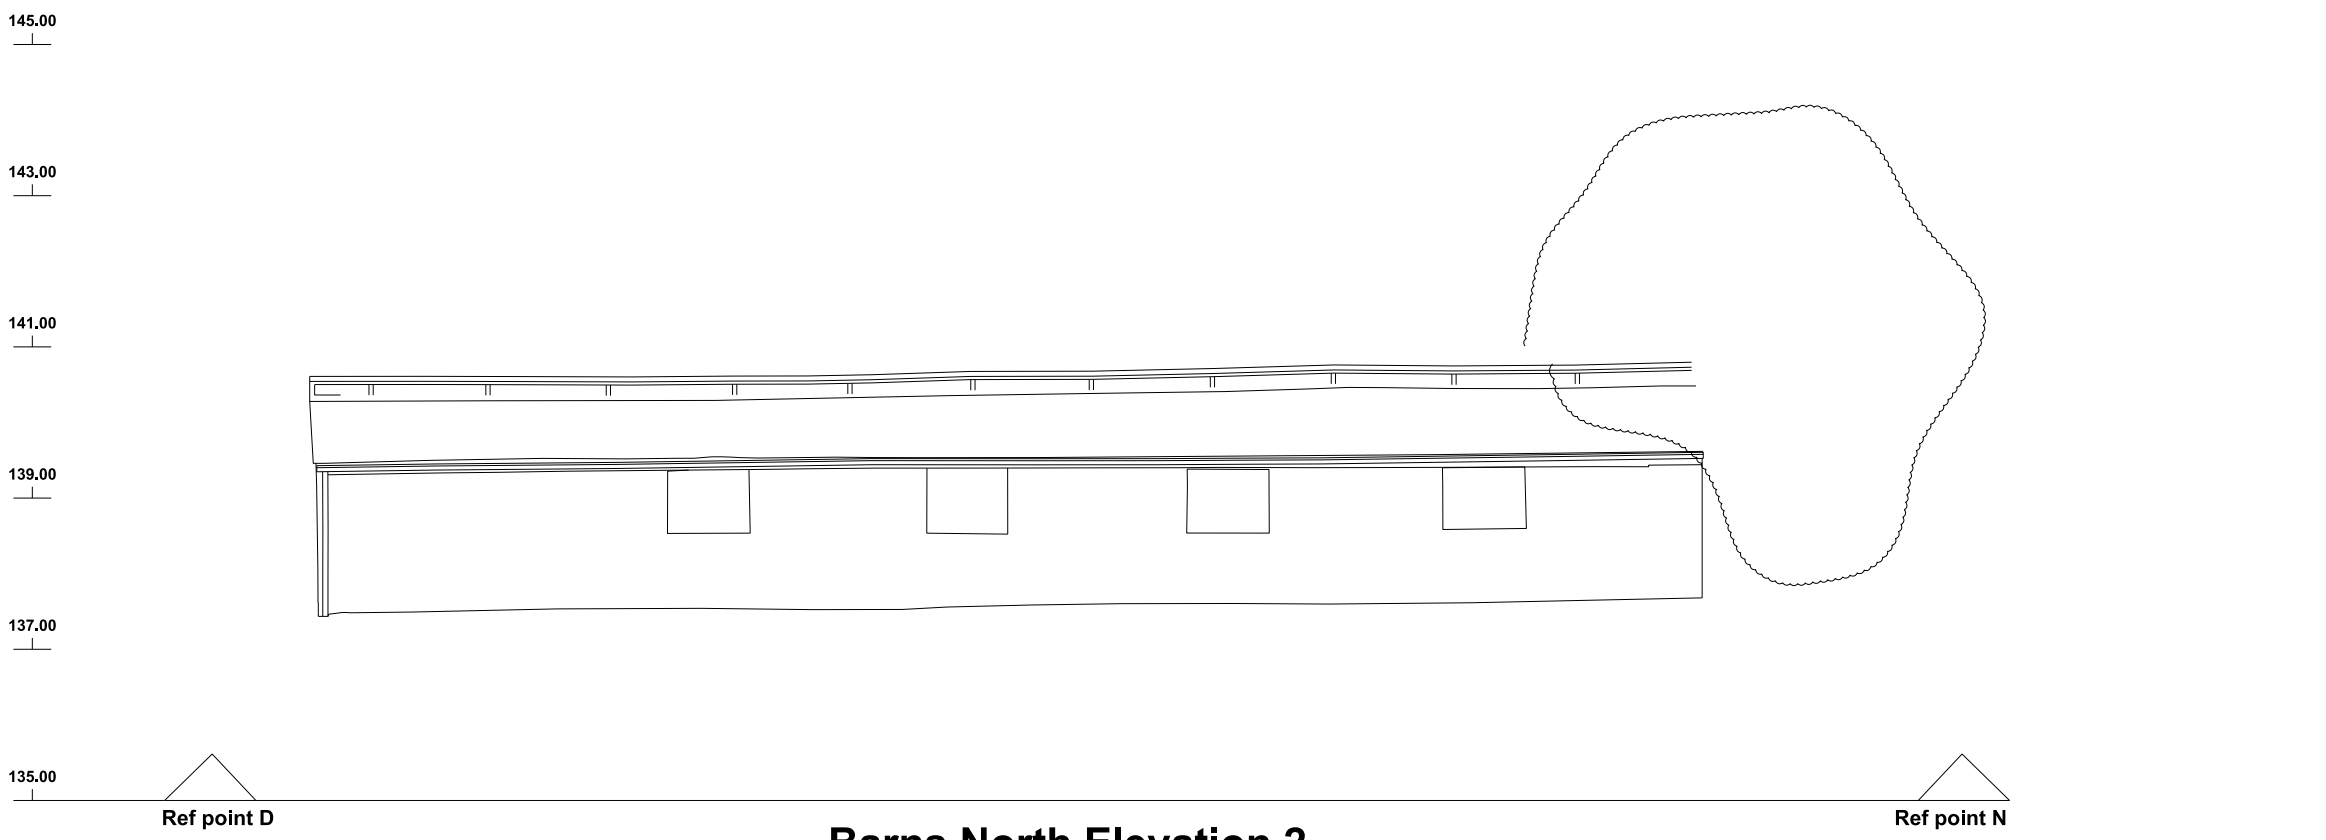

Barns North Elevation 2

REV.	DATE	NOTES	INT.
------	------	-------	------

CLIENT / PROJECT
J.BUCKLEY PROPERTIES
HOLLYMOUNT FARM
GREENMOUNT

DRAWING TITLE
EXISTING FARMHOUSE
AND BARN ELEVATIONS 2 OF 2

STATUS
PLANNING

DATE	DRAWN	SCALE @ A1
MAR 22	SSS	1:100

PROJECT NUMBER	PLAN / BUILD	TYPE	NUMBER	REVISION LETTER
----------------	--------------	------	--------	-----------------

DRAWING NO.	107	PLN	E	02	-
-------------	-----	-----	---	----	---

Site Location Plans	L	GA Plans	P	Elevations	E
Sections	S	Details	D	Profile Colour	C

HAWTHORN DESIGN PARTNERSHIP
HAWTHORN ESTATES LTD
LUMB, ROSENDALE, BB4 9ND
T. 08453 900 444

E: design@hawthornestates.co.uk
www.hawthornestates.co.uk

