

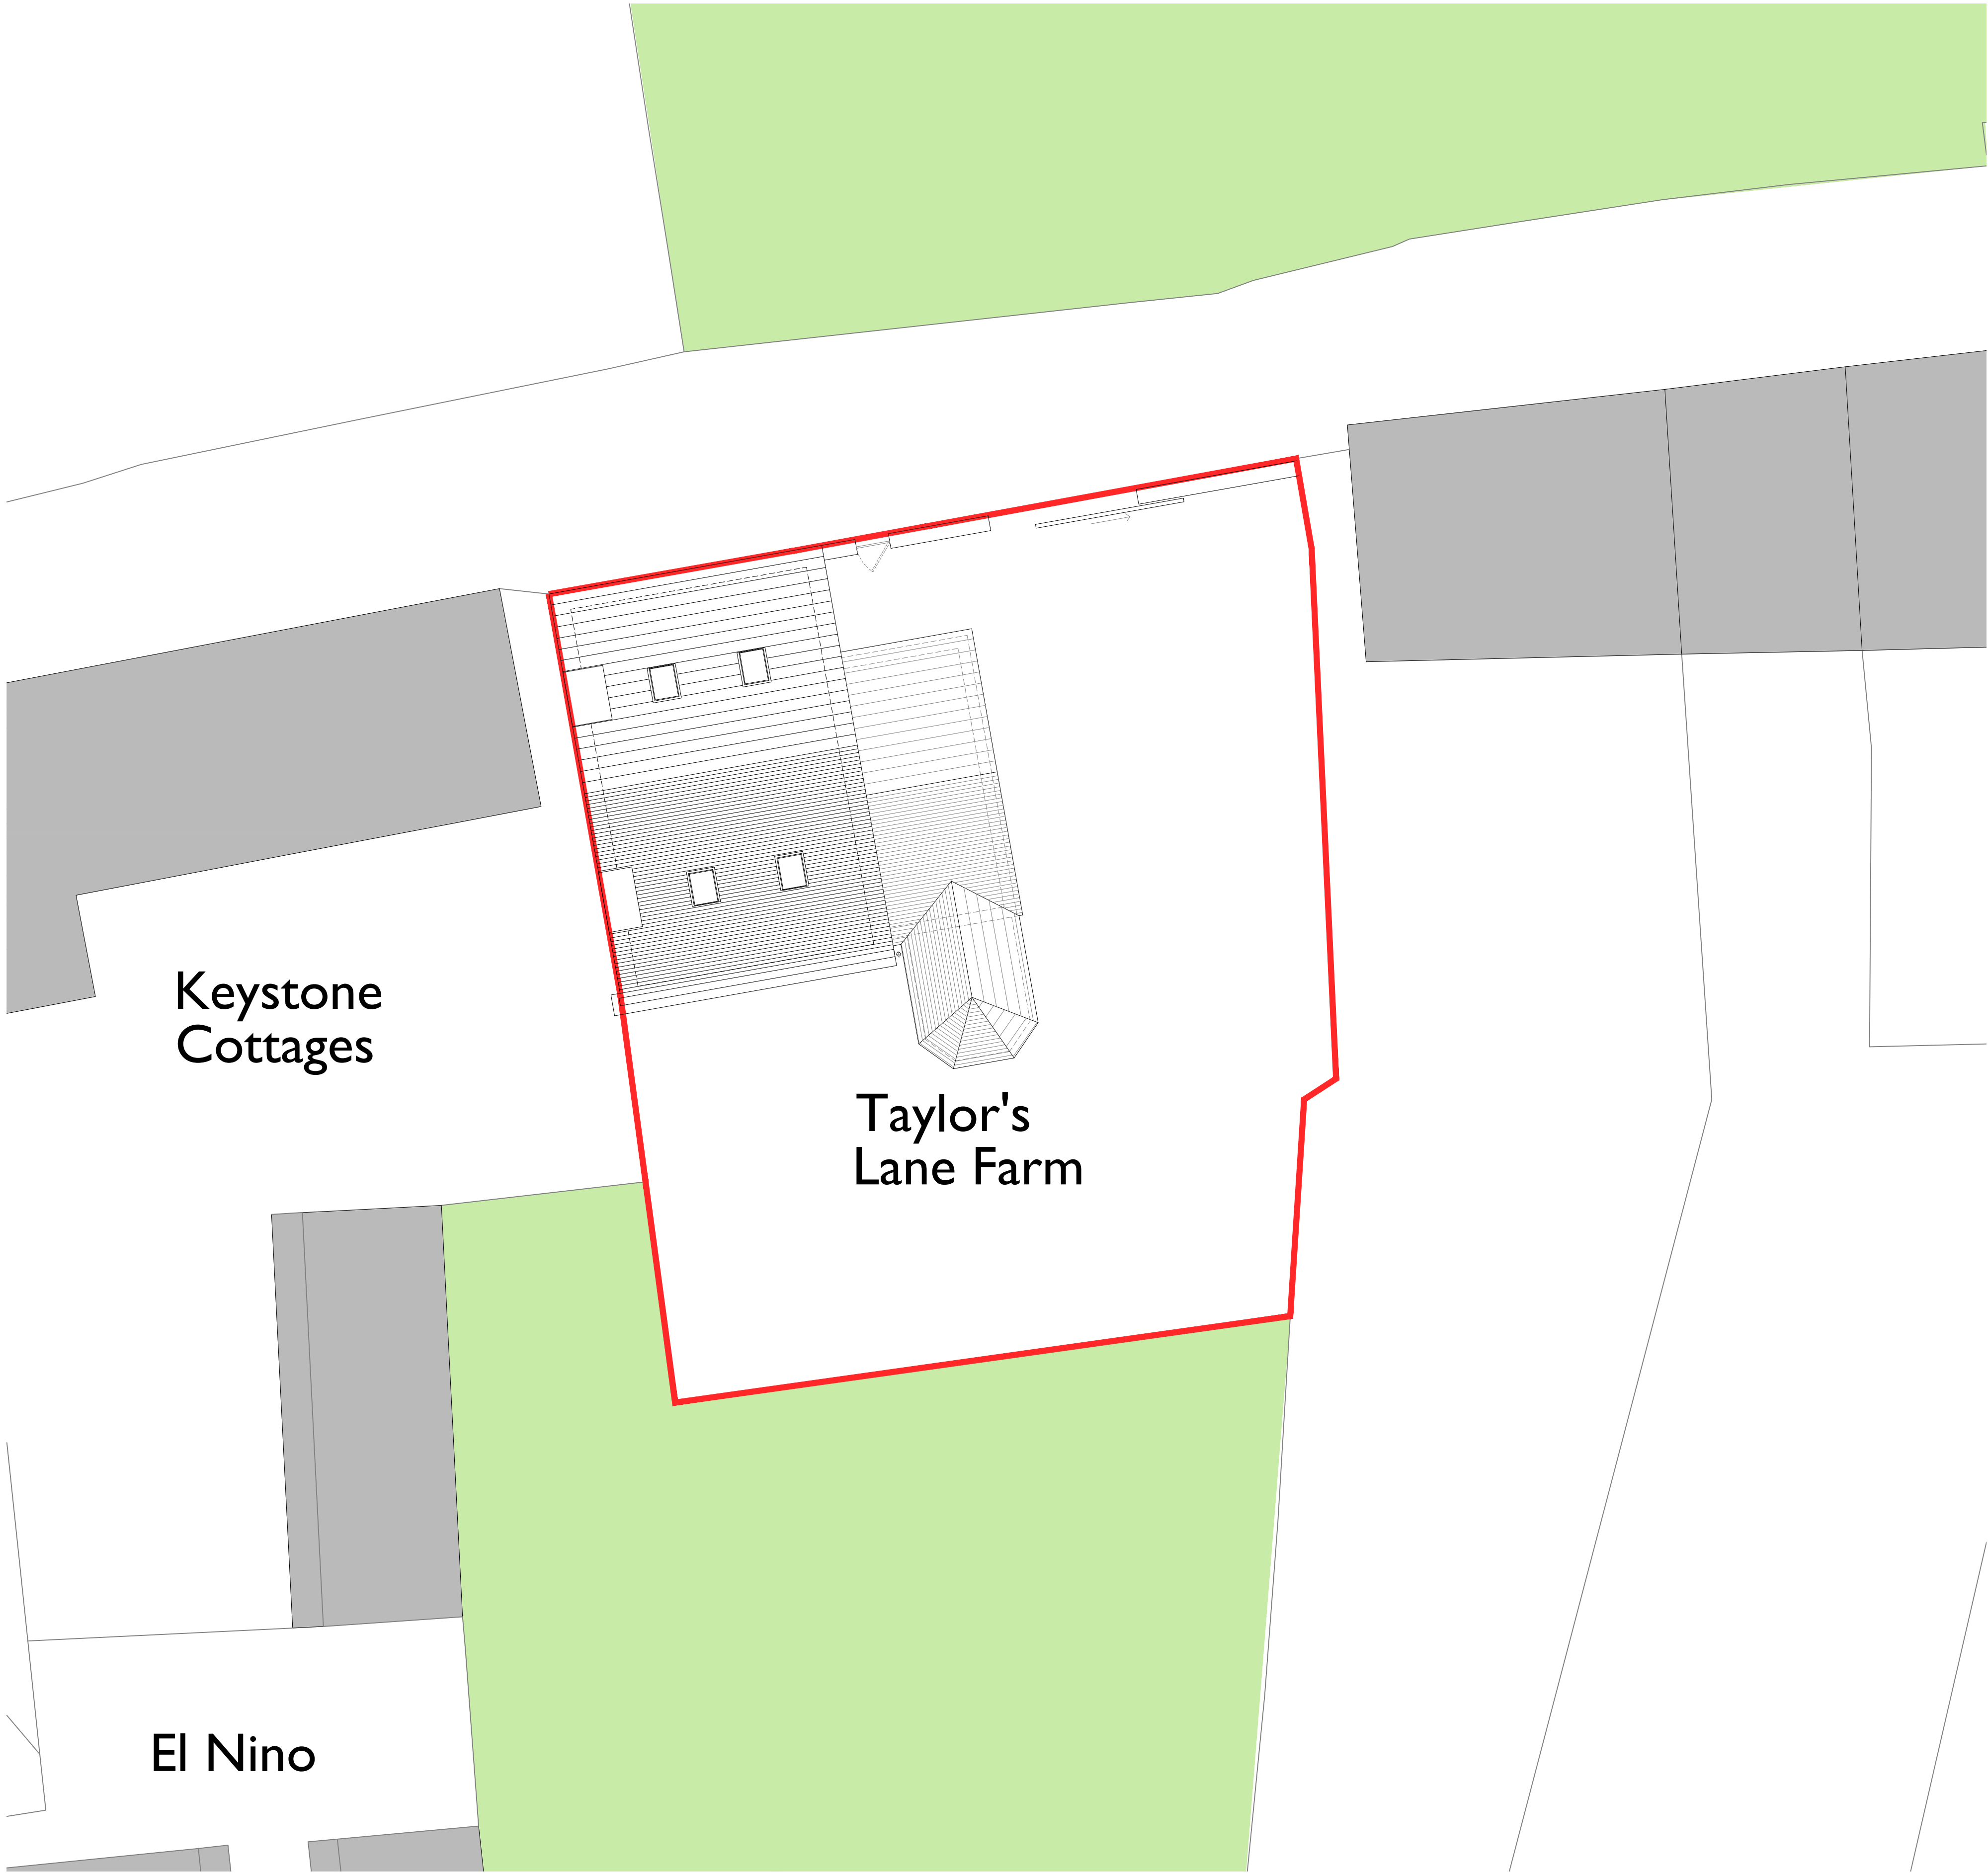


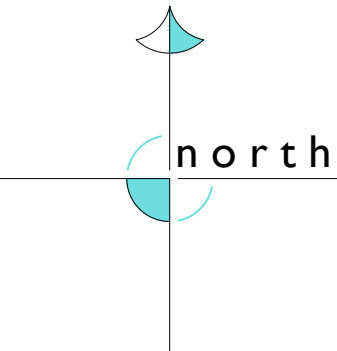

location plan
scale 1:1250

 

site plan
scale 1:100