

A3 Size


Scale 1:100

FOR PLANNING PURPOSES ONLY. USE FIGURED DIMENSIONS ONLY. SUBJECT TO SITE SURVEY AND ALL NECESSARY CONSENTS. ALL DIMENSIONS TO BE CHECKED BY USER AND ANY DISCREPANCIES, ERRORS OR OMISSIONS TO BE REPORTED TO THE ARCHITECT BEFORE THE WORK COMMENCES. THIS DRAWING IS TO BE READ WITH ALL OTHER RELEVANT MATERIALS

| Revision | Notes | Date | Drawn |
|----------|-------|------|-------|
| A        |       |      |       |



Existing Rear Elevation

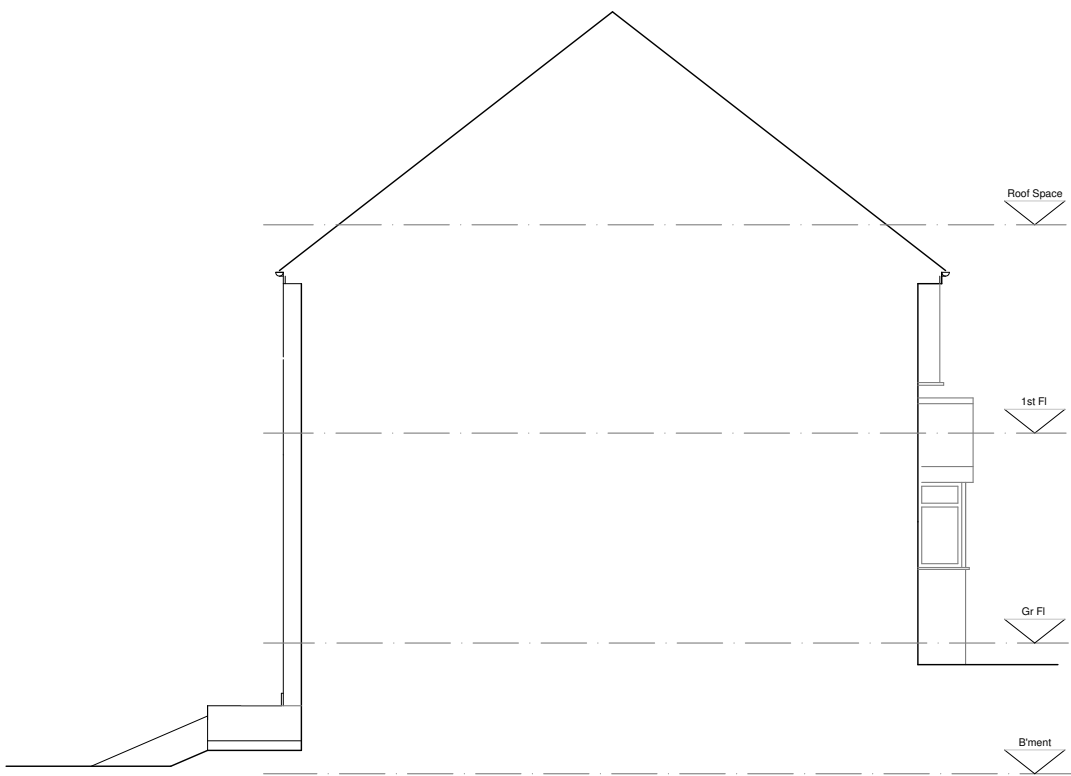

Existing Section/Elevation

**FuZED ARCHITECTURE**

**FuZED A+D**, Jactin House, 24 Hood Street, Ancoats, Manchester M4 6WX  
T: 0161 724 8006 E: fuzedarchitects@gmail.com W: fuzedarchitects@gmail.co.uk

|          |                                                  |
|----------|--------------------------------------------------|
| Project: | 70 Glebelands Road Prestwich, Manchester M25 1NJ |
| Client:  | Mr and Mrs Mitchell                              |
| Content: | Planning Submission<br>Existing Elevations       |

**+ DESIGN**

|              |           |
|--------------|-----------|
| Contract No. | 1337      |
| Dwg No.      | 1.06      |
| Revision     | -         |
| Date         | March '26 |

Scale Bar 1:100

