


A3 Size

Scale 1:100


FOR PLANNING PURPOSED ONLY. USE FIGURED DIMENSIONS ONLY. SUBJECT TO SITE SURVEY AND ALL NECESSARY CONSENTS. ALL DIMENSIONS TO BE CHECKED BY USER AND ANY DISCREPANCIES, ERRORS OR OMISSIONS TO BE REPORTED TO THE ARCHITECT BEFORE THE WORK COMMENCES. THIS DRAWING IS TO BE READ WITH ALL OTHER RELEVANT MATERIALS

Revision	Notes	Date	Drawn
A			

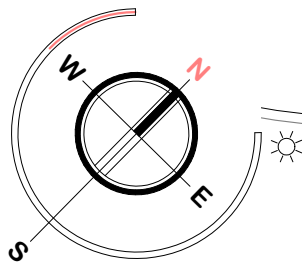

Glebelands Road

Drop kerb widened

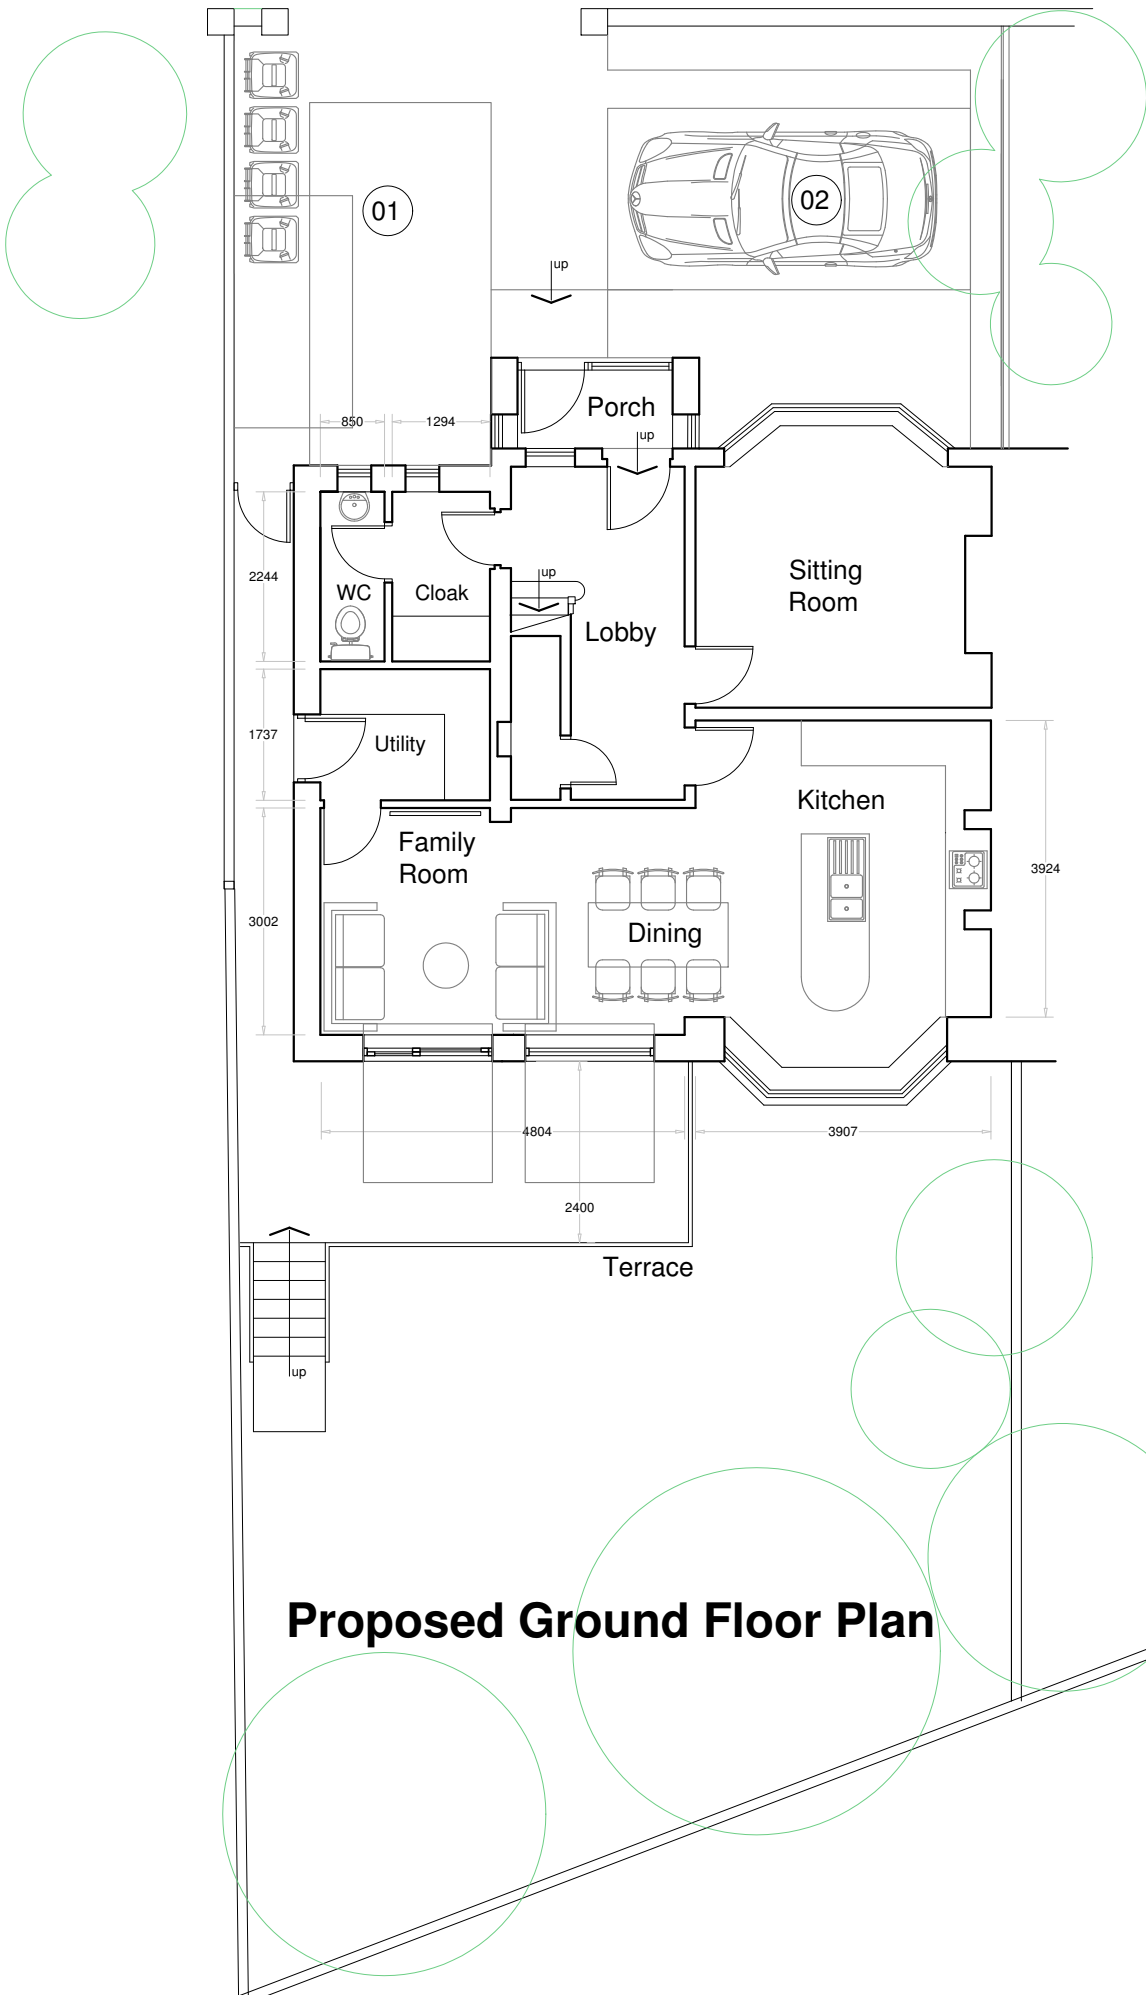

Proposed Ground Floor Plan

FuZED ARCHITECTURE

FuZED A+D, Jactin House, 24 Hood Street, Ancoats, Manchester M4 6WX
T: 0161 724 8006 E: fuzedarchitects@gmail.com W: fuzedarchitects@gmail.co.uk

Project:	70 Glebelands Road Prestwich, Manchester M25 1NJ
Client:	Mr and Mrs Mitchell
Content:	Planning Submission Proposed Site Plan

DESIGN

Contract No.	1337
Dwg No.	2.01
Revision	-
Date	March '26

Scale Bar 1:100

