



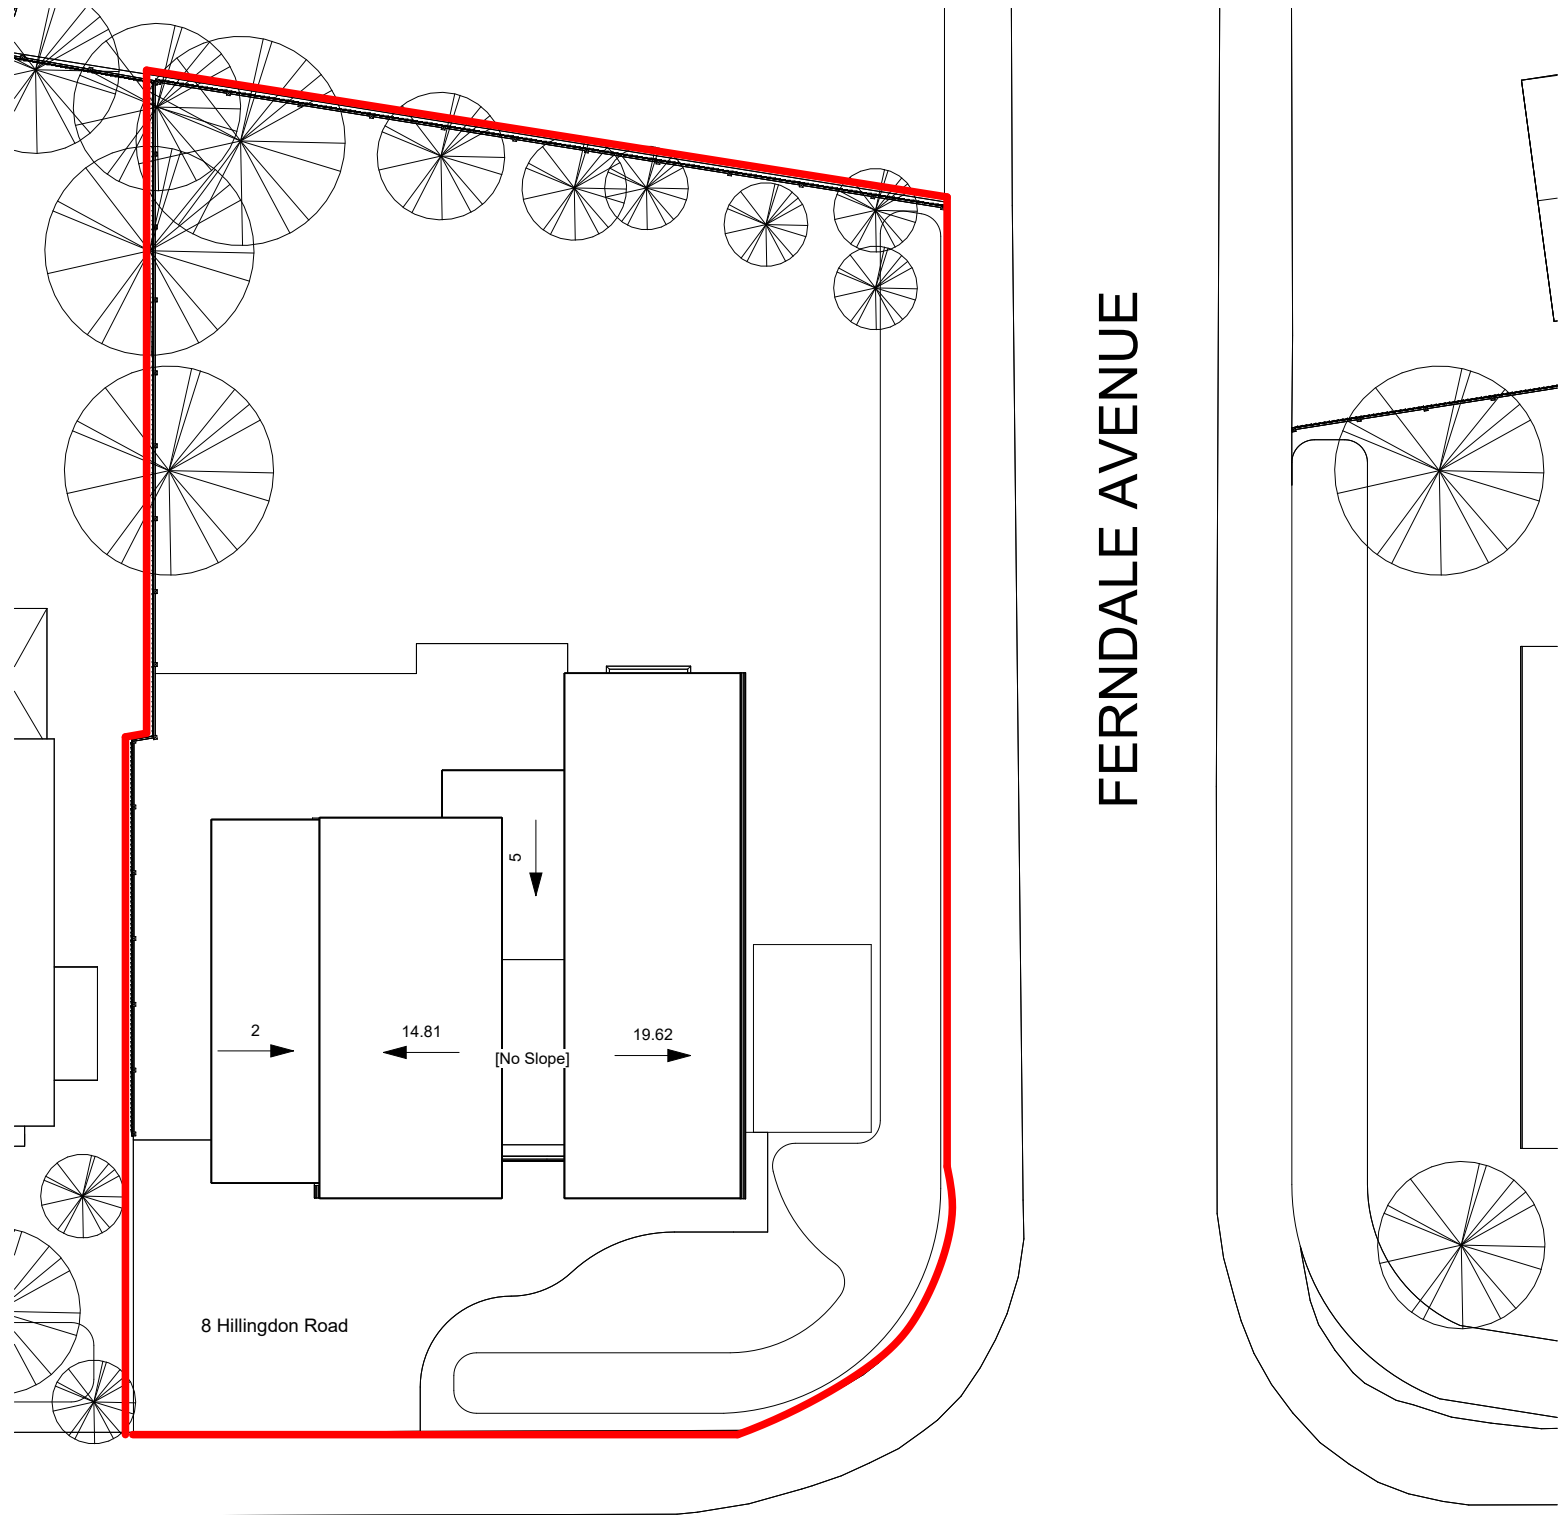

HILLINGDON ROAD

FERNDALE AVENUE


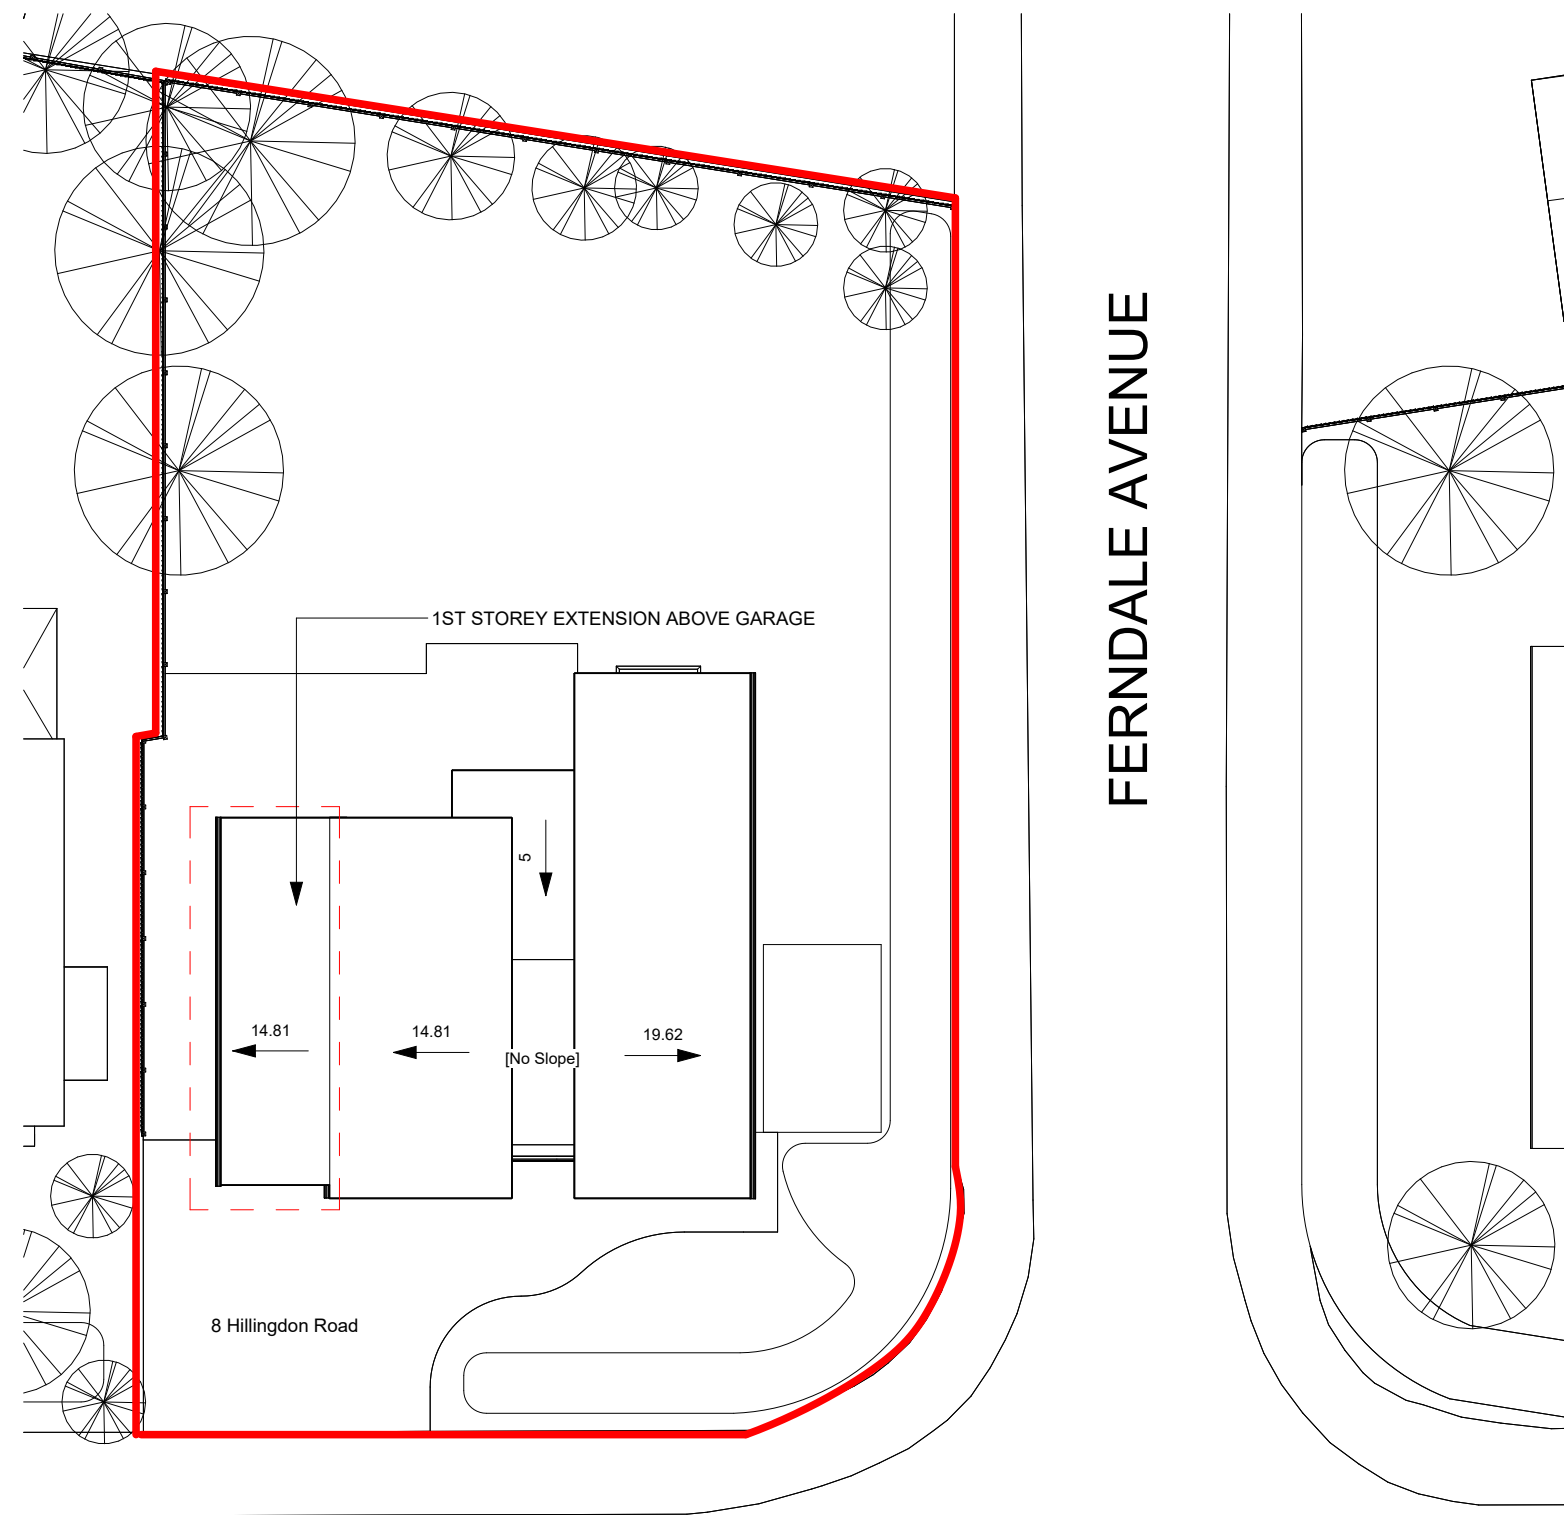


HILLINGDON ROAD

FERNDALE AVENUE

1 Existing - Site Plan
1 : 200

2 Proposed - Site Plan
1 : 200

  

Notes

All dimensions are to be checked prior to construction and any discrepancies are to be identified to the architect. Once printed and distributed, this document is assumed uncontrolled

Copyright reserved.



P2	RS	Planning Issue	25/03/25
P1	RS	Issue for comment	17/03/2025
Rev	By	Description	Date

Status Status

Planning Issue

Client

Anthony Horwich

Project

8 Hillingdon Road

8 Hillingdon Road
Whitefield
M45 7QN

Title


Site Plans

Scale (@ A2)	Date	Drawn	Rev
As indicated	17/09/24	RS	P2

PATRICK WILSON | ARCHITECTS

Web: www.pw-a.com
Email: contact@pw-a.com
Insta: [pw_architect](https://www.instagram.com/pw_architect)

RIBA: 20024516
ARB: 083053D

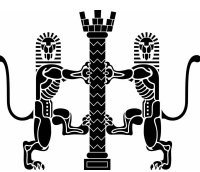

Drawing Number
HDR-PWA-VV-XX-DR-A-(SP)-0101