


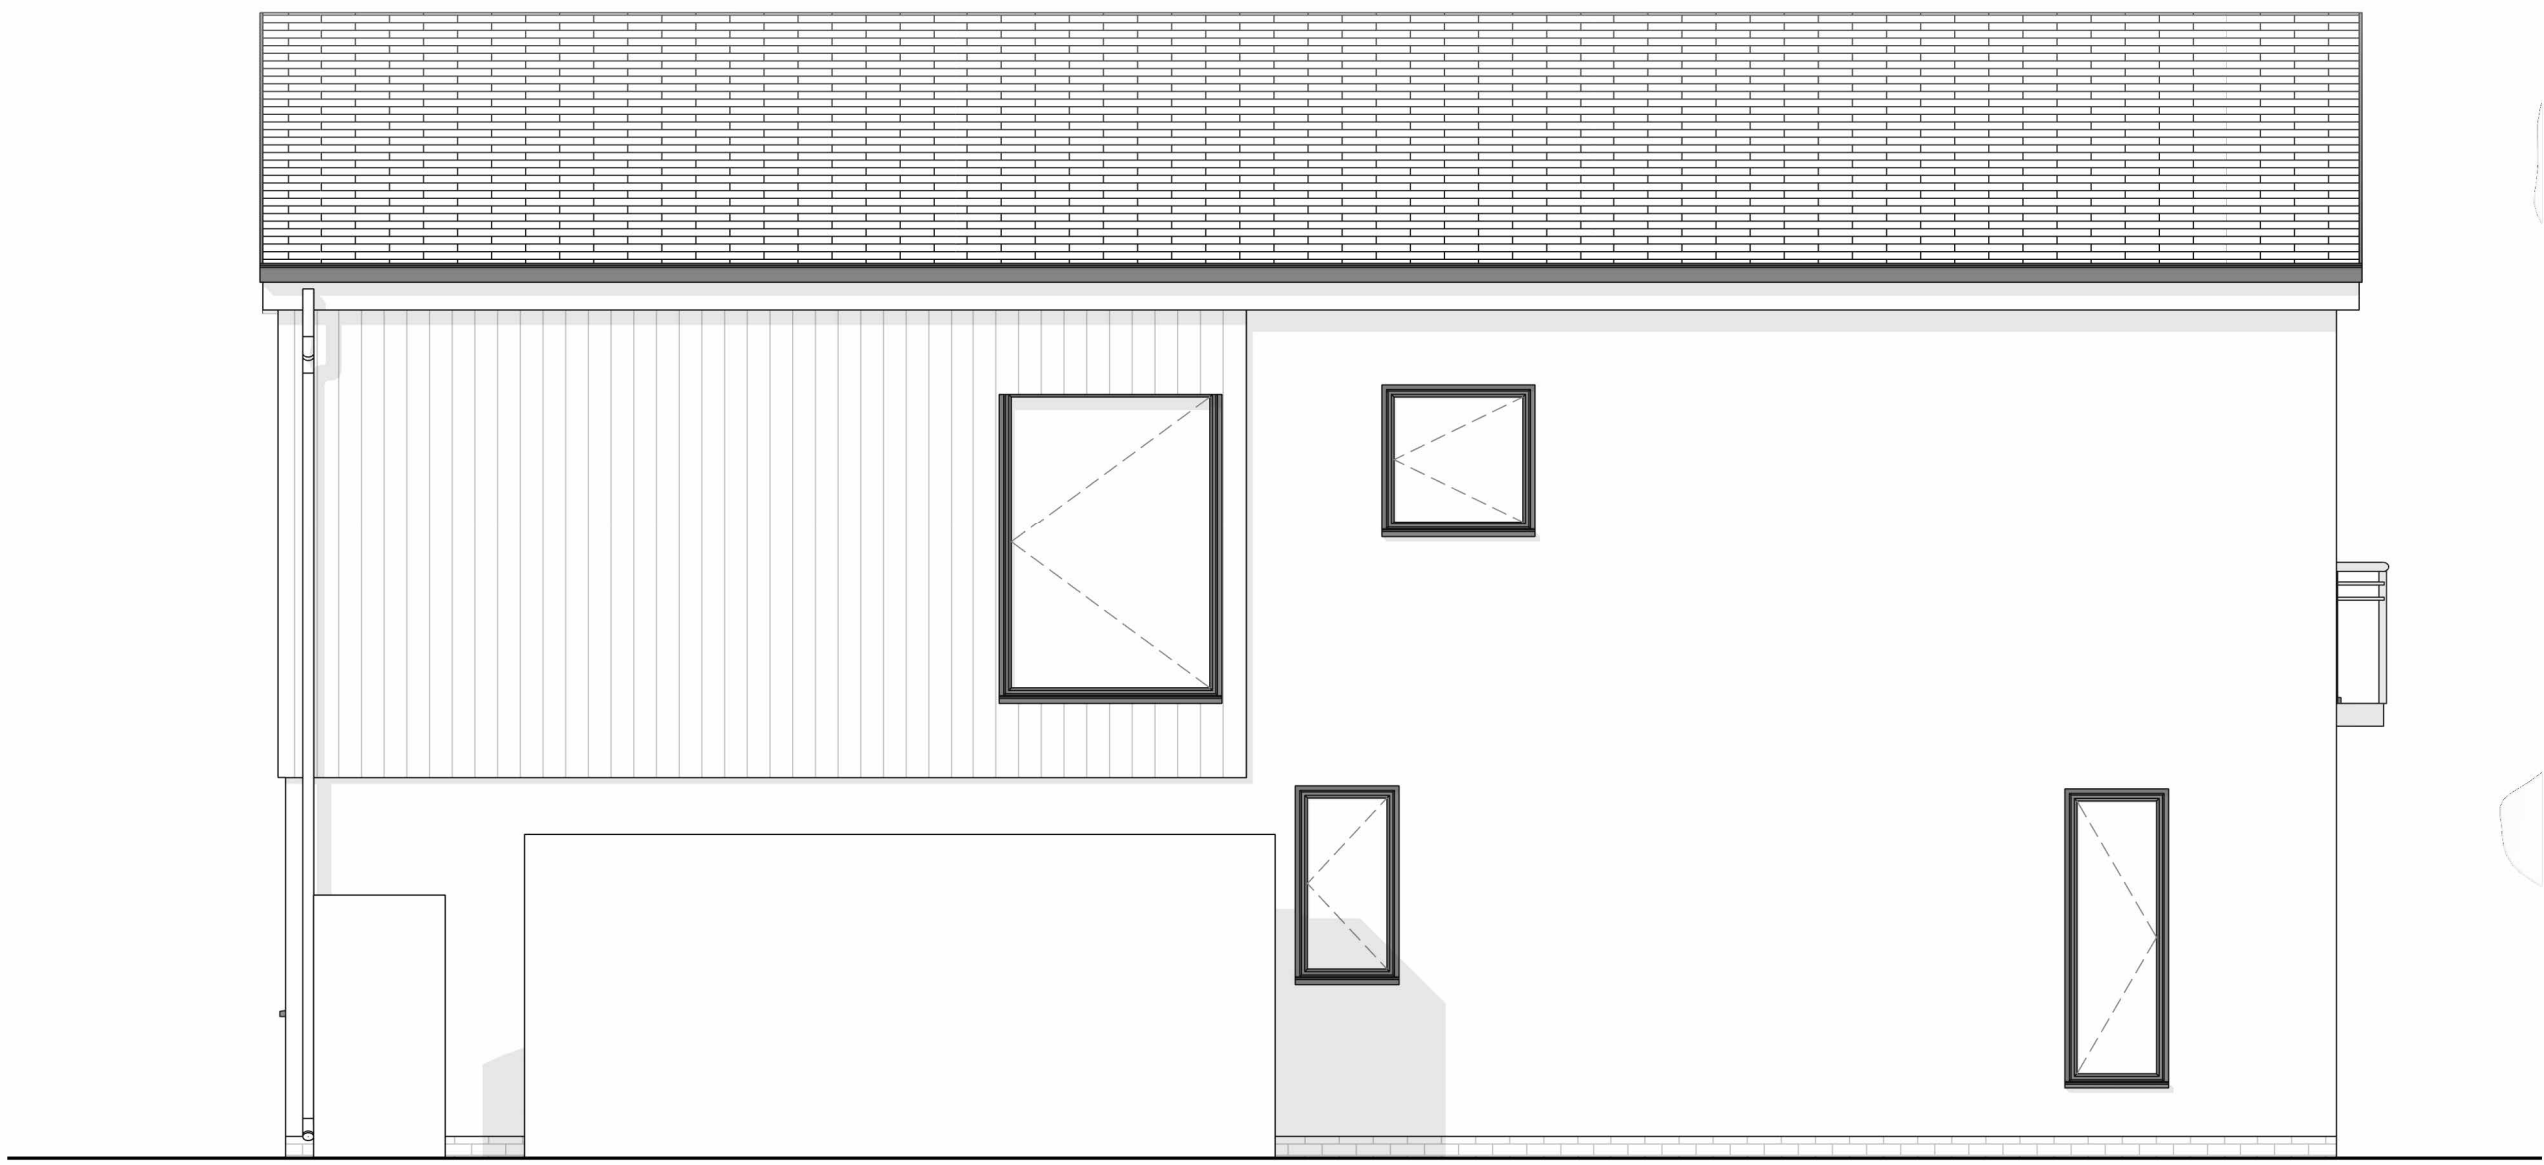

① Existing - North-East Elevation
1 : 50



② Existing - North-West Elevation
1 : 50



③ Existing - South-West Elevation
1 : 50



④ Existing - South-East Elevation
1 : 50



Notes

All dimensions are to be checked prior to construction and any discrepancies are to be identified to the architect. Once printed and distributed, this document is assumed uncontrolled
Copyright reserved.



P4	RS	Planning Issue	25/03/25
P3	RS	Issue for comment	17/03/2025
P2	LM	Structural Engineer quote issue	19/09/24
P1	LM	First Issue	18/09/24
Rev	By	Description	Date

Status Status

Planning Issue

Client
Anthony Horwich

Project
8 Hillingdon Road
8 Hillingdon Road
Whitefield
M45 7QN

Title
Existing Elevations

Scale (@ A1)	Date	Drawn	Rev
1 : 50	25/03/25	LM	P4

PATRICK WILSON | ARCHITECTS

Web: www.pw-a.com
Email: contact@pw-a.com
Insta: pw_architect

RIBA: 20024516
ARB: 083053D



Drawing Number
HDR-PWA-VV-XX-DR-A-(GE)-0220