


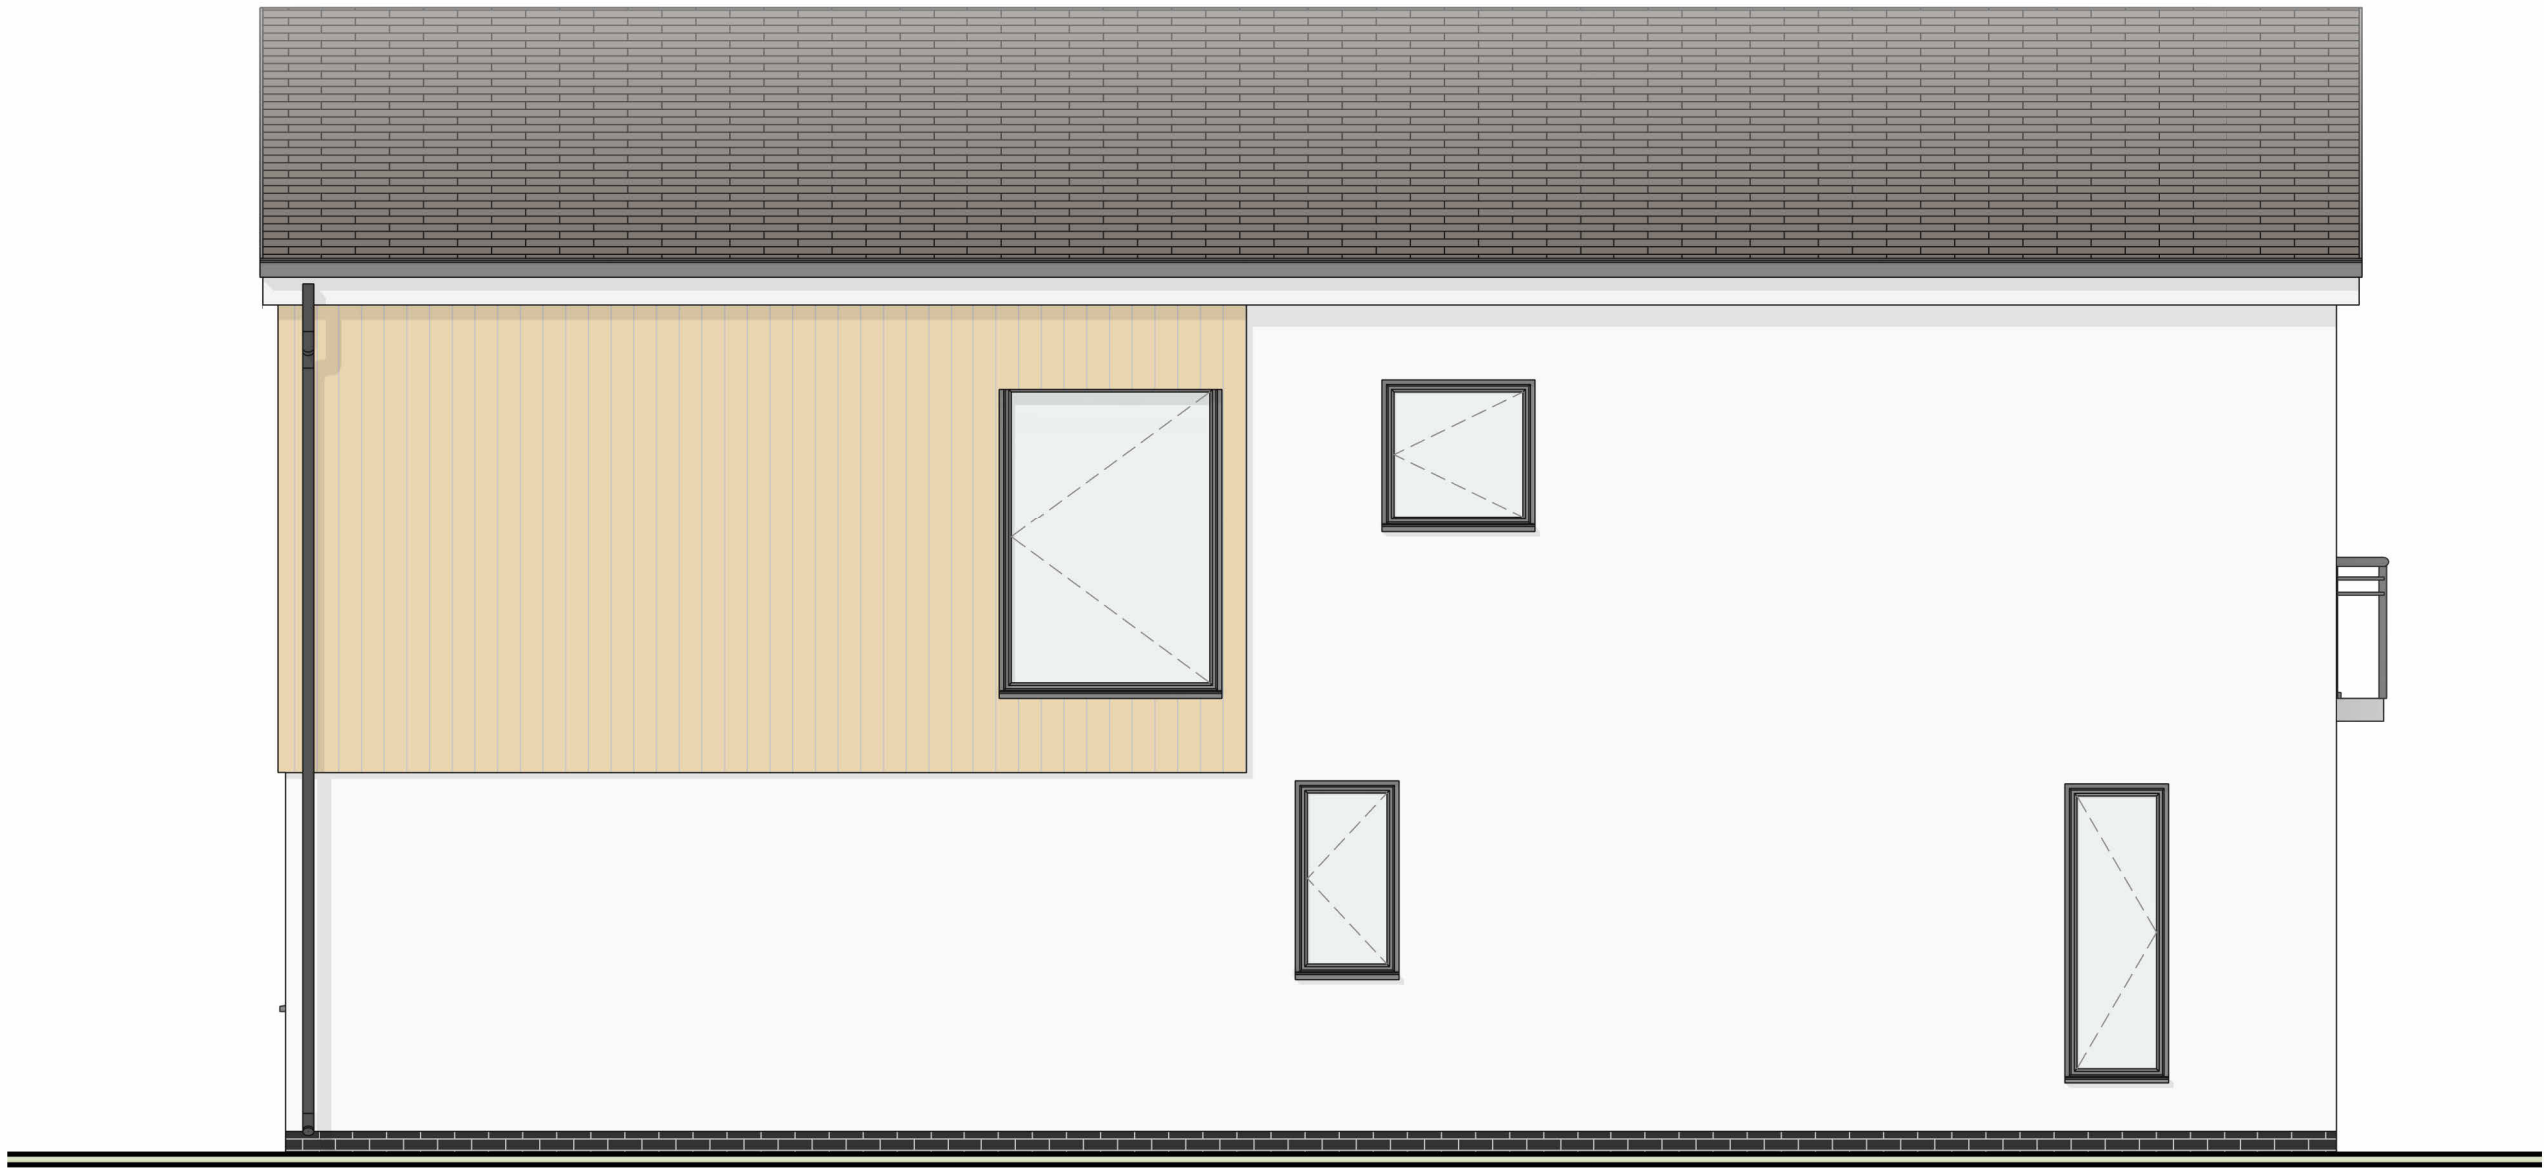


1 Proposed North-East Elevation
1 : 50



2 Proposed North-West Elevation
1 : 50



3 Proposed South-West Elevation
1 : 50

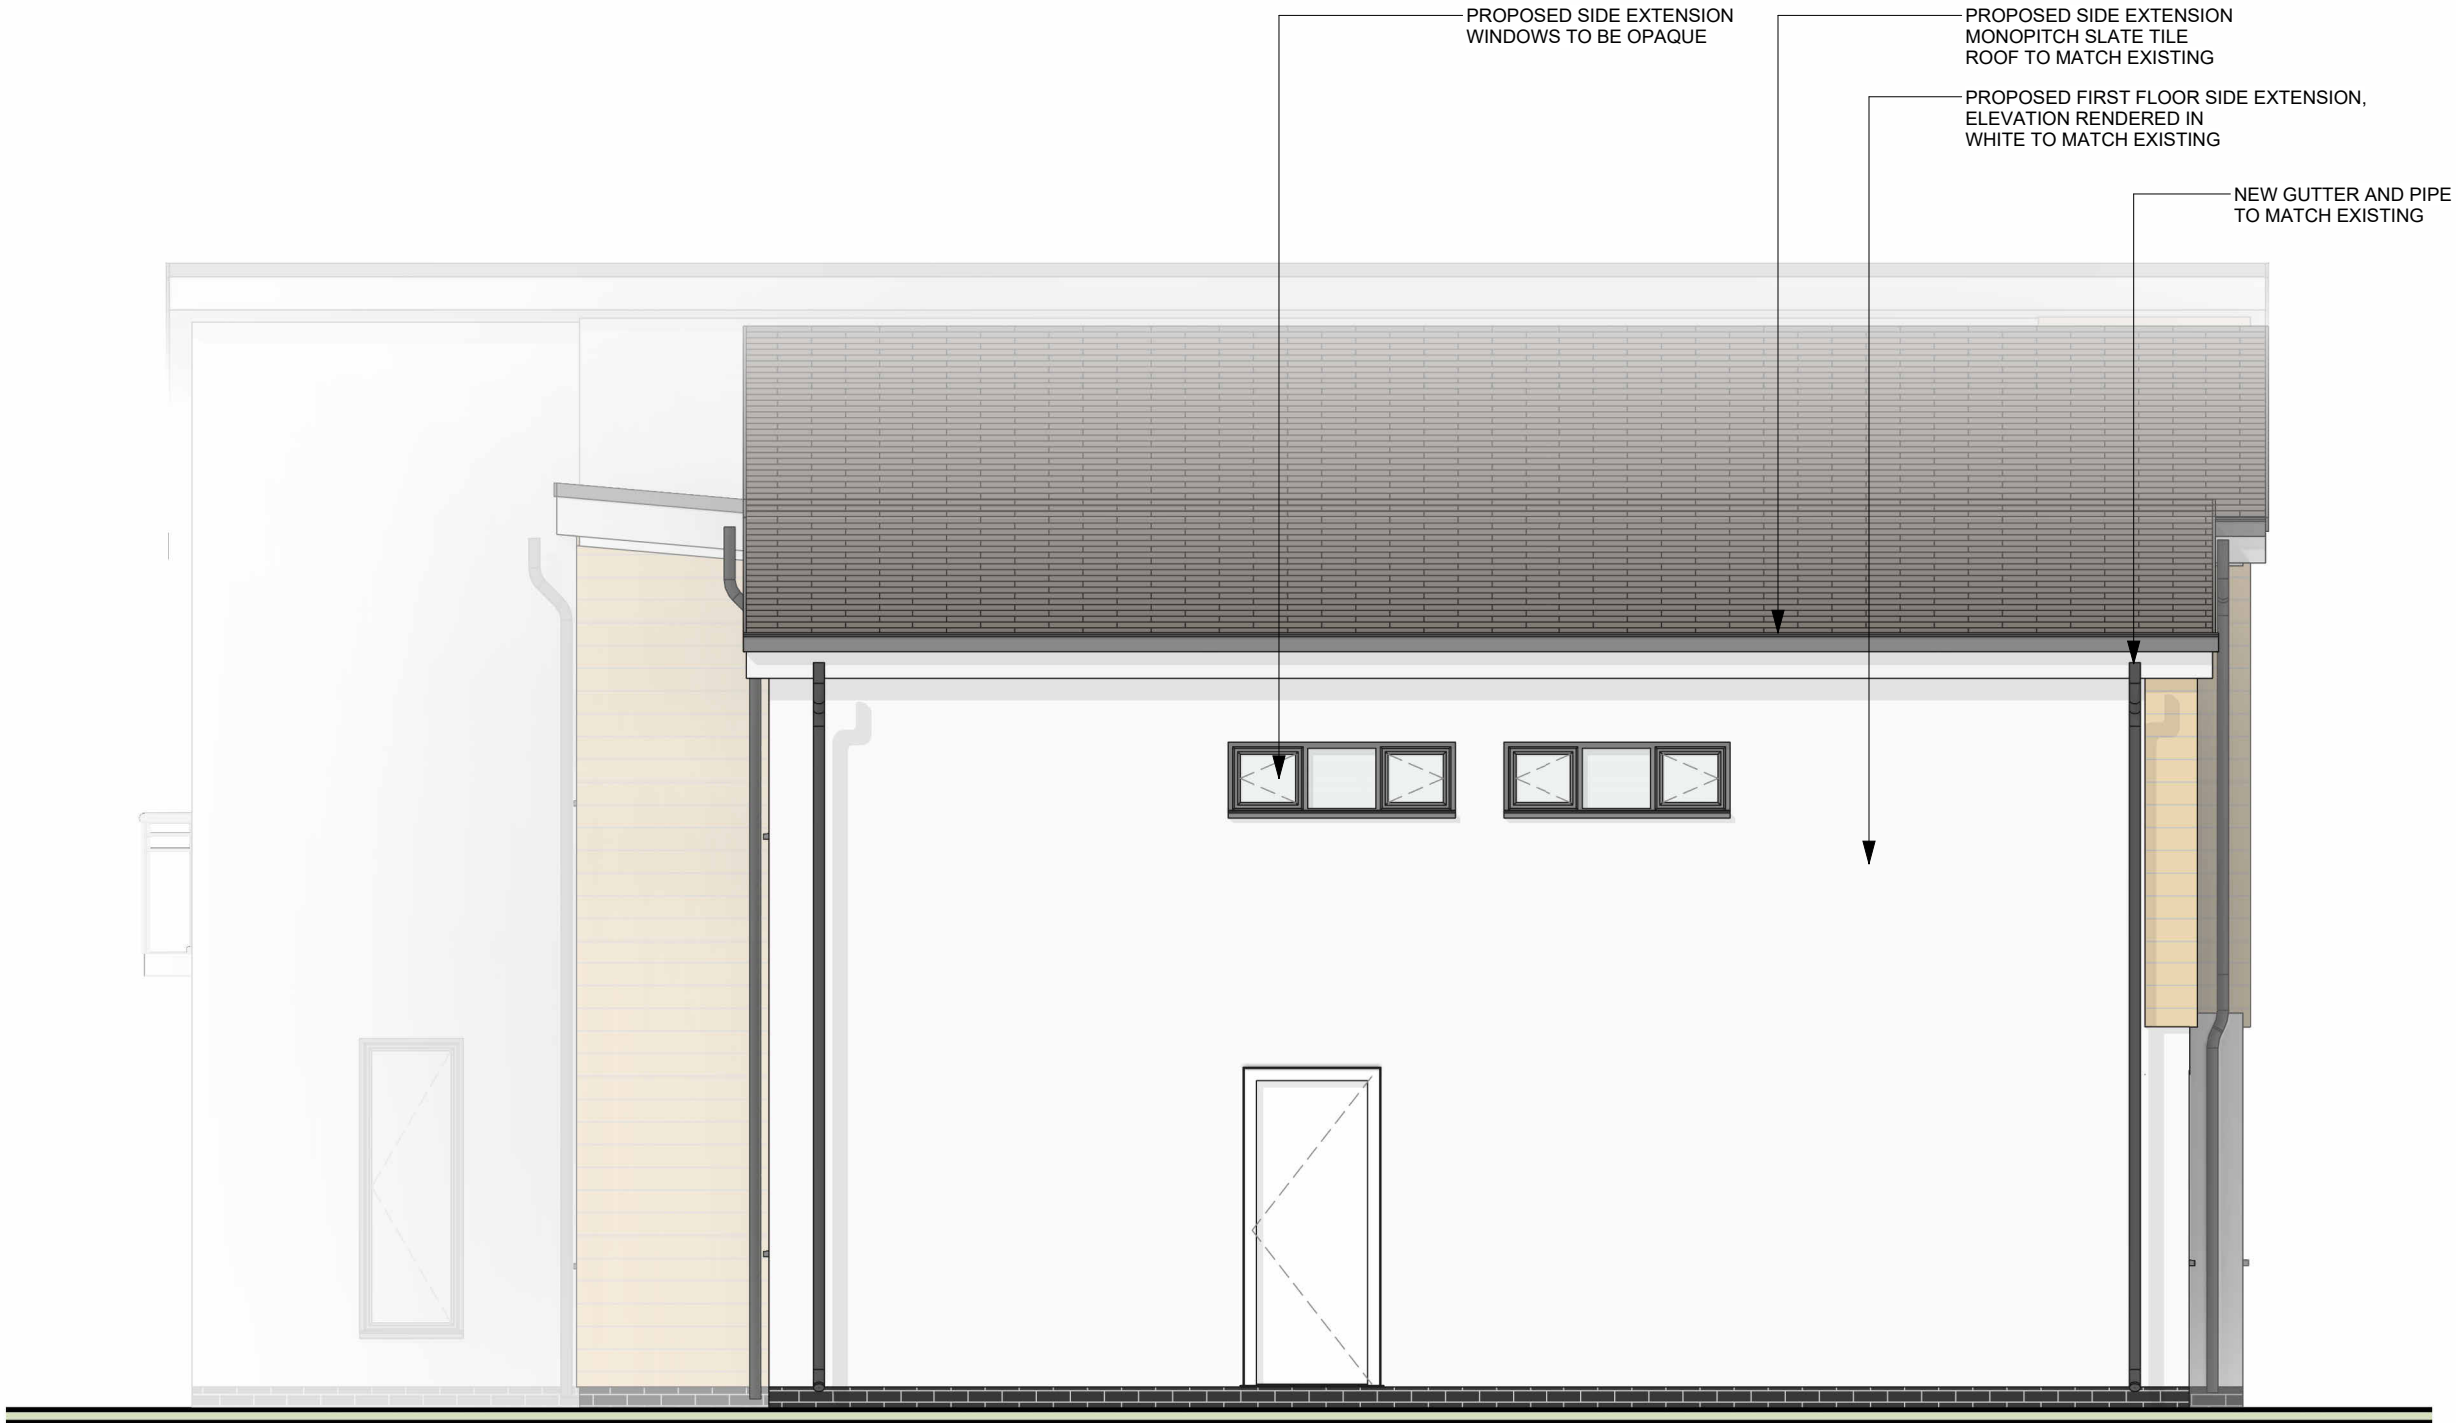

4 Proposed South-East Elevation
1 : 50



Notes

All dimensions are to be checked prior to construction and any discrepancies are to be identified to the architect. Once printed and distributed, this document is assumed uncontrolled.
Copyright reserved.



P4	RS	Planning Issue	25/03/25
P3	RS	Issue for comment	17/03/2025
P2	LM	Structural Engineer quote issue	19/09/24
P1	LM	First Issue	18/09/24
Rev	By	Description	Date

Status

Planning Issue

Client

Anthony Horwich

Project

8 Hillingdon Road

8 Hillingdon Road
Whitefield
M45 7QN

Title

All Proposed Elevations

Scale (@ A1)	Date	Drawn	Rev
1 : 50	25/03/25	LM	P4

PATRICK WILSON | ARCHITECTS

Web: www.pw-a.com
Email: contact@pw-a.com
Insta: [pw_architect](https://www.instagram.com/pw_architect)

RIBA: 20024516
ARB: 083053D



Drawing Number

HDR-PWA-VV-XX-DR-A-(GE)-0221