


Do not scale this drawing. All Dimensions must be checked on site. This drawing and all details contained hereon are copyright and must not be reproduced without written permission from Extend Your Home.

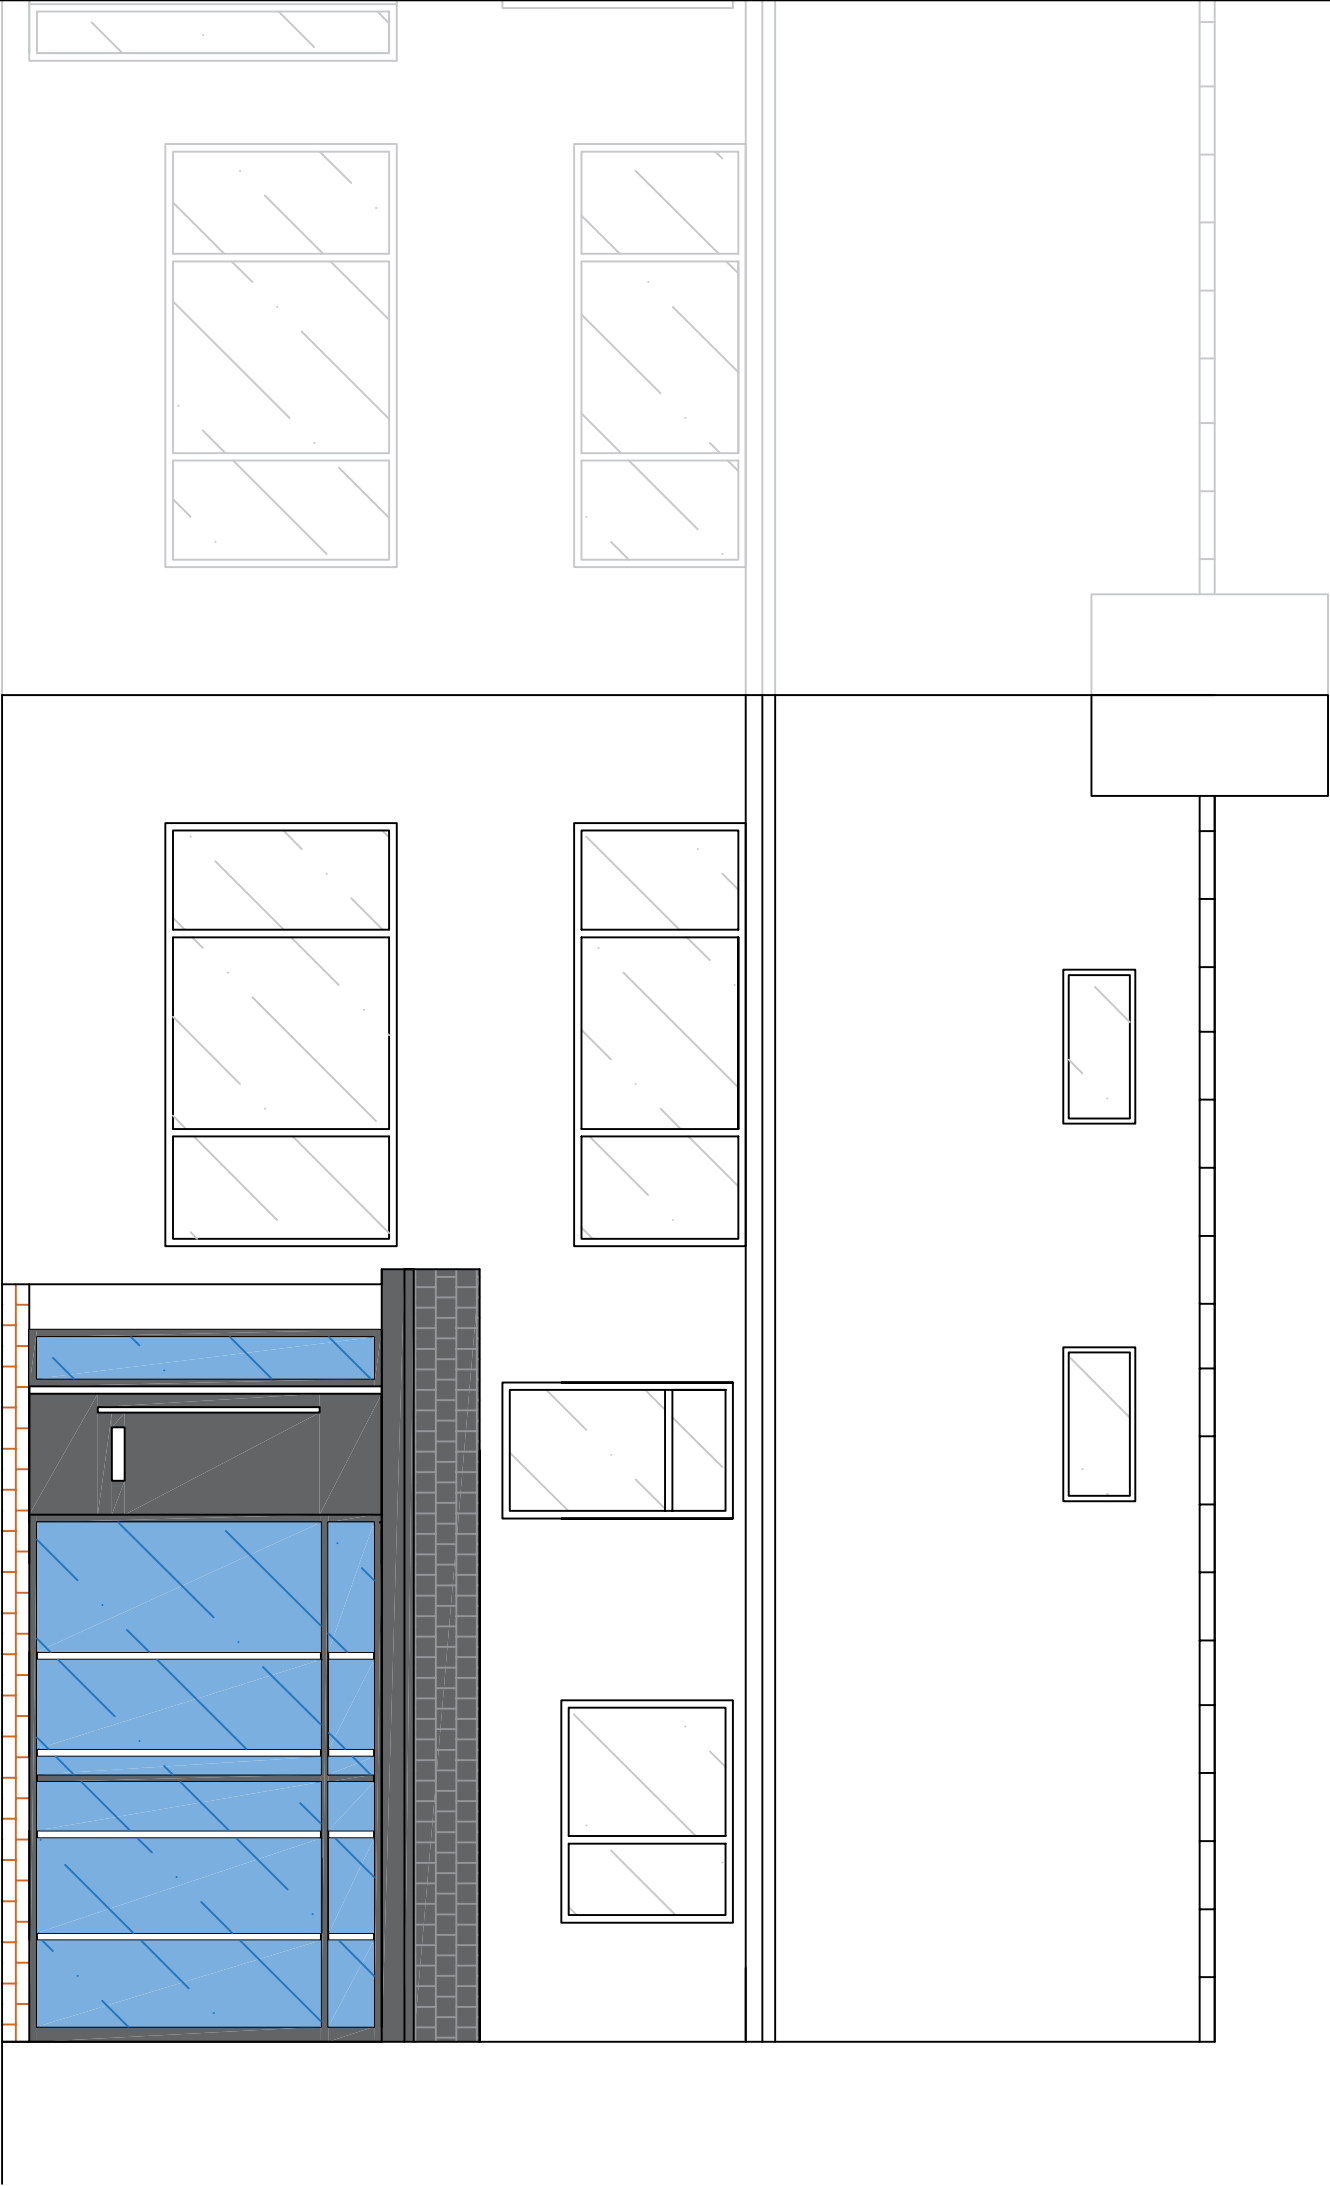

Planning

REV	DESCRIPTION	AUTH	DATE
/	/	/	/

EXTEND
Your HOME



Email: extendyourhome@outlook.com

Address
2 Lawrence Street
Bury
BL9 9SN

DESCRIPTION
Single—Storey Side/Rear Extension,
Front Porch & Rear Balcony

DRAWING TITLE
Proposed Front Elevation

DATE 24/03/2025	DRAWN TC
-----------------	----------

SCALE 1:50	CLIENT HA
------------	-----------

DRAWING NUMBER 05	REVISION /
-------------------	------------