



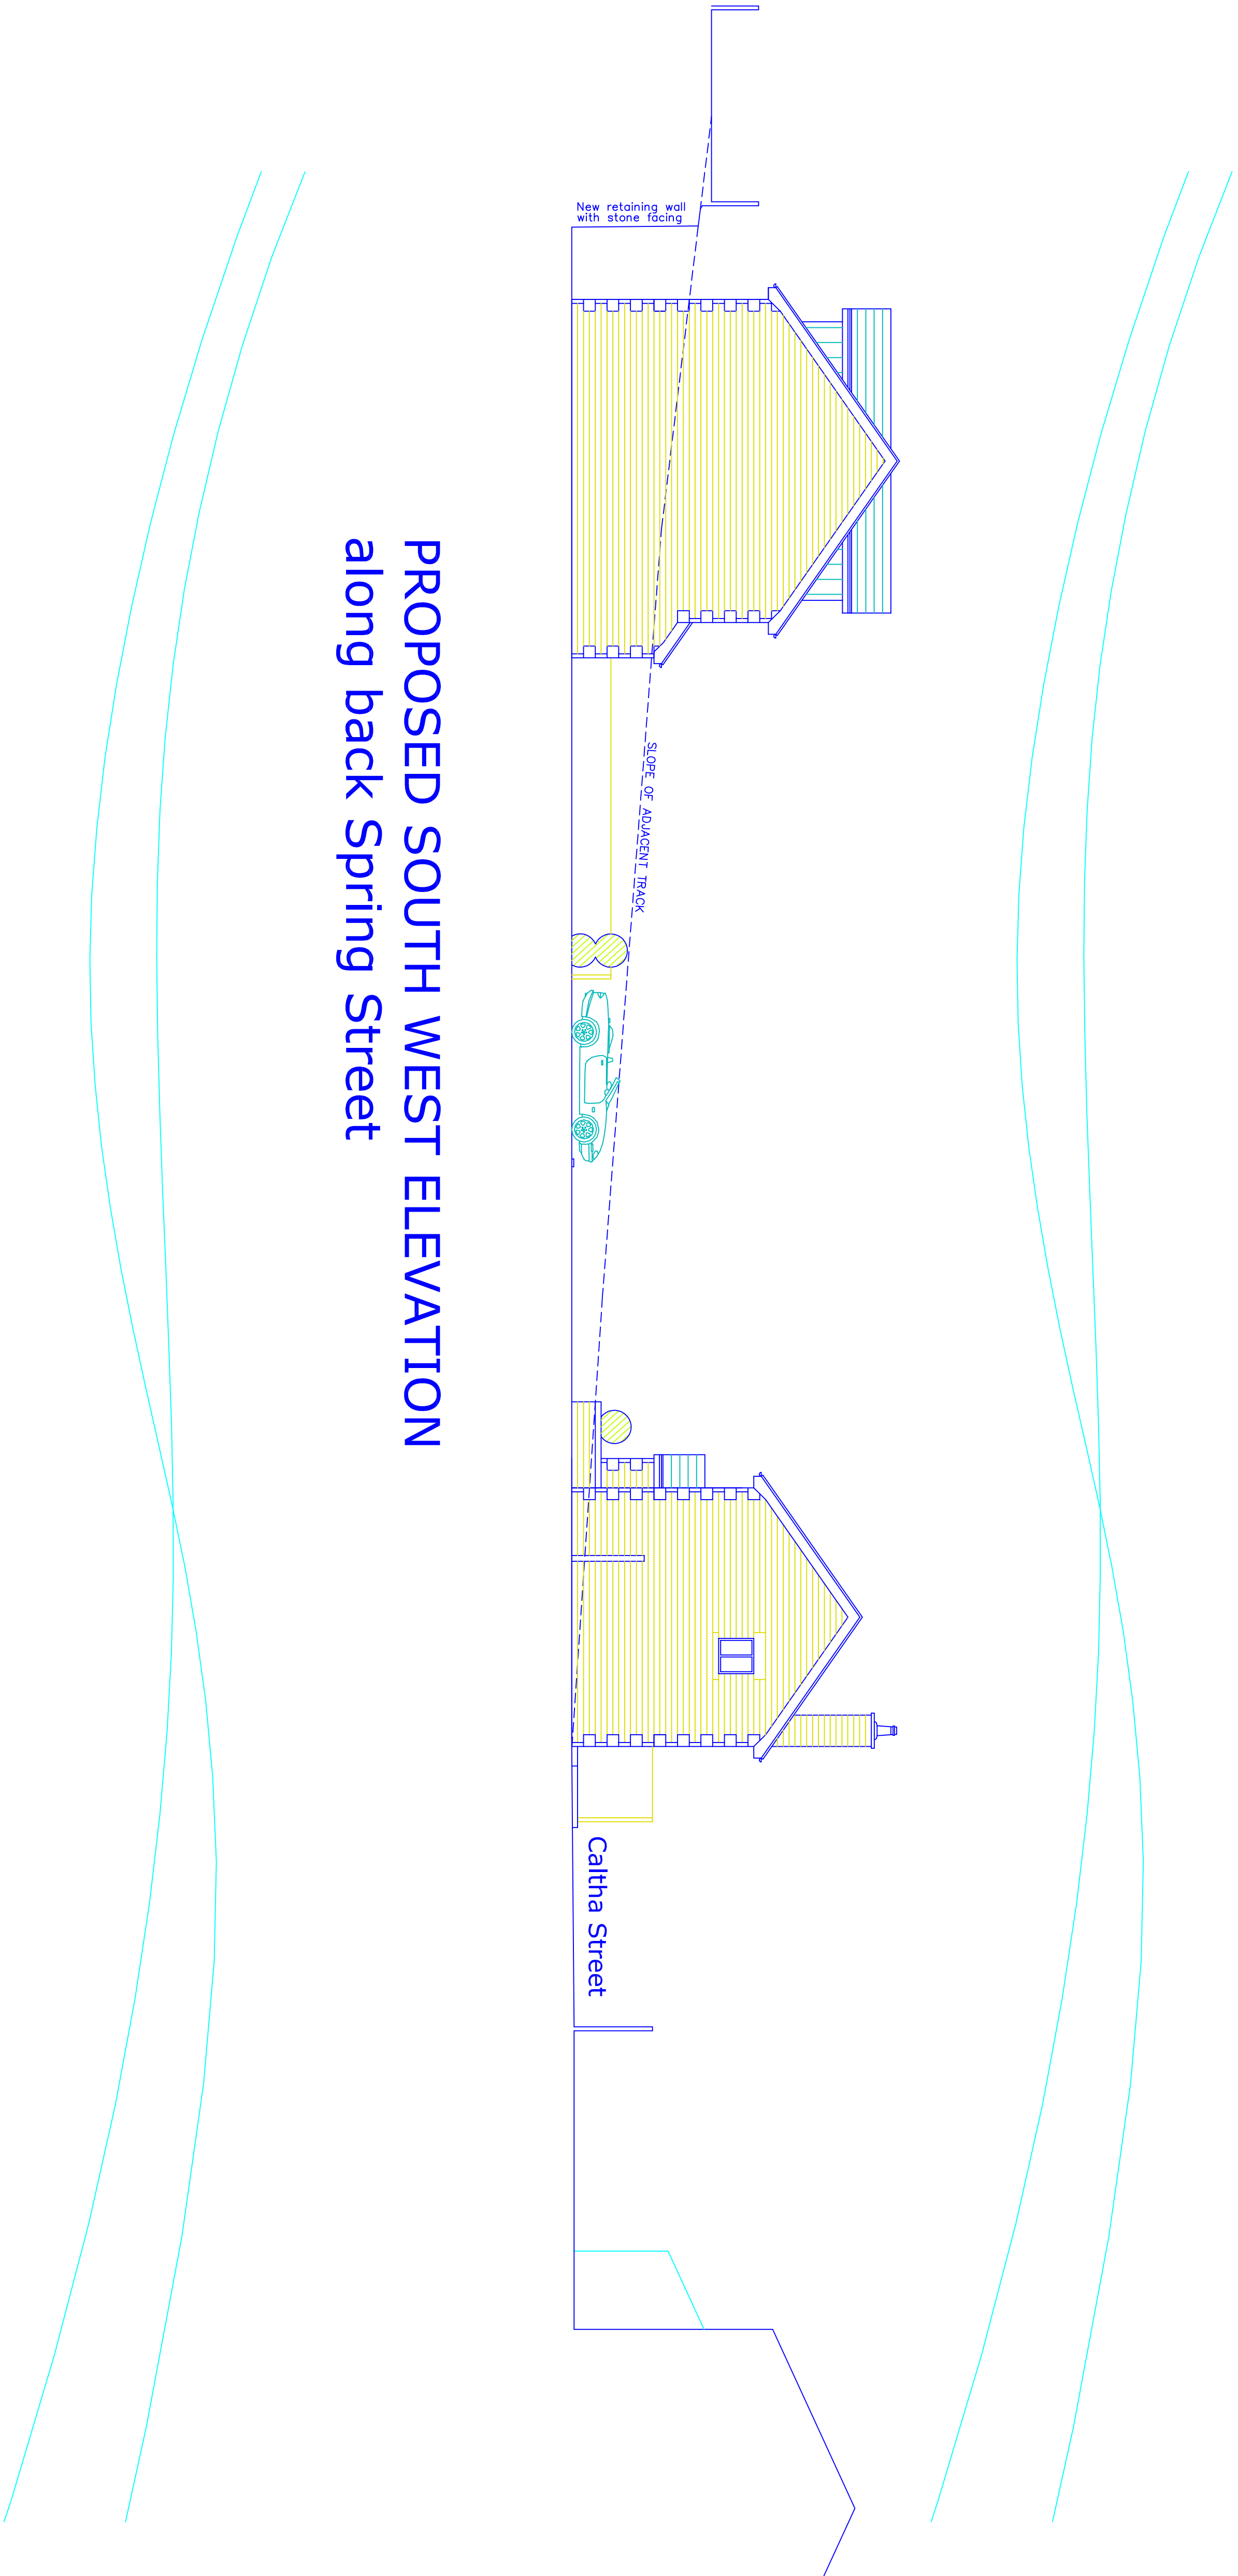

PROPOSED SOUTH WEST ELEVATION along back Spring Street

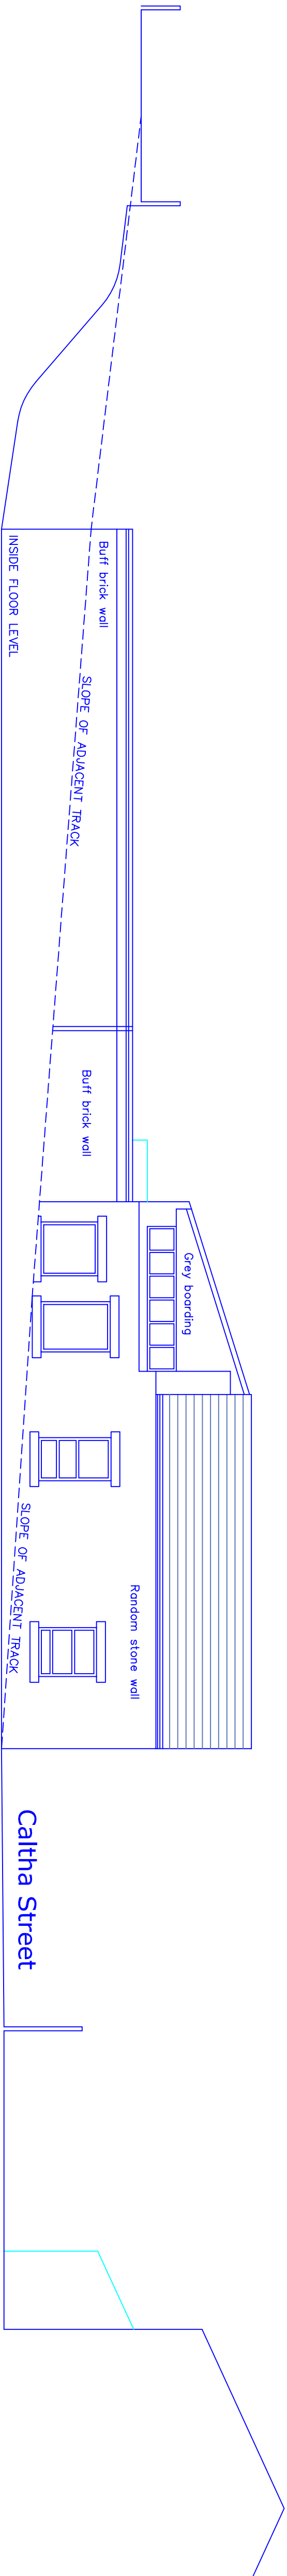

EXISTING SOUTH WEST ELEVATION along back Spring Street

A. Dormer lowered 120mm 03.09.2022

This drawing and design concept is the property of PPV design. It should not be reproduced without written permission

0 1 2 3 4 5 6 7 M

Spring Street Sawmills	scale 1:100@A1
Spring Street	September 2011
Ramsbottom BL0 9JQ	
bb2-08A	Existing and Proposed
	Site Section
PPV design Ltd	

2 Helmshore Road, Holcombe Village
Ramsbottom, Lancashire BL8 4PA

Gary Dearden (PAC home) DtpArch RIBA
gary@ppv-design.co.uk www.ppv-design.co.uk
T. 01706 6321751 M. 07112 669482