




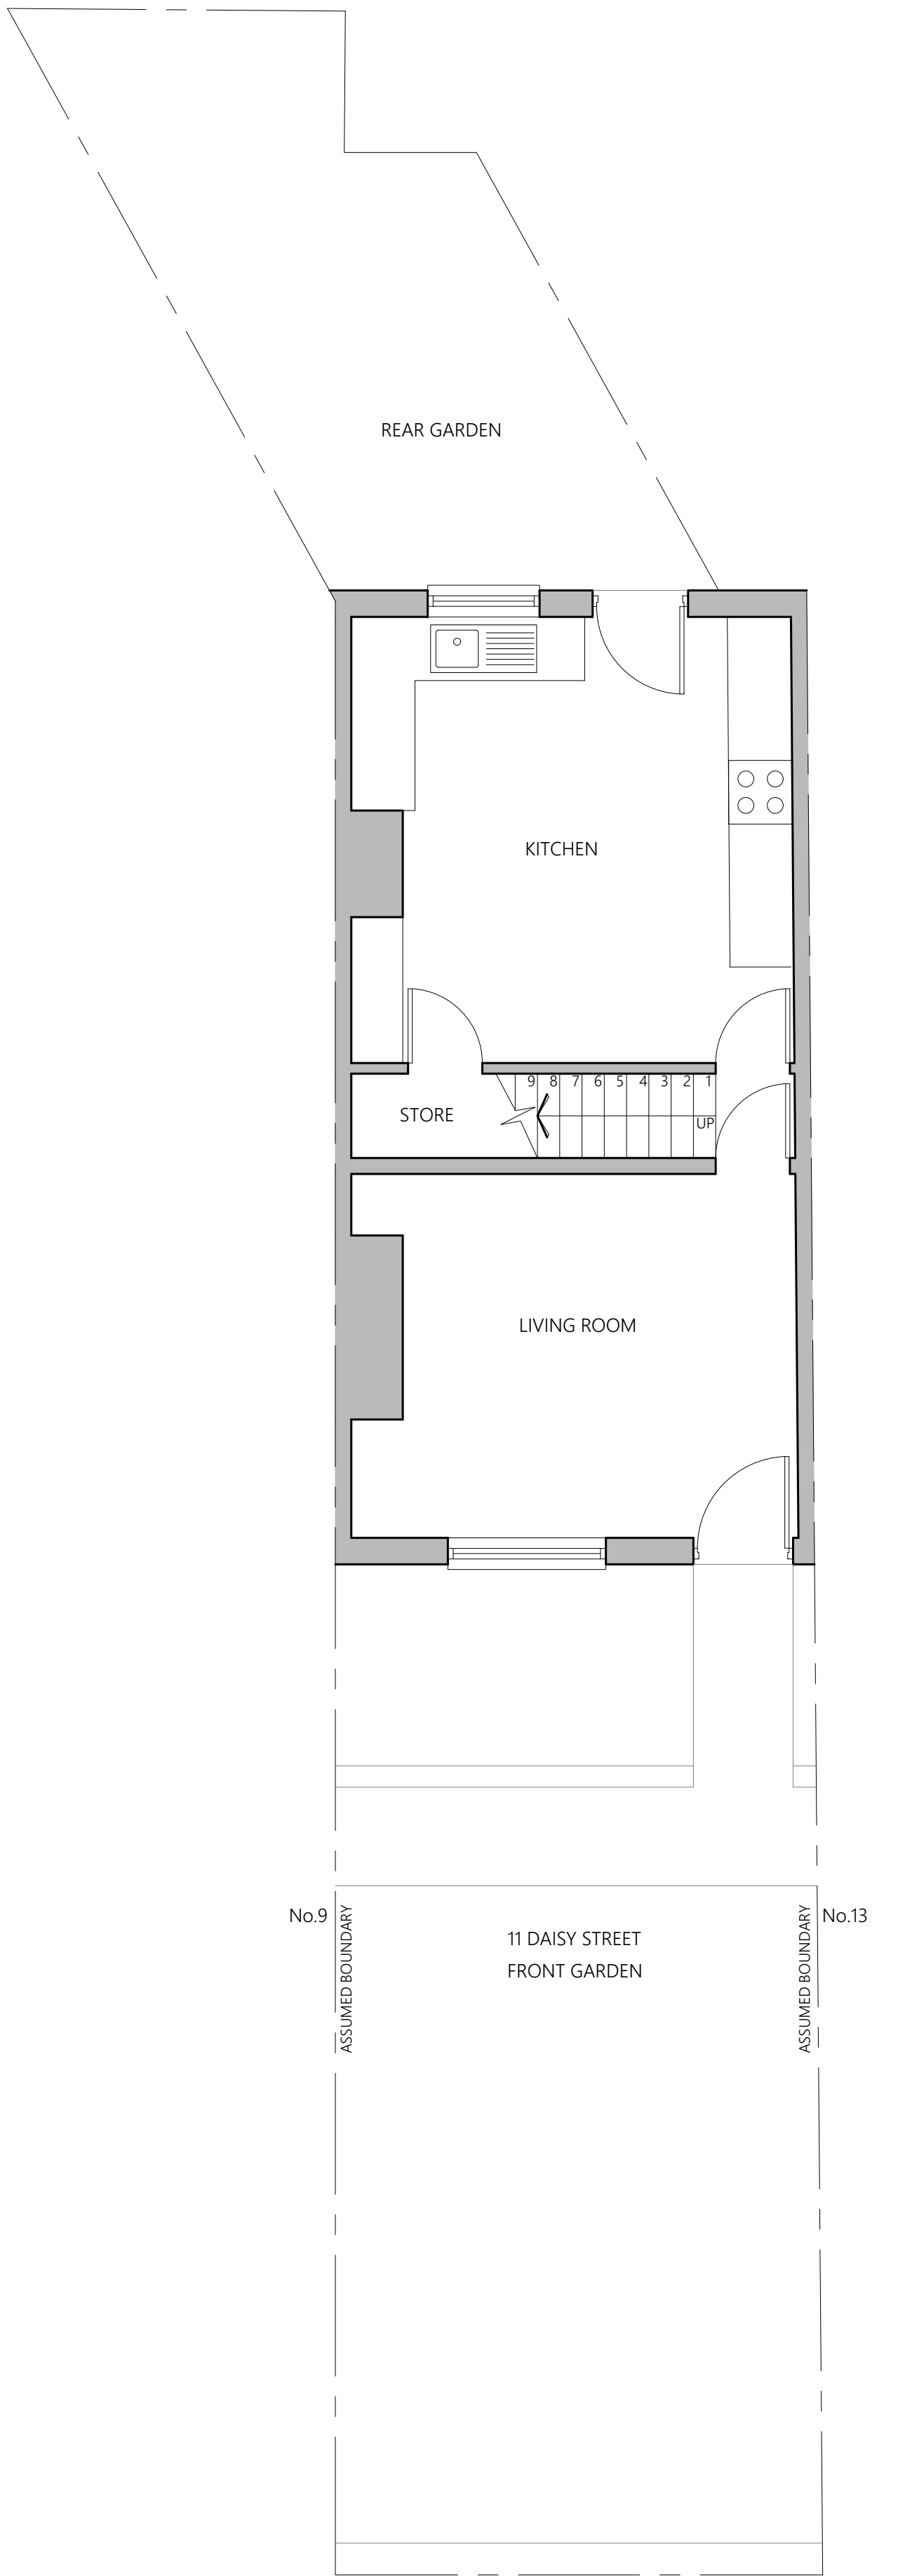


EXISTING GROUND FLOOR PLAN

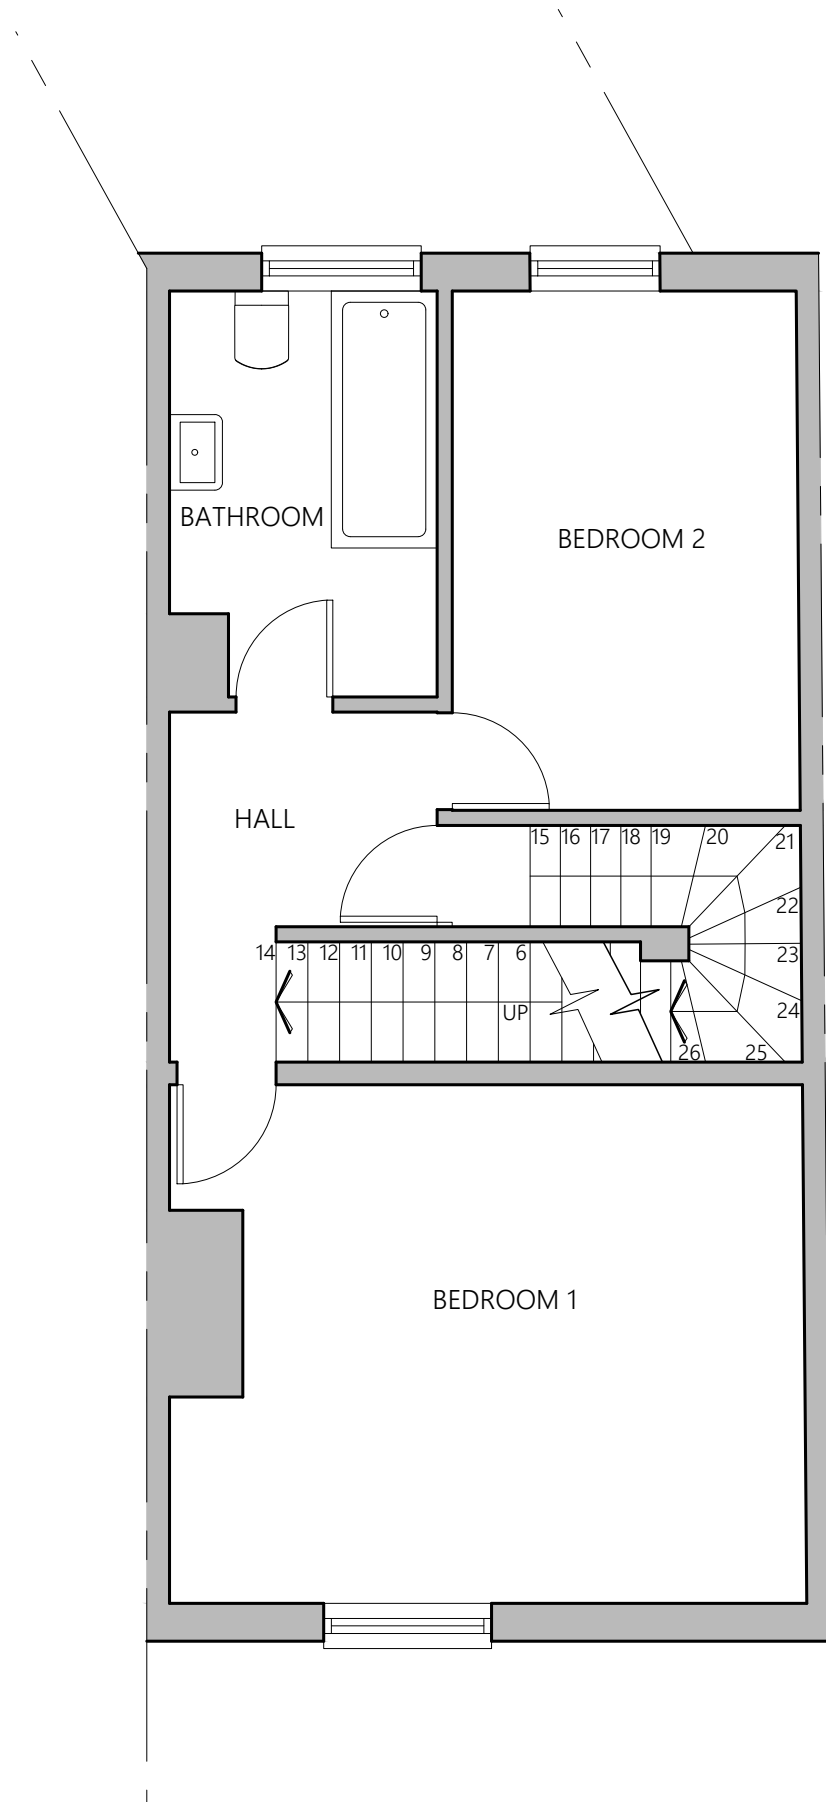

EXISTING 1st FLOOR PLAN

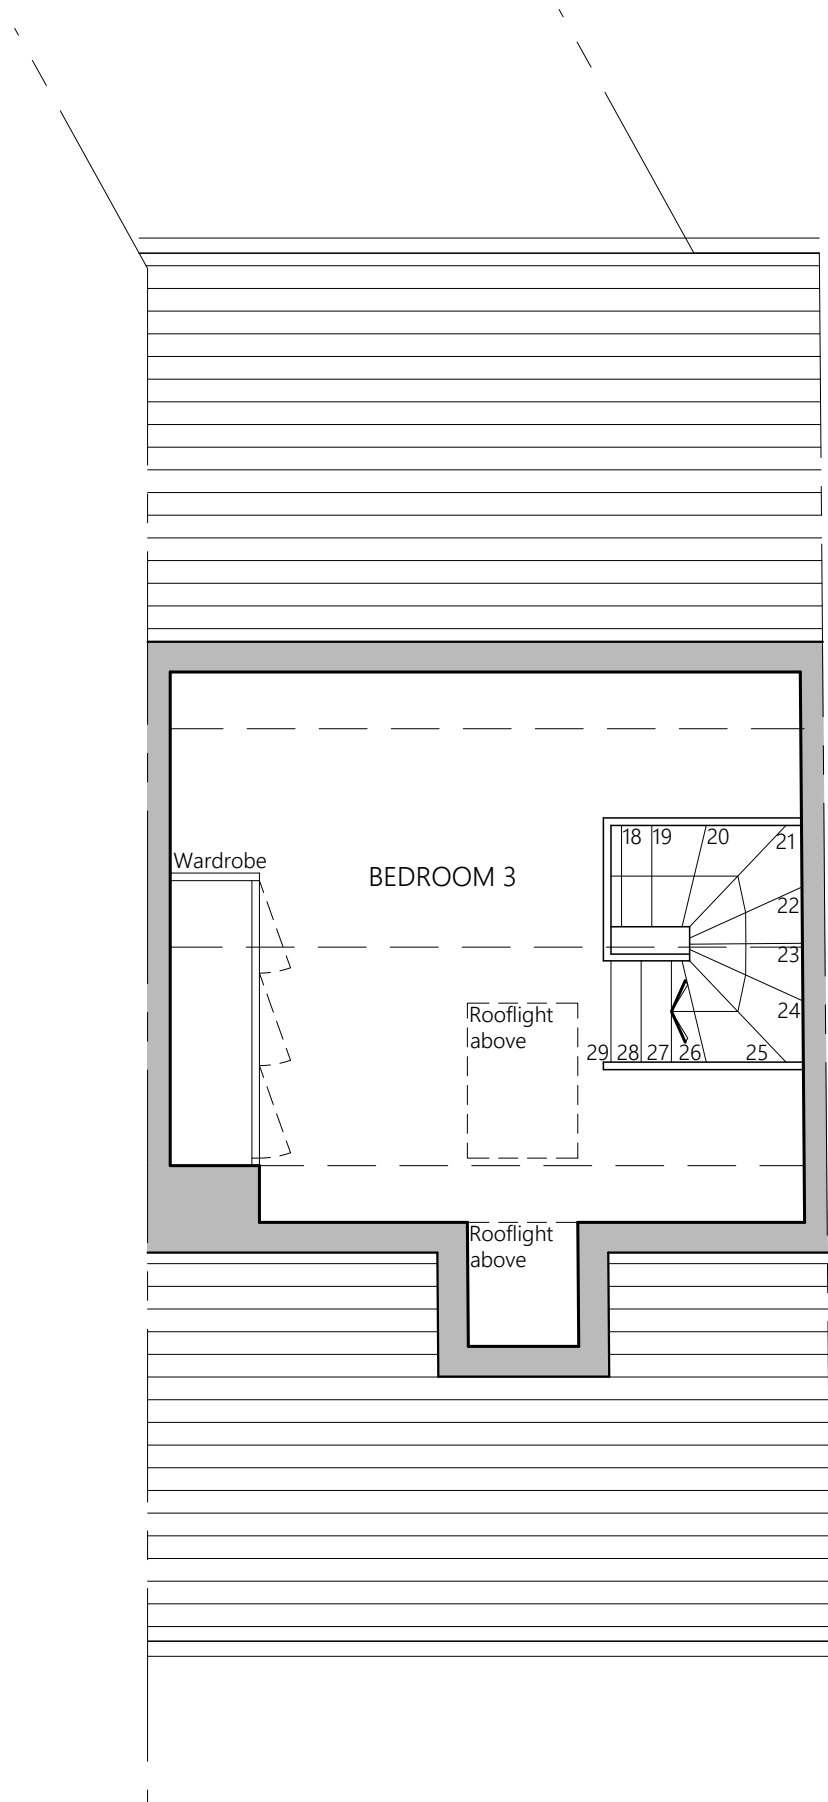

EXISTING 2nd FLOOR PLAN

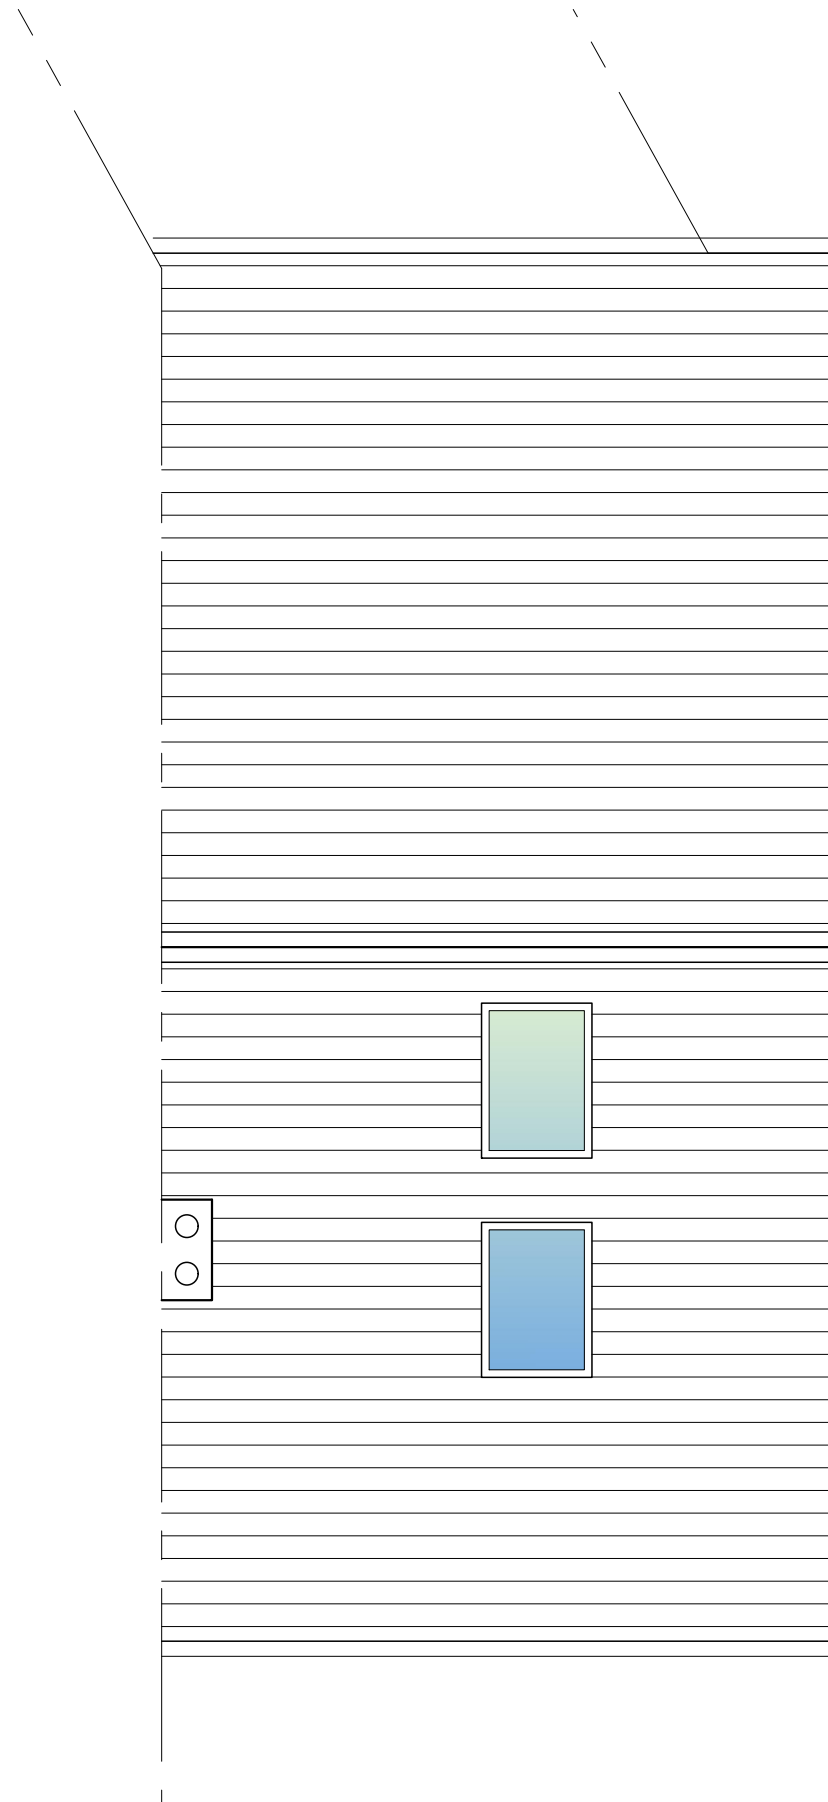


EXISTING ROOF PLAN



EXISTING FRONT ELEVATION



EXISTING REAR ELEVATION

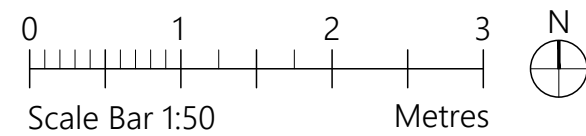

PROJECT	11 Daisy Street Bury BL8 2QG		
CLIENT	Rachel Hakin		
STATUS	Information		
DRAWING	Existing Plans & Elevations		
DWG No.	2219-002	REV	
SCALE	1:50@A1	DATE	June '22
AGB CAD SERVICES			
website: www.agbcad.co.uk email: info@agbcad.co.uk telephone: 07912 090 125 DO NOT SCALE FROM THIS DRAWING			