

© This Drawing & Design is the copyright of Jenkins Design Services Ltd and should not be reproduced without written consent.

Contractors are to check all levels & dimensions on site prior to site works commencing & report discrepancies to the Designers.

DO NOT SCALE FROM THIS DRAWING

PLANNING

External Walls:
Insulated masonry cavity walls comprising Ibstock Milburn Ashen Brown Blend A2775A or equal approved facing bricks complete with feature matching brick sills, lintels and header brick detailing as shown on elevations.

Roof:
Marley Edgemere concrete interlocking roof tiles or equal approved, Colour: Smooth Grey complete with matched ridge tiles (part ventilated) and mortar and clipped verges.
Fascias & vented soffits to be UPVC colour to be agreed.


Entrance Doors:
Composite wing doors, colours to be agreed.

Patio Doors:
Veka Infinity or similar UPVC double glazed swing doors, colours to be agreed.

Windows:
Veka Infinity or similar UPVC double glazed windows, colours to be agreed.
Obscure glass to bathrooms and windows.



Rainwater Goods:
Black UPVC rainwater goods including half round gutters and circular downpipes.

Front and Rear elevation brick detailing as House Type B.

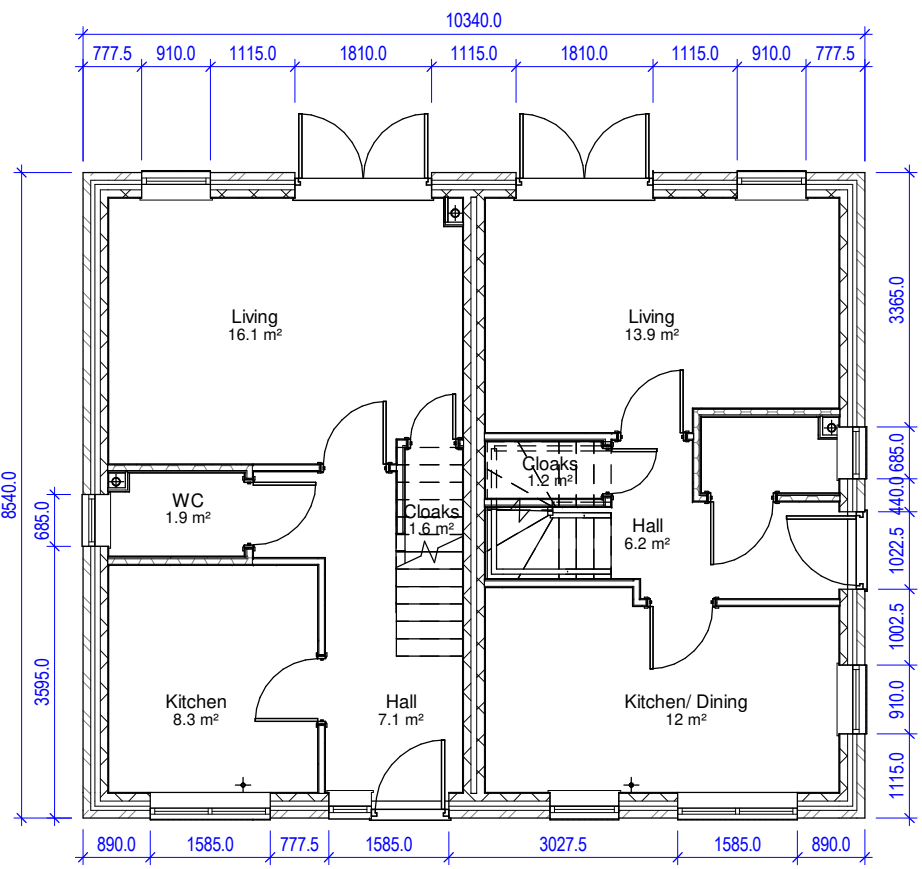

Planning Proposed Ground Floor Plan

Scale 1 : 100

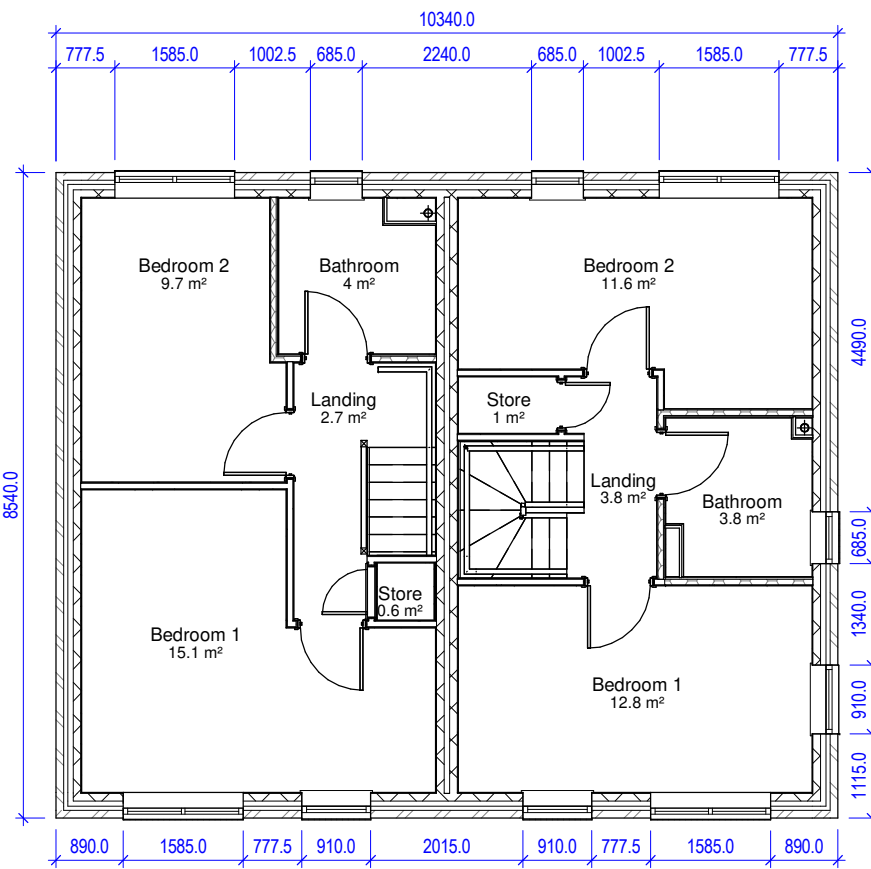 


Planning Proposed First Floor Plan

Scale 1 : 100



Planning Proposed Roof Plan

Scale 1 : 100

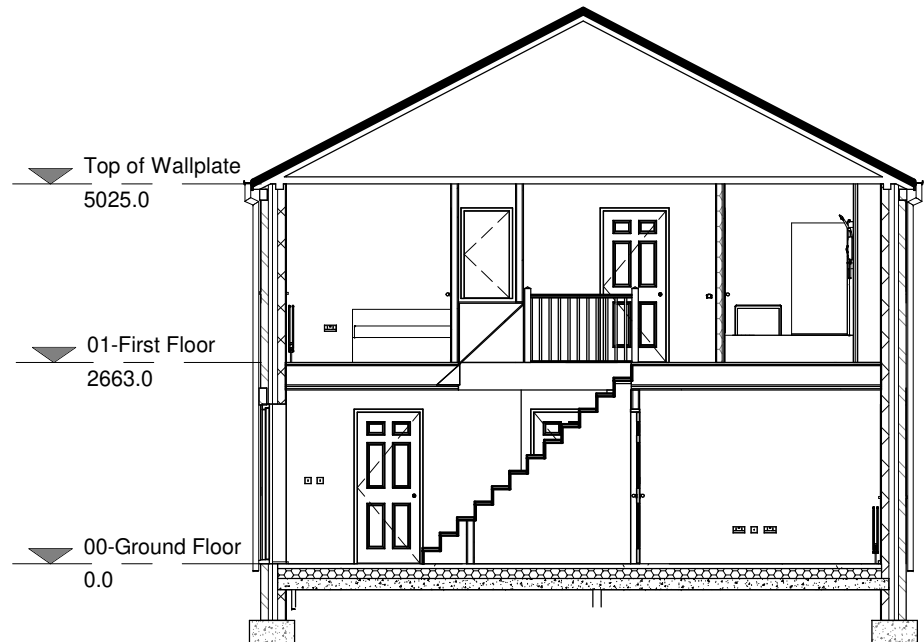


Proposed Typical Section

Scale 1 : 100



Proposed Front Elevation 1

Scale 1 : 100

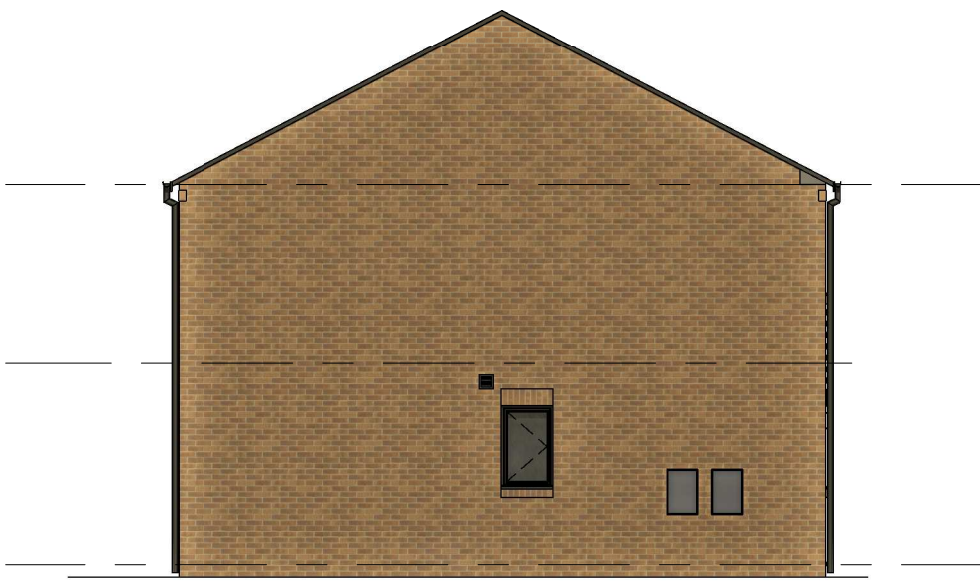

Proposed Side Elevation 2

Scale 1 : 100



Proposed Rear Elevation 3

Scale 1 : 100




Proposed Side Elevation 4

Scale 1 : 100



Side Elevation 4 Brick Detailing

Scale 1 : 25

 

C	Reduced size of front kitchen window to avoid clash with kitchen worktop.	AL	TR	10.03.23
B	Roof tile specification updated.	CM	TR	06.02.23
A	Layout amended	CM	TR	29.11.22
Rev	Description	By	Chk	Date

Project:	Station Works Bury Road, Radcliffe, M26 2UA		
Title:	House Type E Proposed Plans, Section and Elevations		
Client:	Paul Cook Developments / Jigsaw Homes		
Drawn By:	CM	Checked By:	NM on 23.09.23
Original Size:	A1	Project Number:	22049
Drawing Number:	B5-XX-DR-A-0601		REV C

