




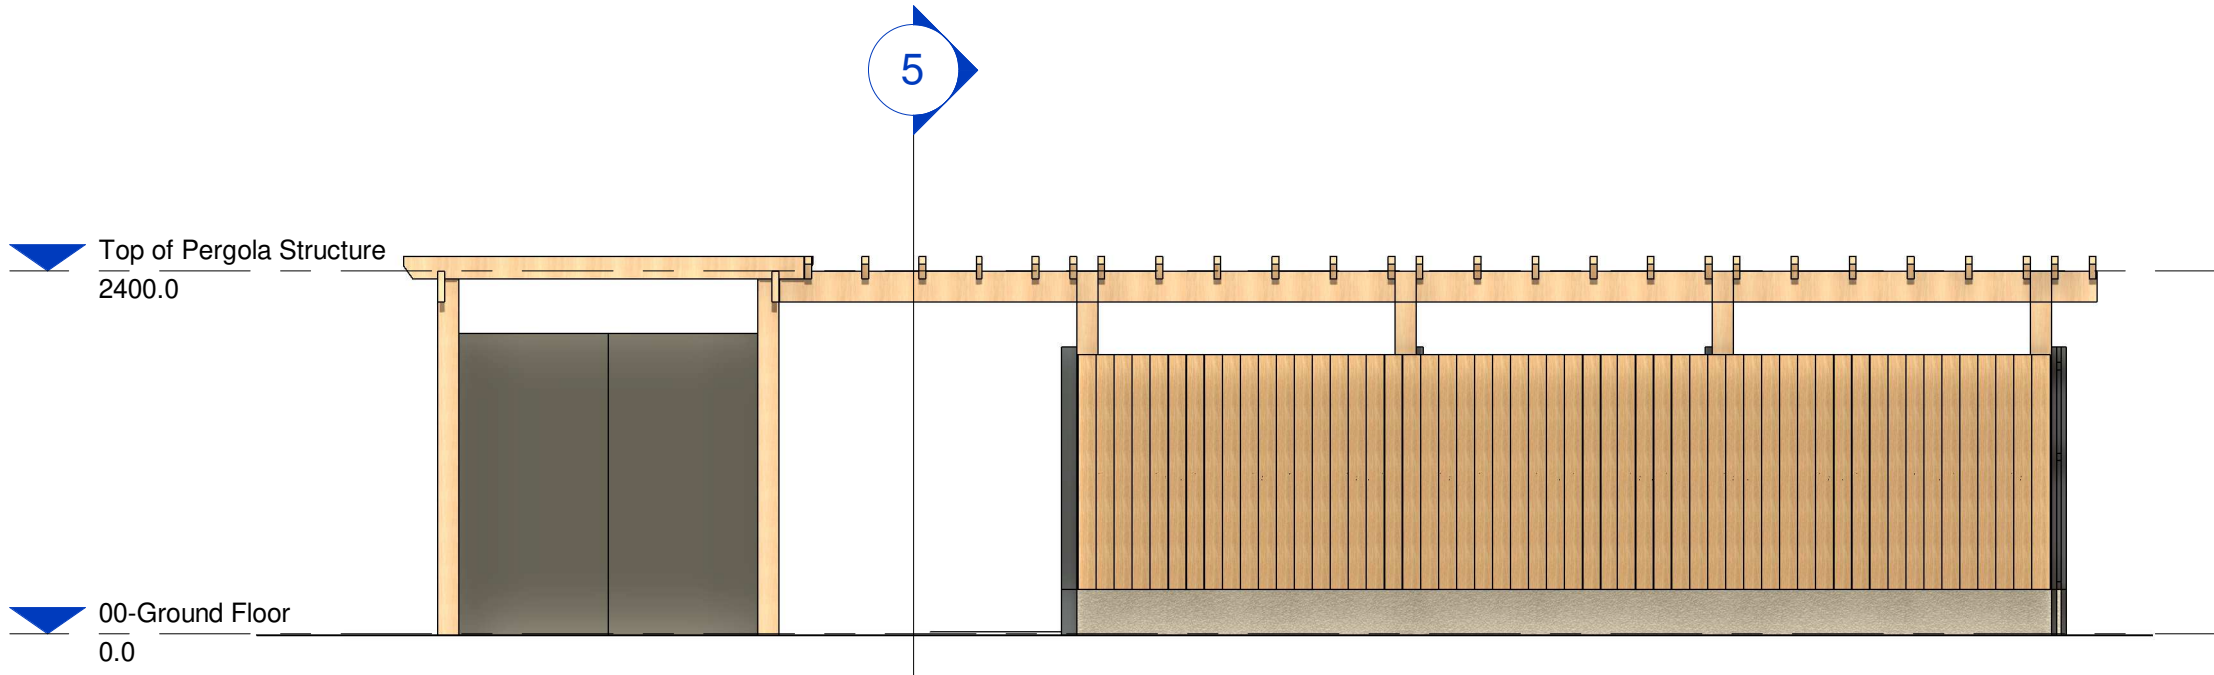


**Proposed Front Elevation 1**  
Scale 1 : 50

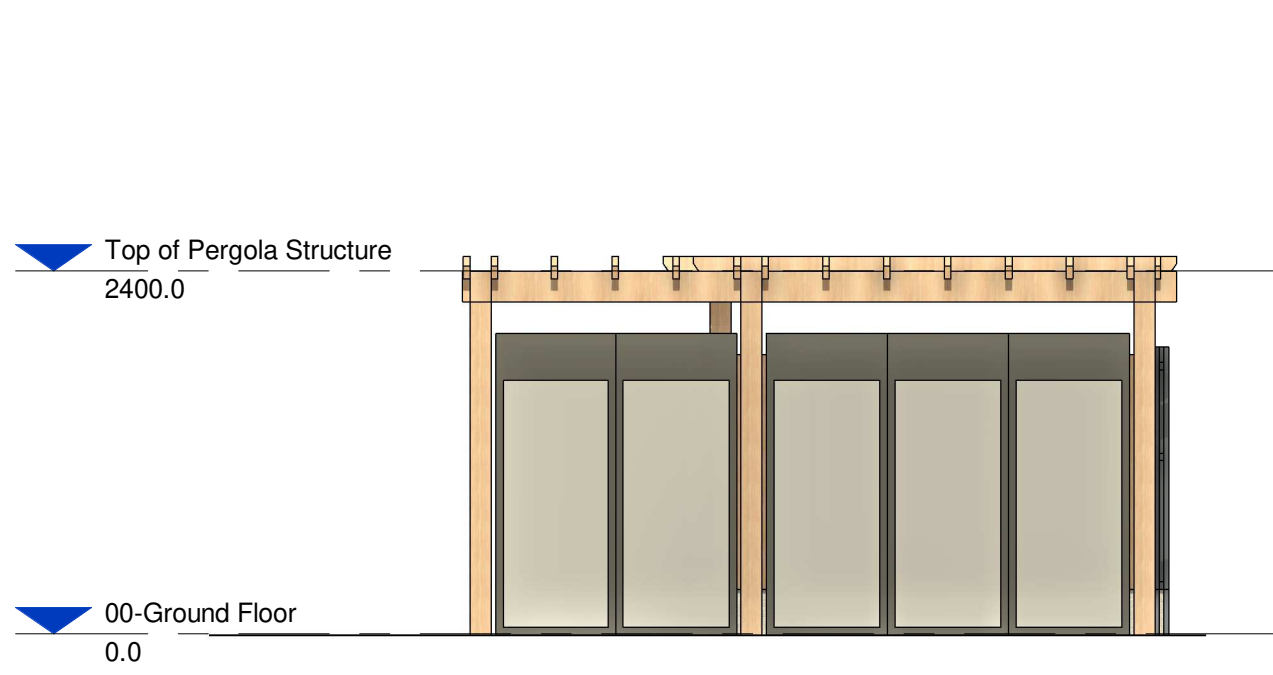


**Proposed Side Elevation 2**  
Scale 1 : 50

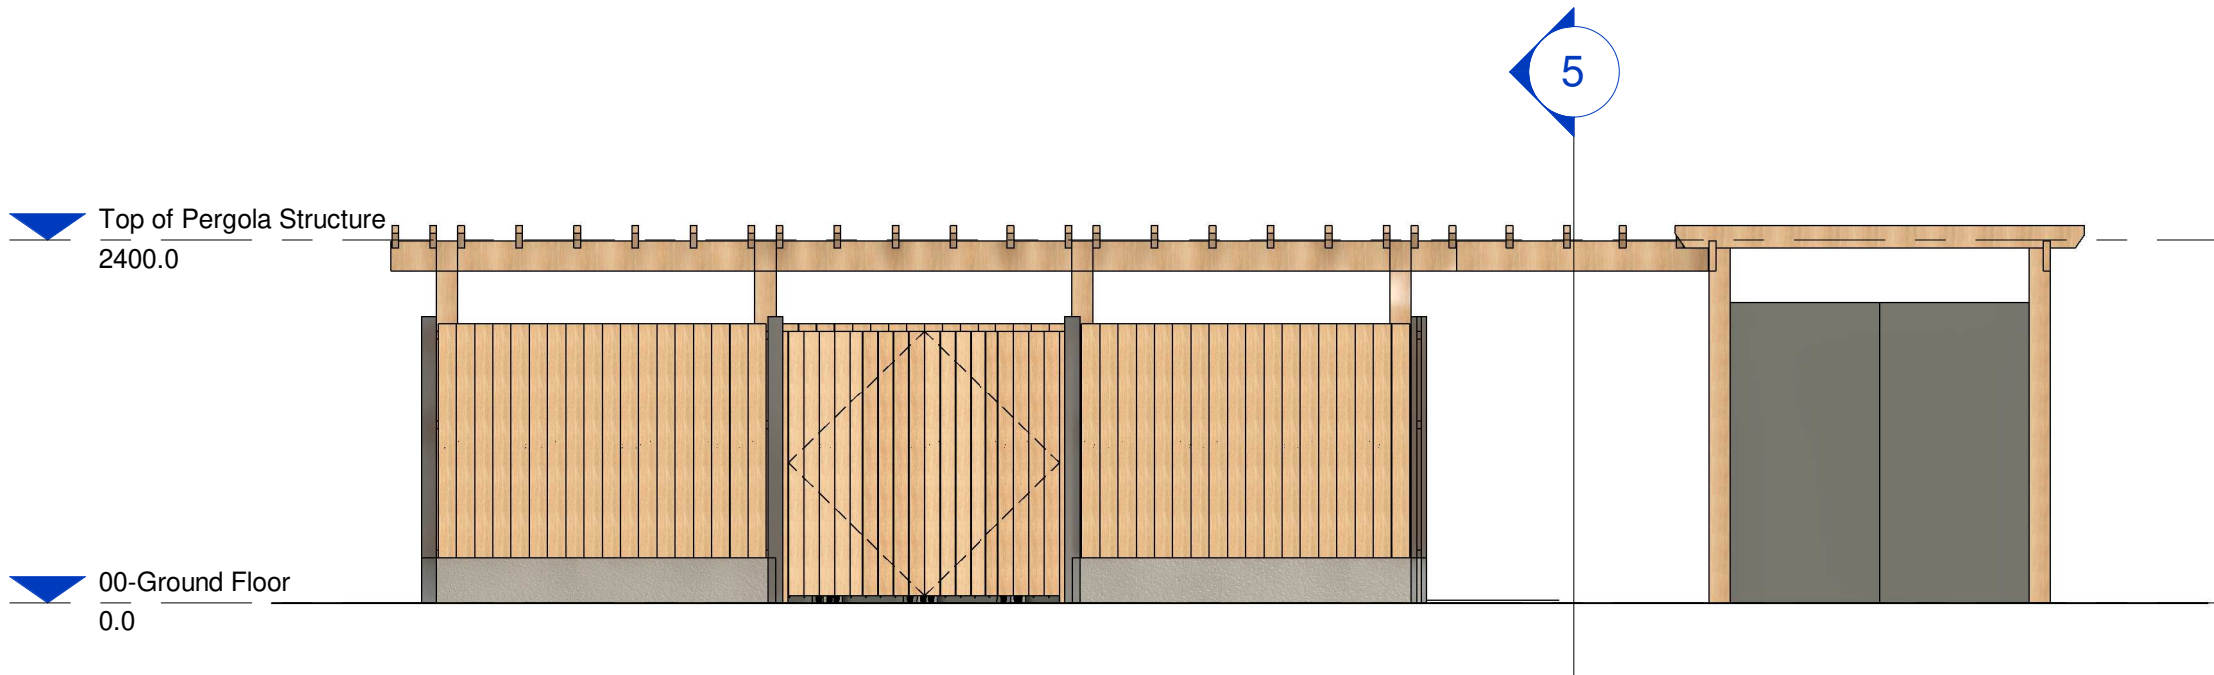


**Proposed Rear Elevation 3**  
Scale 1 : 50

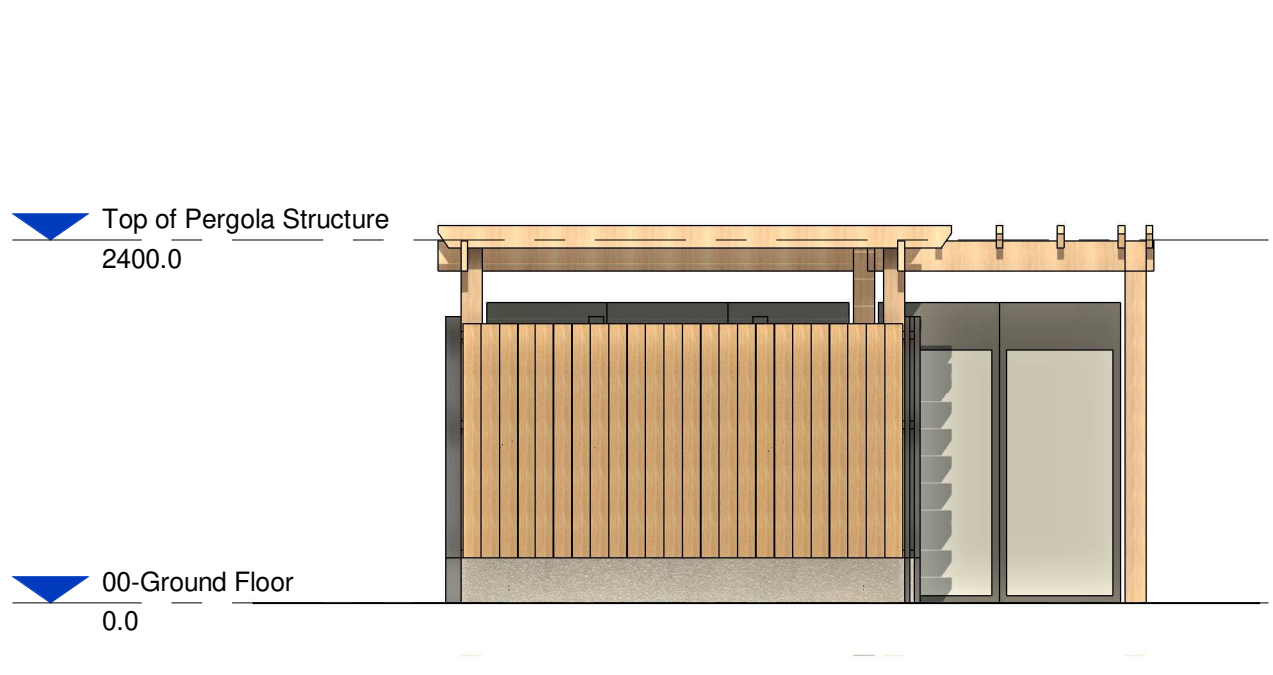


**Proposed Side Elevation 4**  
Scale 1 : 50

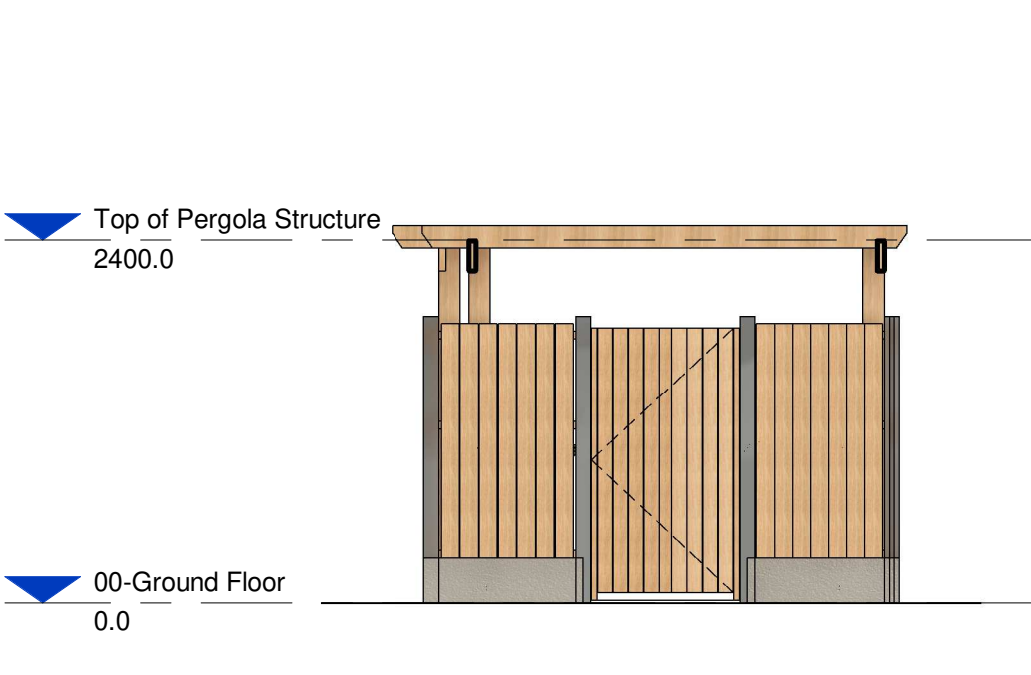

**5 Proposed Section**  
Scale 1 : 50

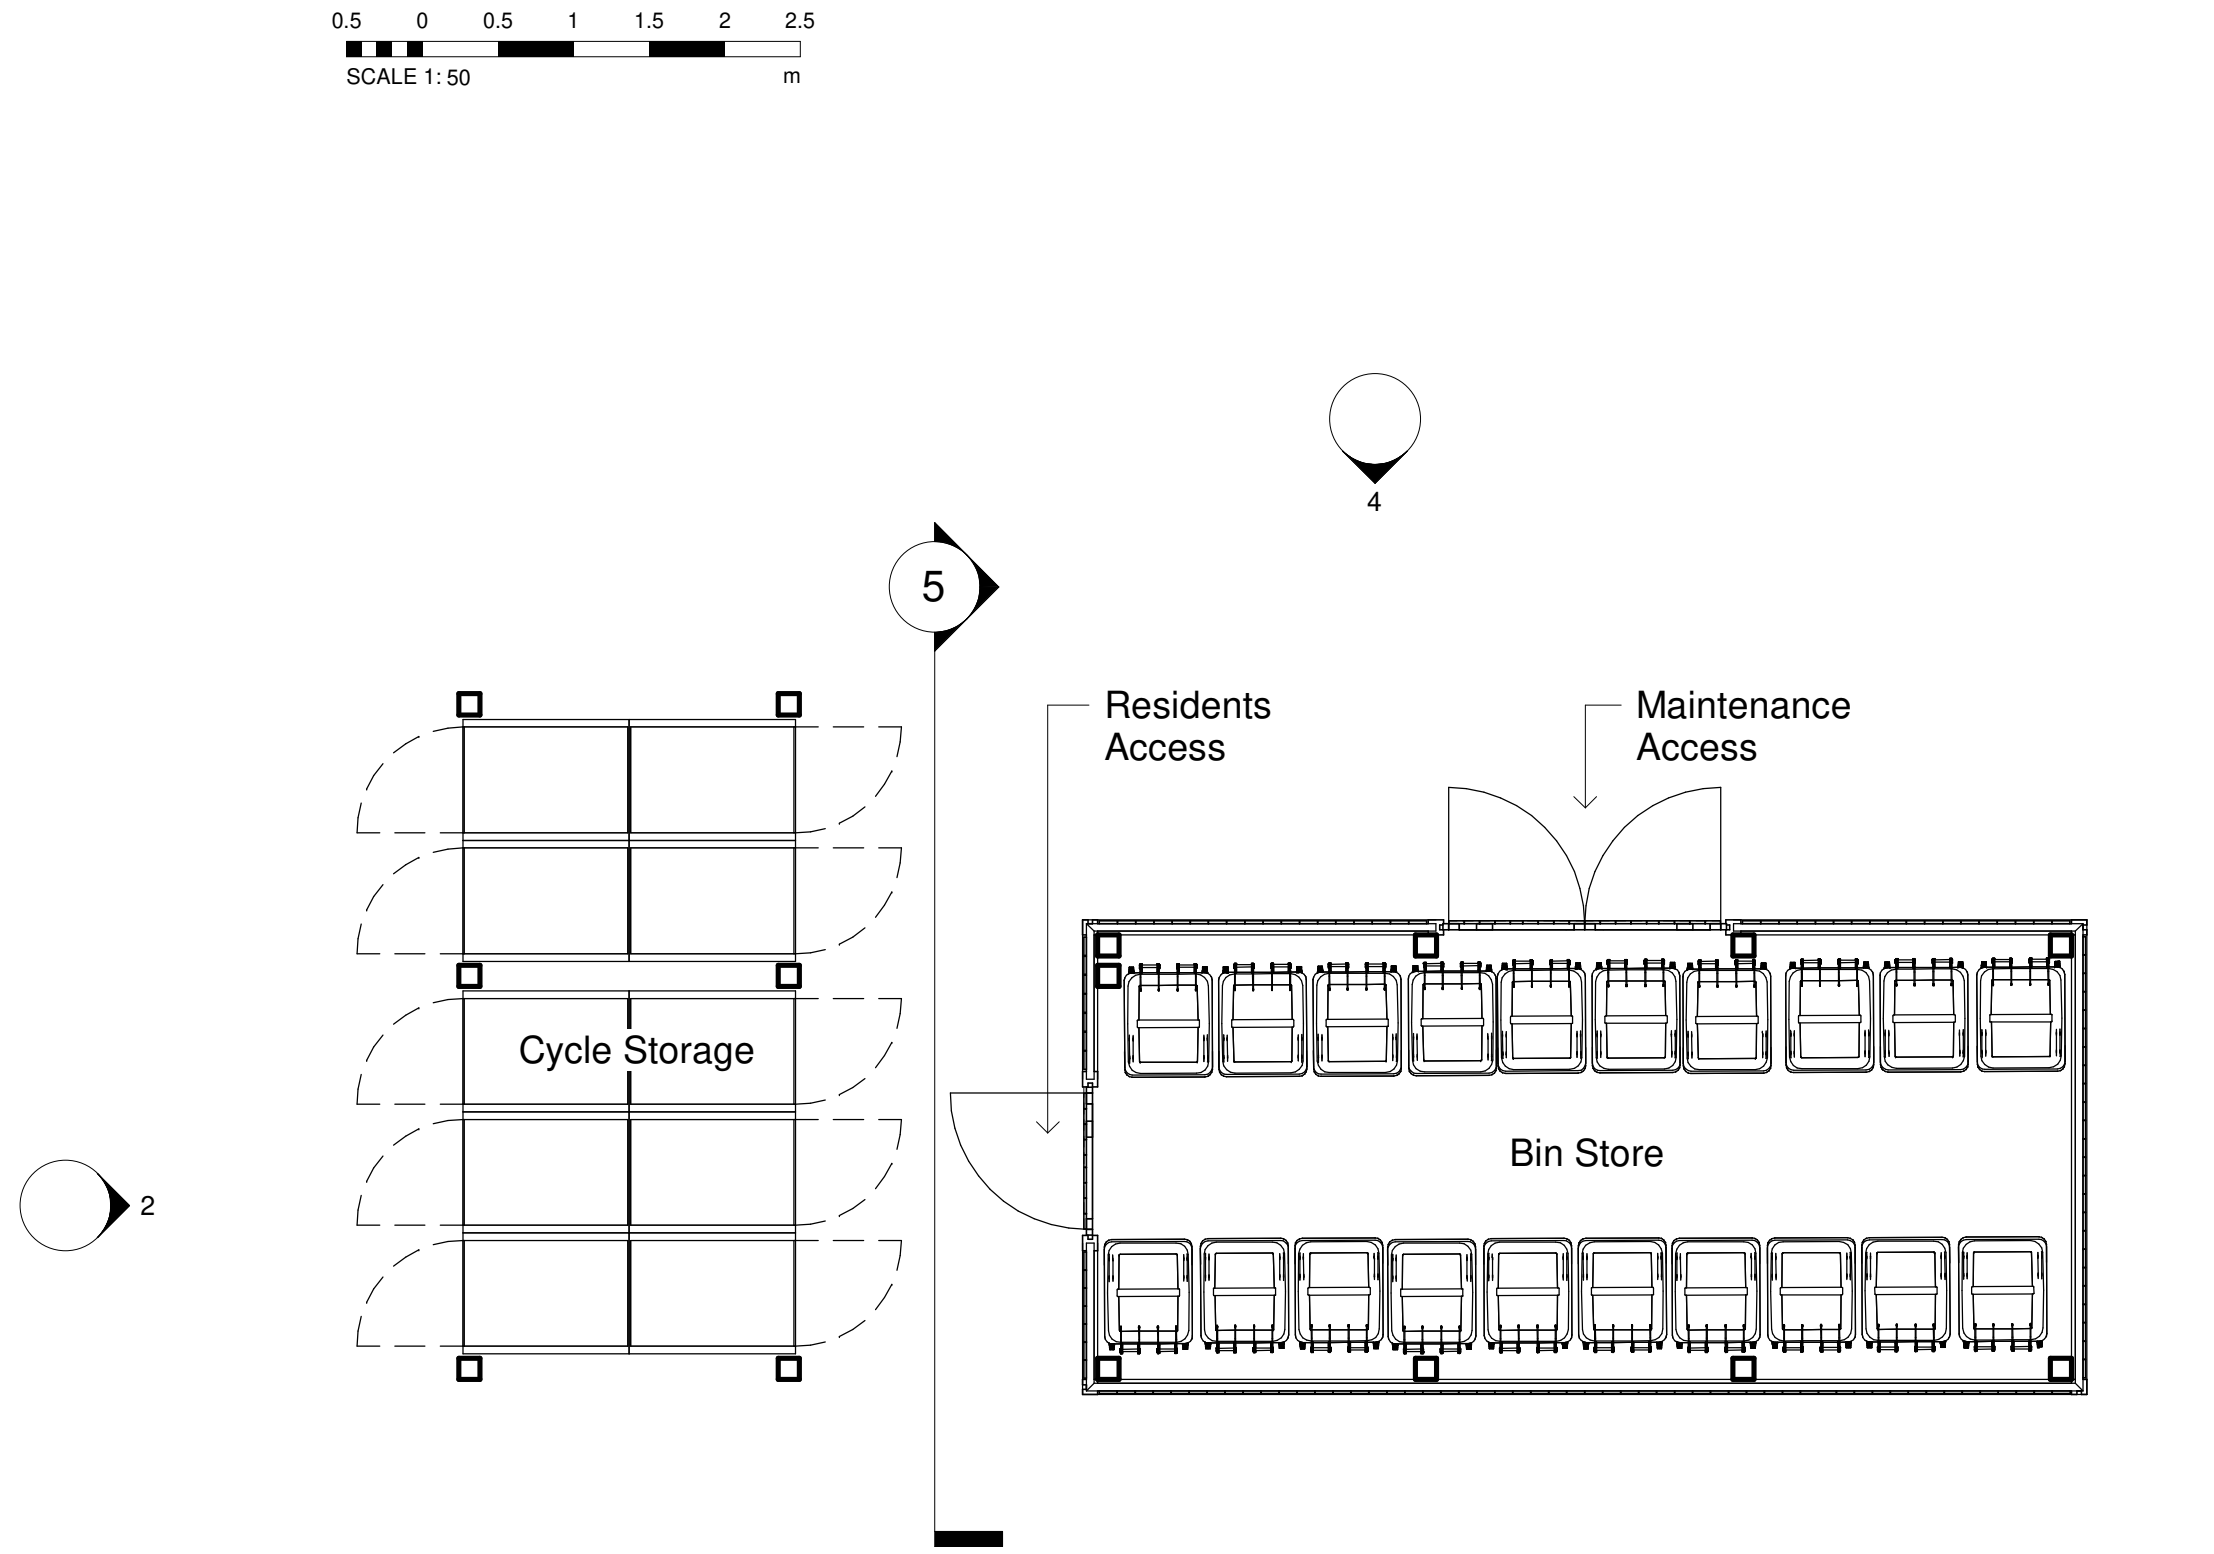

**Proposed Ground Floor Plan**  
Scale 1 : 50

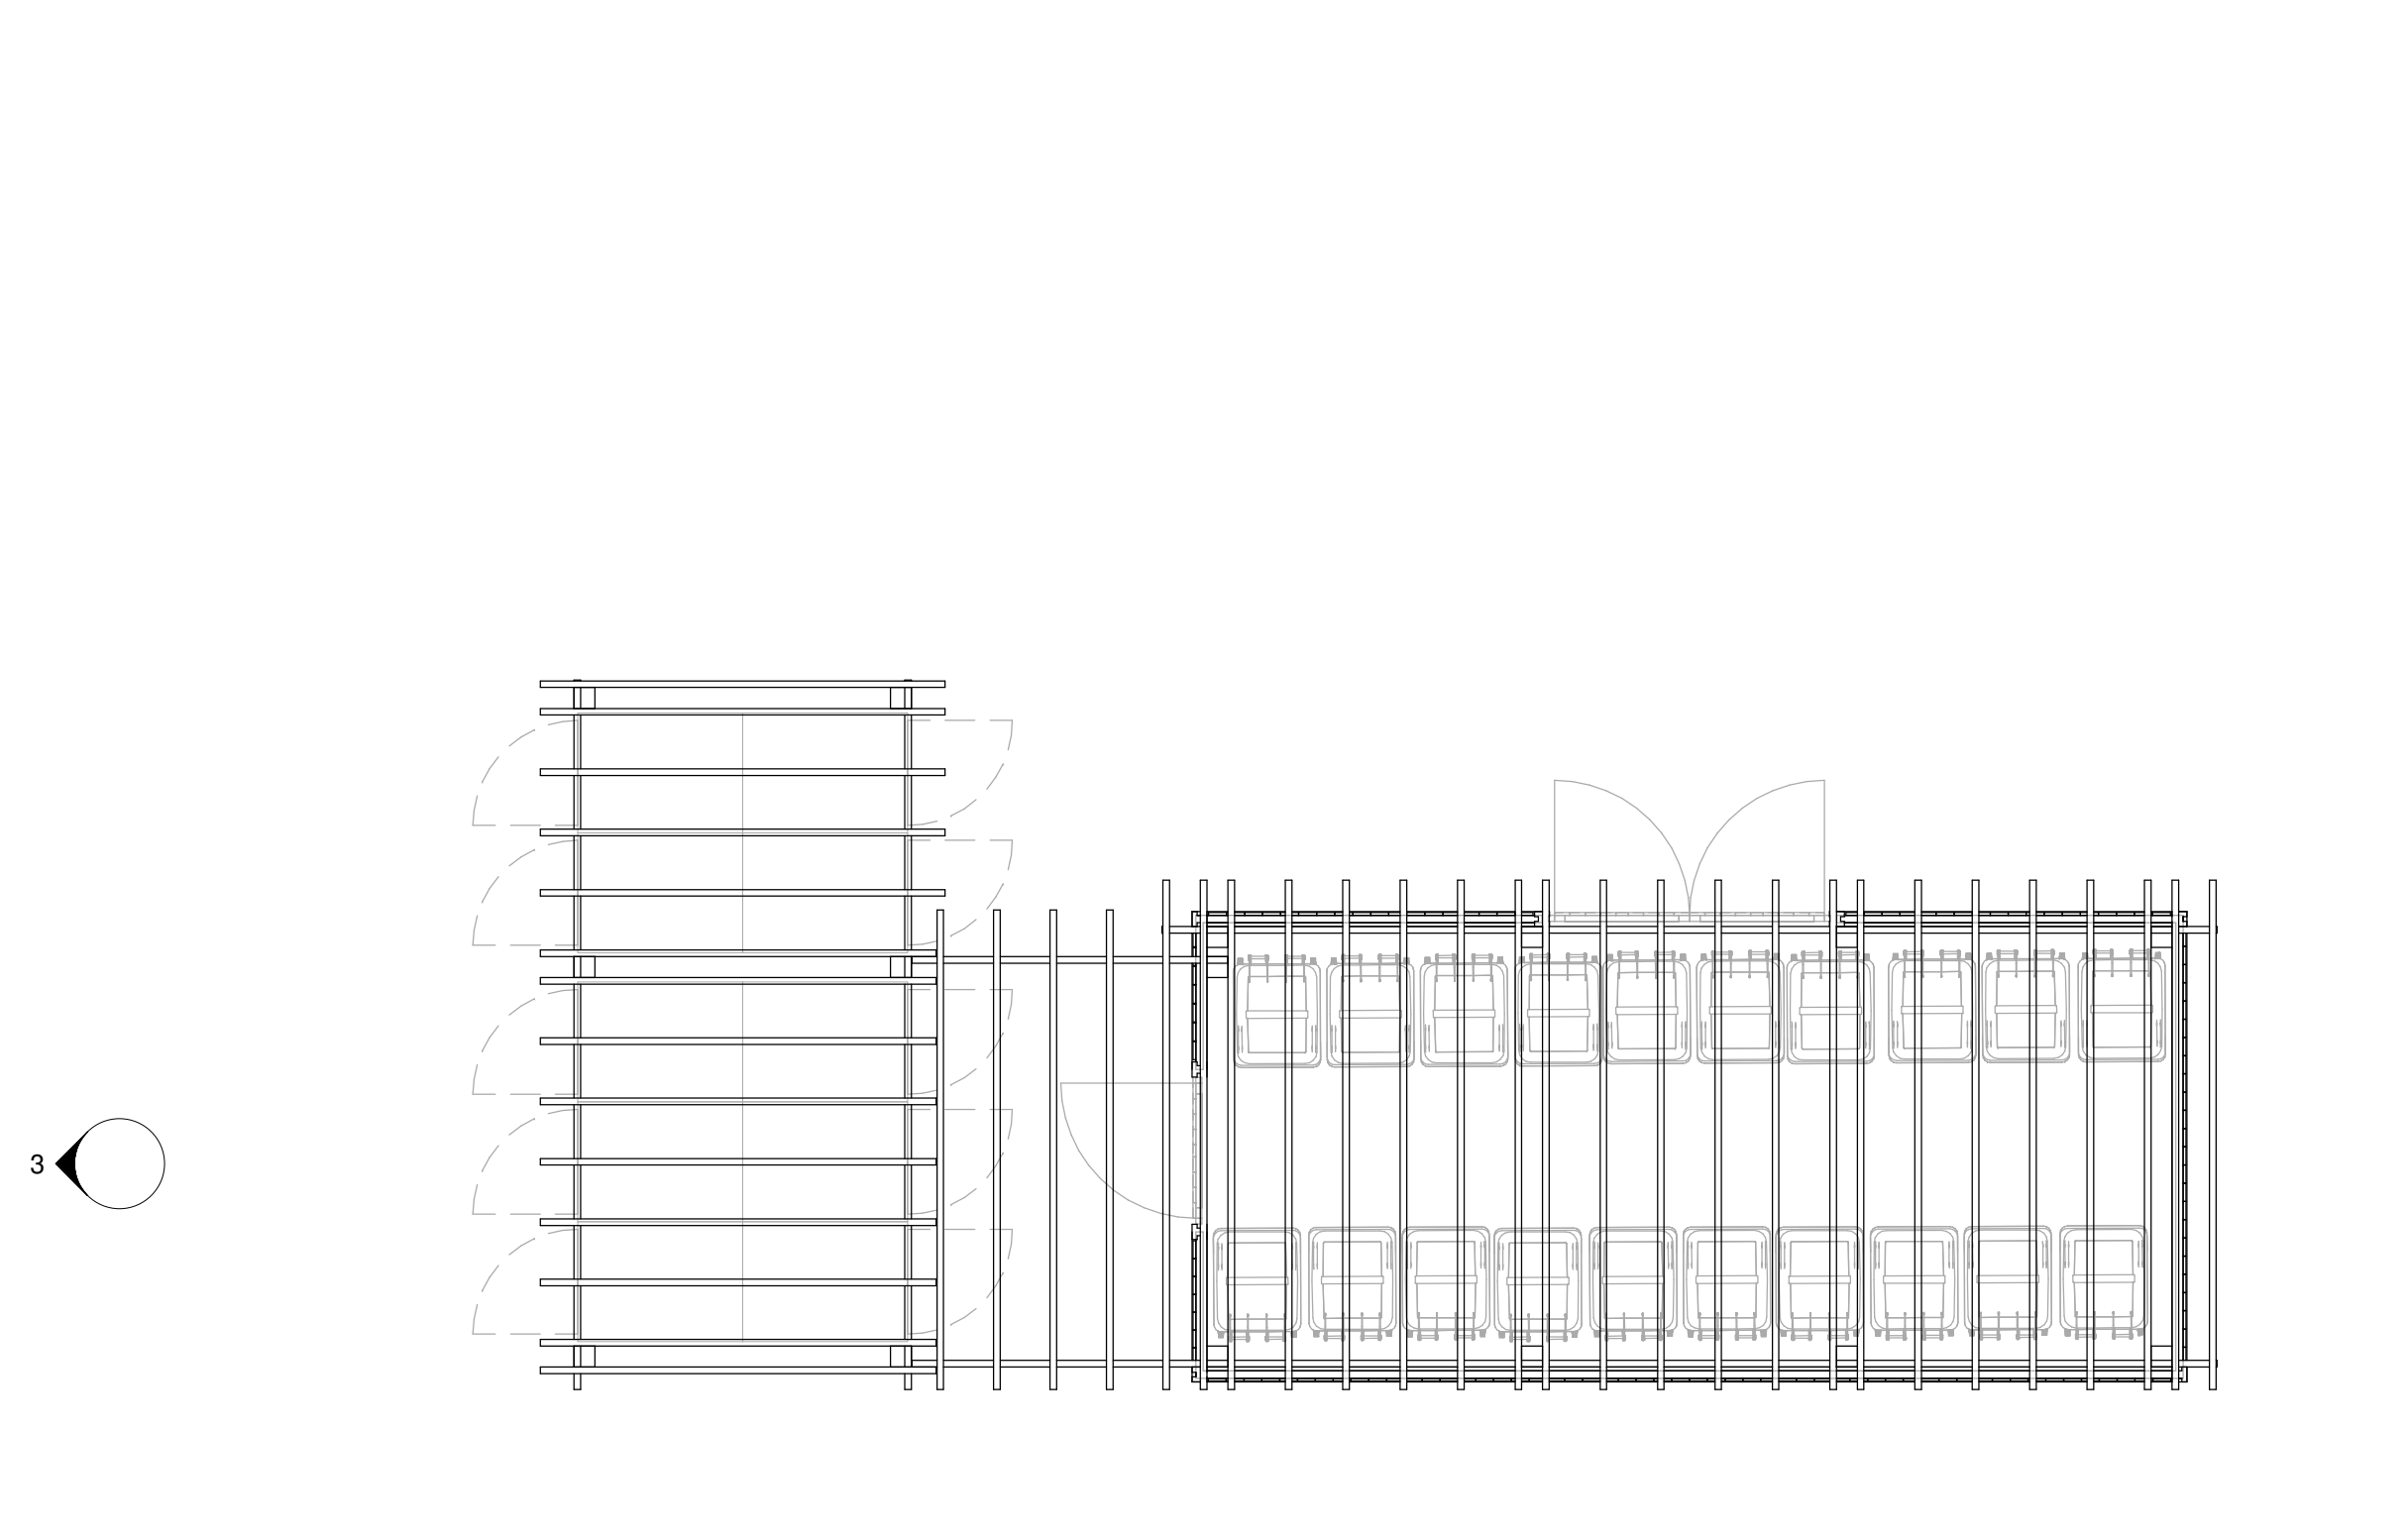

**Proposed Roof Plan**  
Scale 1 : 50

© This Drawing & Design is the copyright of Jenkins Design Services Ltd and should not be reproduced without written consent.

Contractors are to check all levels & dimensions on site prior to site works commencing & report discrepancies to the Designers.

DO NOT SCALE FROM THIS DRAWING

## PLANNING

Note: -

**Roof**  
Timber structure and roof.  
Roof to be trellis style to provide visual masking from surrounding houses onlooking the bin store.

**Cycle Storage**  
10 Secure vertical cycle storage lockers  
(1 per apartment)

**Bin Store**  
Provision for 20 bins to service apartments in Block C.

Timber fence surrounding bin store to match fences surrounding gardens.

Single leaf timber door access for residents.

Double leaf timber door access for maintenance.

See 'SI-00-DR-A-1001 - Proposed Site Layout' for structure in context.

| A               | Section added.                        | CM              | TR    | 29.11.22    |
|-----------------|---------------------------------------|-----------------|-------|-------------|
| Rev             | Description                           | By              | Chk   | Date        |
| Project:        | Station Works, Bury Road, Radcliffe   |                 |       |             |
| Title:          | Bin and Cycle Storage Area            |                 |       |             |
| Client:         | Paul Cook Developments / Jigsaw Homes |                 |       |             |
| Drawn By:       | CM                                    | Checked By:     | TR    | on 29.11.22 |
| Original Size:  | A1                                    | Project Number: | 22049 |             |
| Drawing Number: | SI-XX-DR-A-0601                       |                 |       | REV A       |

