


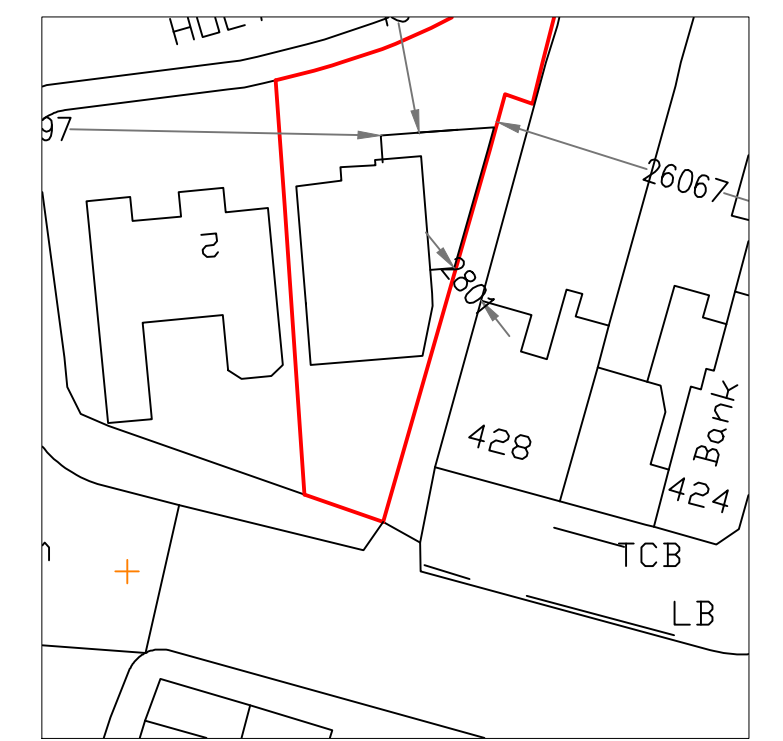


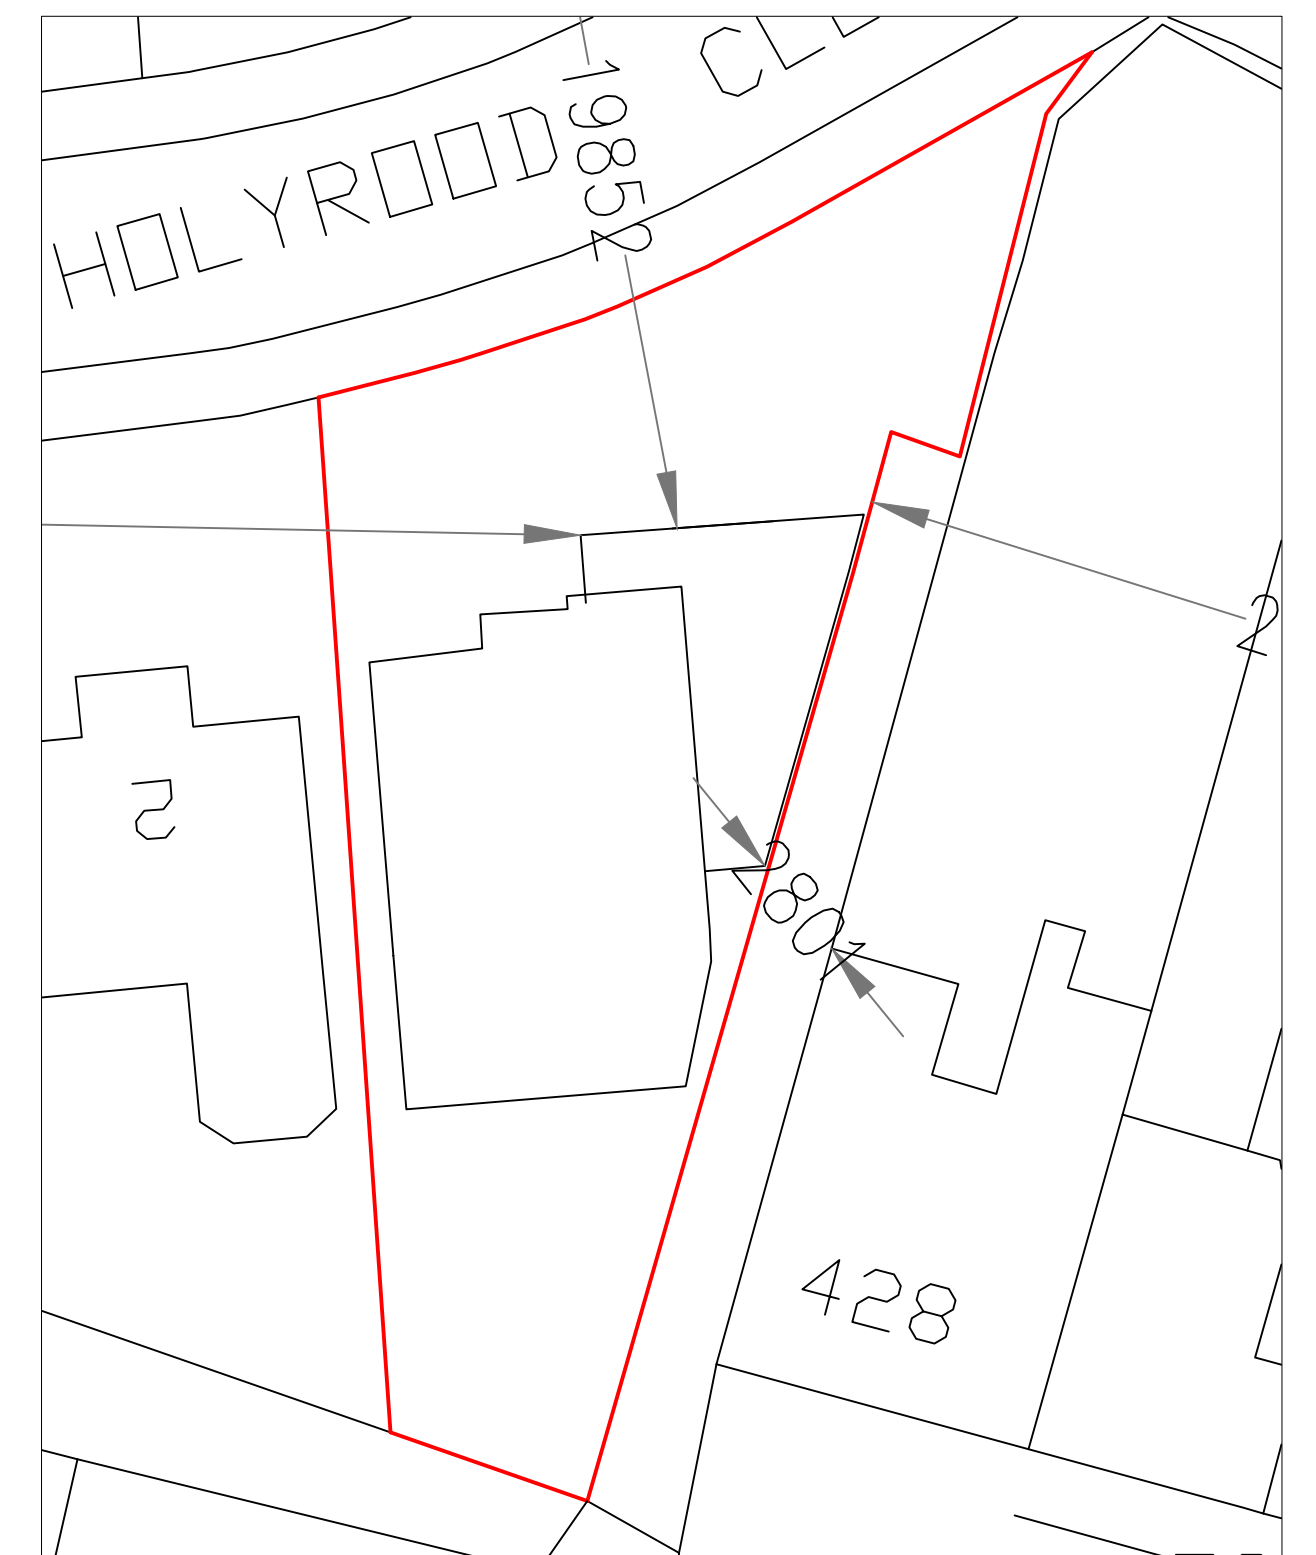


BLOCK PLAN (1:500)

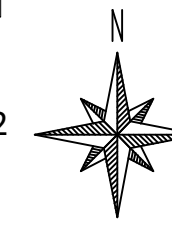

SITE PLAN (1:200)

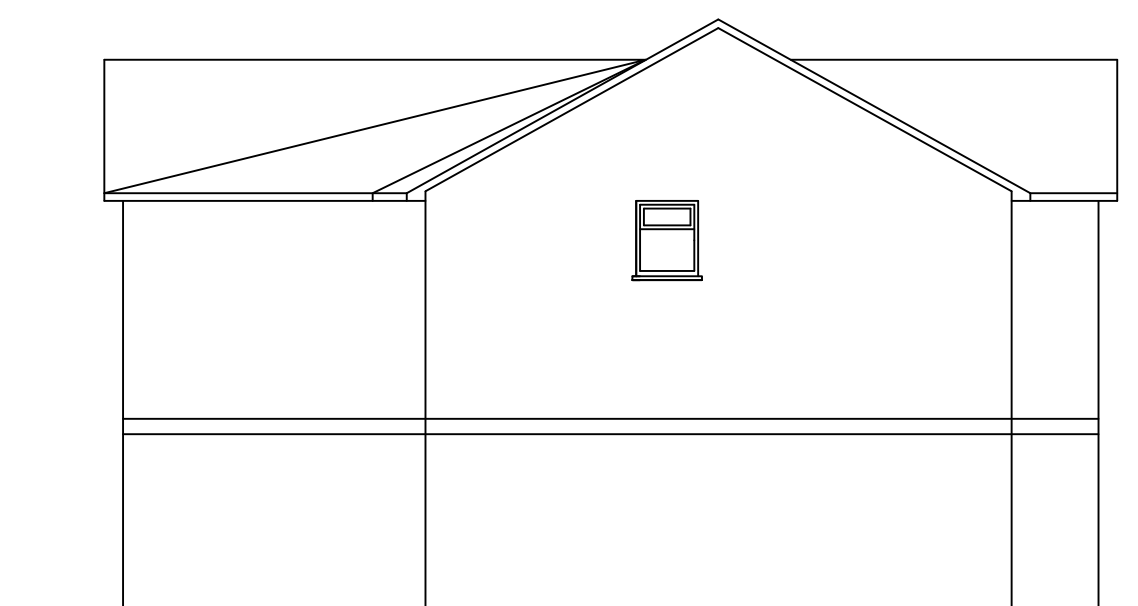

EXISTING SIDE ELEVATION (2)

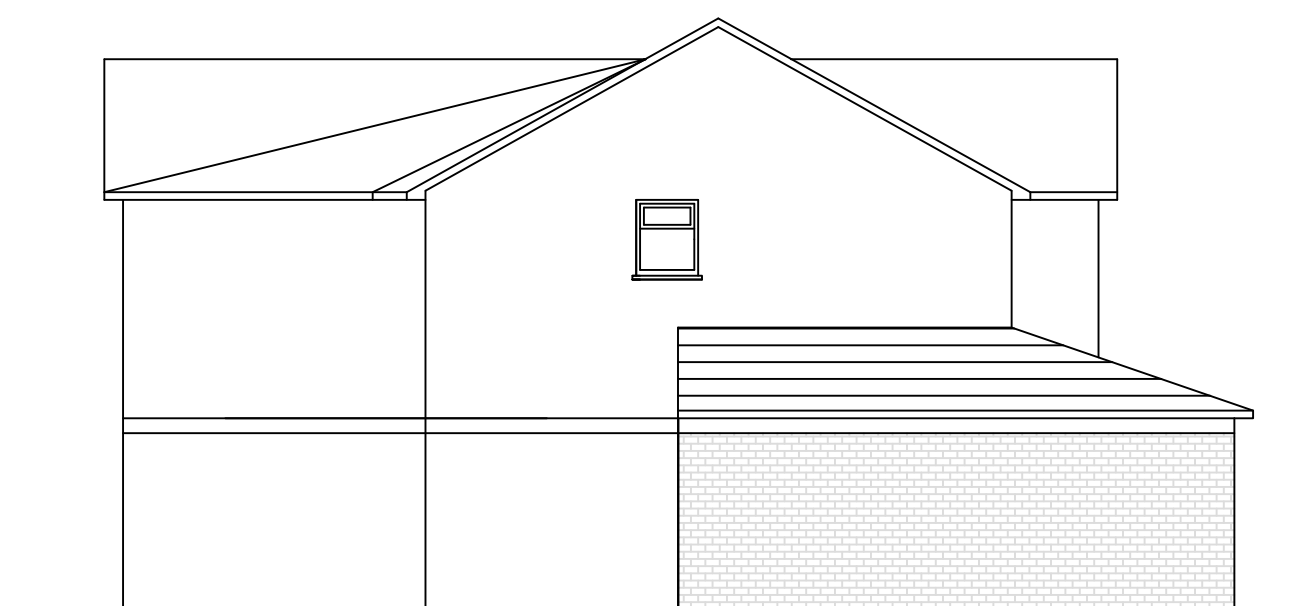

PROPOSED SIDE ELEVATION (2)

|                                                            |                                         |
|------------------------------------------------------------|-----------------------------------------|
| <b>Project</b><br>4 HOLYROOD CLOSE<br>PRESTWICH<br>M25 1QD | <b>Client</b><br>MARKO MANDIC           |
|                                                            | <b>Drawn</b><br>RA                      |
|                                                            | <b>Date</b><br>MAY 2022                 |
| <b>Title</b><br>EXISTING & PROPOSED PLANS                  | <b>Scale</b><br>1:100 @ A1 / 1:200 @ A3 |
|                                                            | <b>Drawing Number</b><br>RAD/2648/22/1  |