



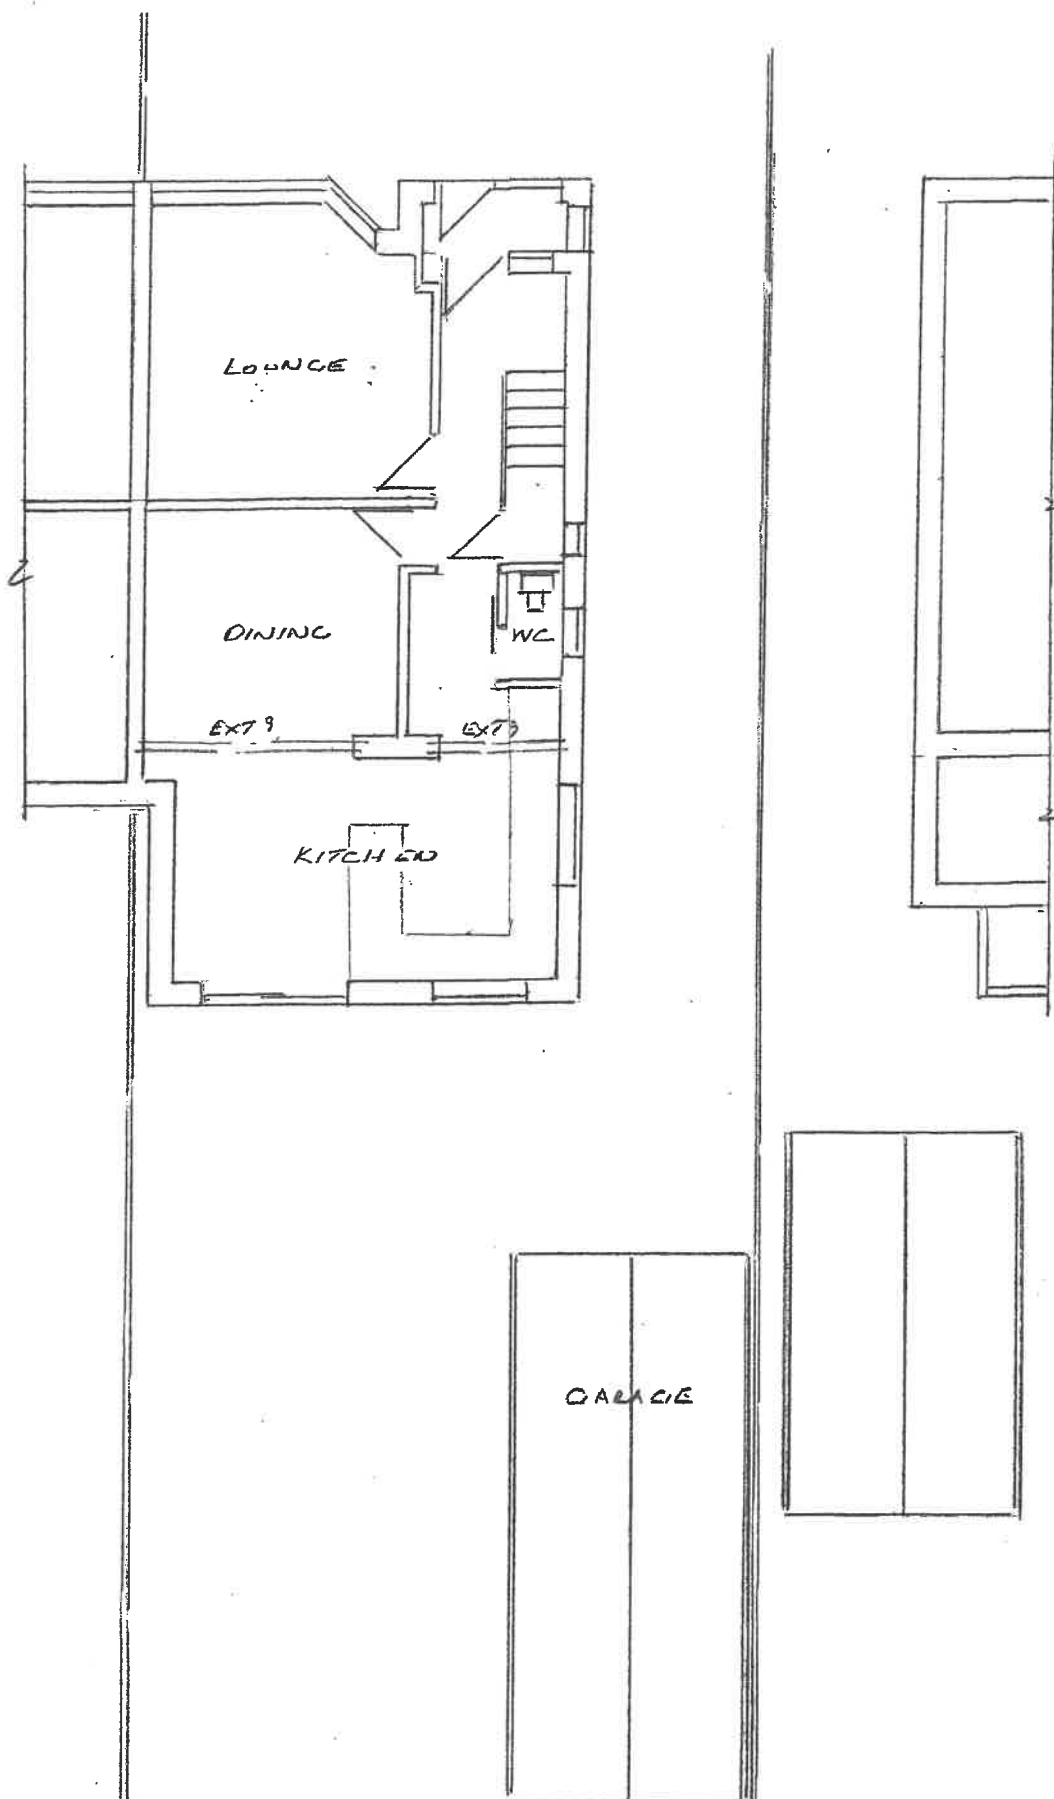

EXISTING GROUND FLOOR PLAN

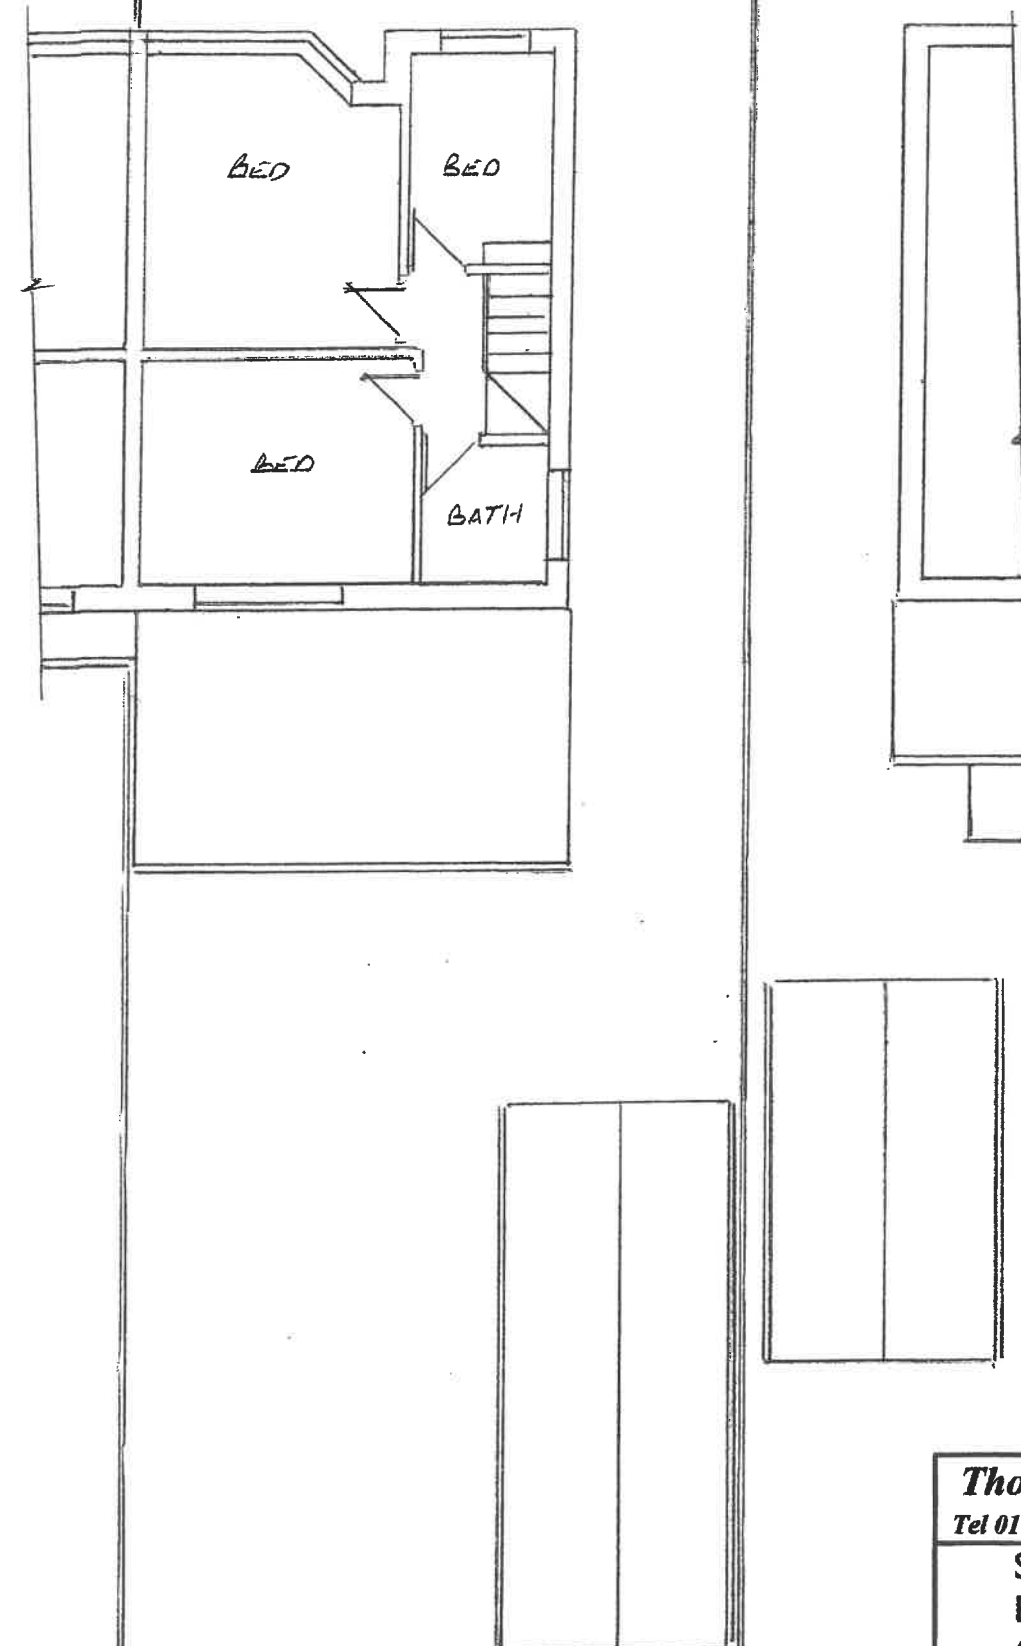

EXISTING FIRST FLOOR PLAN

Thompson Designs Tel 0161 705 1458 Mob 07884 318634
Sheet 1 Existing Plans 62 Radcliffe Road Bury BL9 9JY Scale 1:100 @ A3 Date July 2022