


THIS DRAWING IS PROTECTED BY COPYRIGHT AND MUST NOT BE COPIED OR REPRODUCED WITHOUT THE WRITTEN CONSENT OF HAWTHORN ESTATES LIMITED. NO DIMENSIONS ARE TO BE SCALED FROM THIS DRAWING. ALL DIMENSIONS AND SIZES TO BE CHECKED ON SITE. NORTH POINTS SHOWN ARE INDICATIVE. ©

SITE SPECIFIC HAZARDS

IN ACCORDANCE WITH THE REQUIREMENTS OF THE CDM REGULATIONS 2015 THE FOLLOWING SIGNIFICANT RESIDUAL HAZARDS HAVE NOT BEEN DESIGNED OUT OF THIS PROJECT AND MUST BE TAKEN INTO CONSIDERATION BY CONTRACTORS PLANNING TO UNDERTAKE THE WORKS SHOWN ON THIS DRAWING:

SCALE 1:100

 

MATERIALS KEY

EXISTING GREEN PROFILE
METAL SHEET RETAINED

140.00m Datum


EXISTING STONE EFFECT
BLOCK BASE RETAINED

TIMBER FACIA

GLAZED BALUSTRADE

REMOVED STRUCTURE

SOUTHWEST ELEVATION

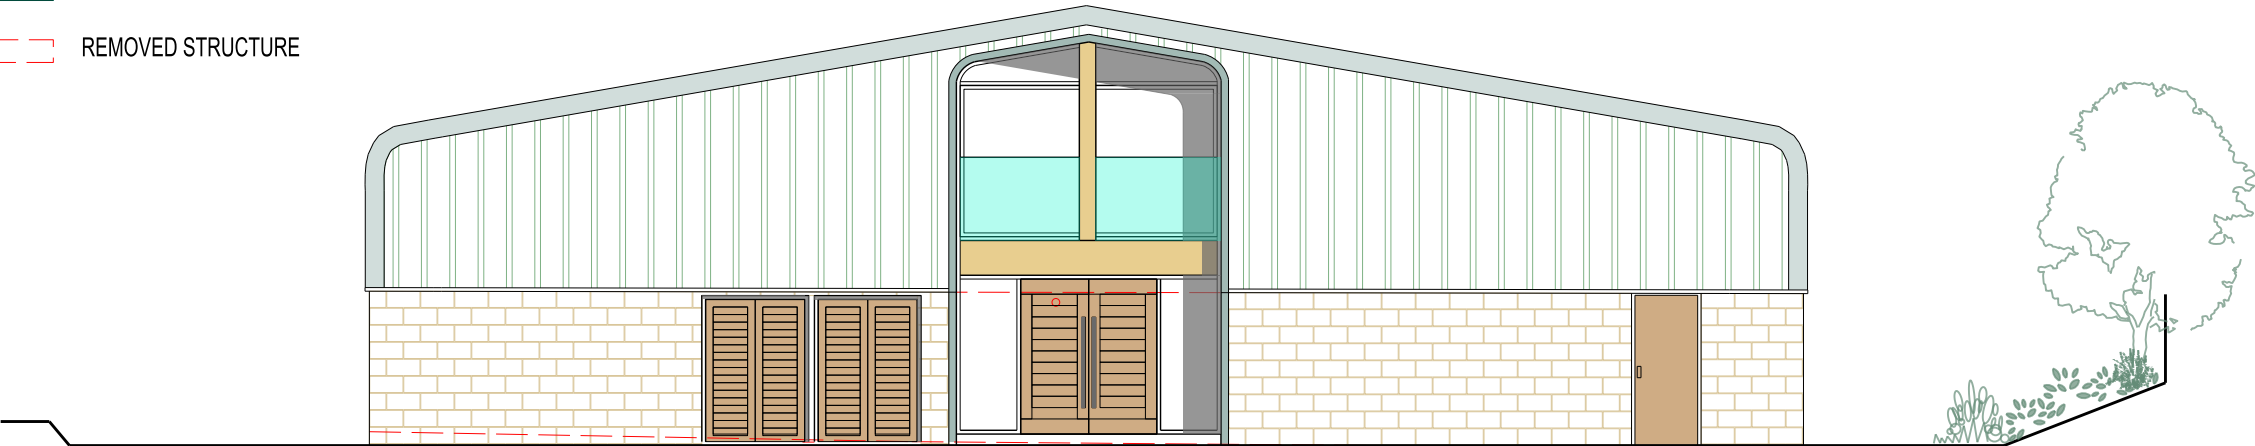

NORTHWEST ELEVATION

REV.	DATE	NOTES	INIT.
------	------	-------	-------

CLIENT / PROJECT
MR & MRS ABBOTT
ABBOTTS HALL, WOODHEY ROAD
RAMSBOTTOM, BL0 9RD

DRAWING TITLE
PROPOSED ELEVATIONS 2 OF 2

STATUS
PLANNING

DATE	DRAWN	SCALE @ A3
JAN 23	RSL	1:100

PROJECT NUMBER	PLAN/ BUILD	TYPE	NUMBER	REVISION LETTER
----------------	-------------	------	--------	-----------------

DRAWING NO.
154 PLN E 04 -

Site Location Plans	L	GA Plans	P	Elevations	E
Sections	S	Details	D	Prefix: Colour	C

HAWTHORN DESIGN PARTNERSHIP

HAWTHORN ESTATES LTD
LUMB, ROSSENDALE, BB4 9ND

T. 08453 900 444

E. design@hawthorn-estates.co.uk
www.hawthorn-estates.co.uk

