





FRONT ELEVATION

RIDGE 9895
HEAD 9535
CILL 8535
CILL 7735
SOFFIT 6700
HEAD 6285
CILL 5123
CILL 4293
SOFFIT 3800
HEAD 3154
CILL 1992
DPC 1162
HEAD 664
EGL 0.00
CILL -581
CILL -1328

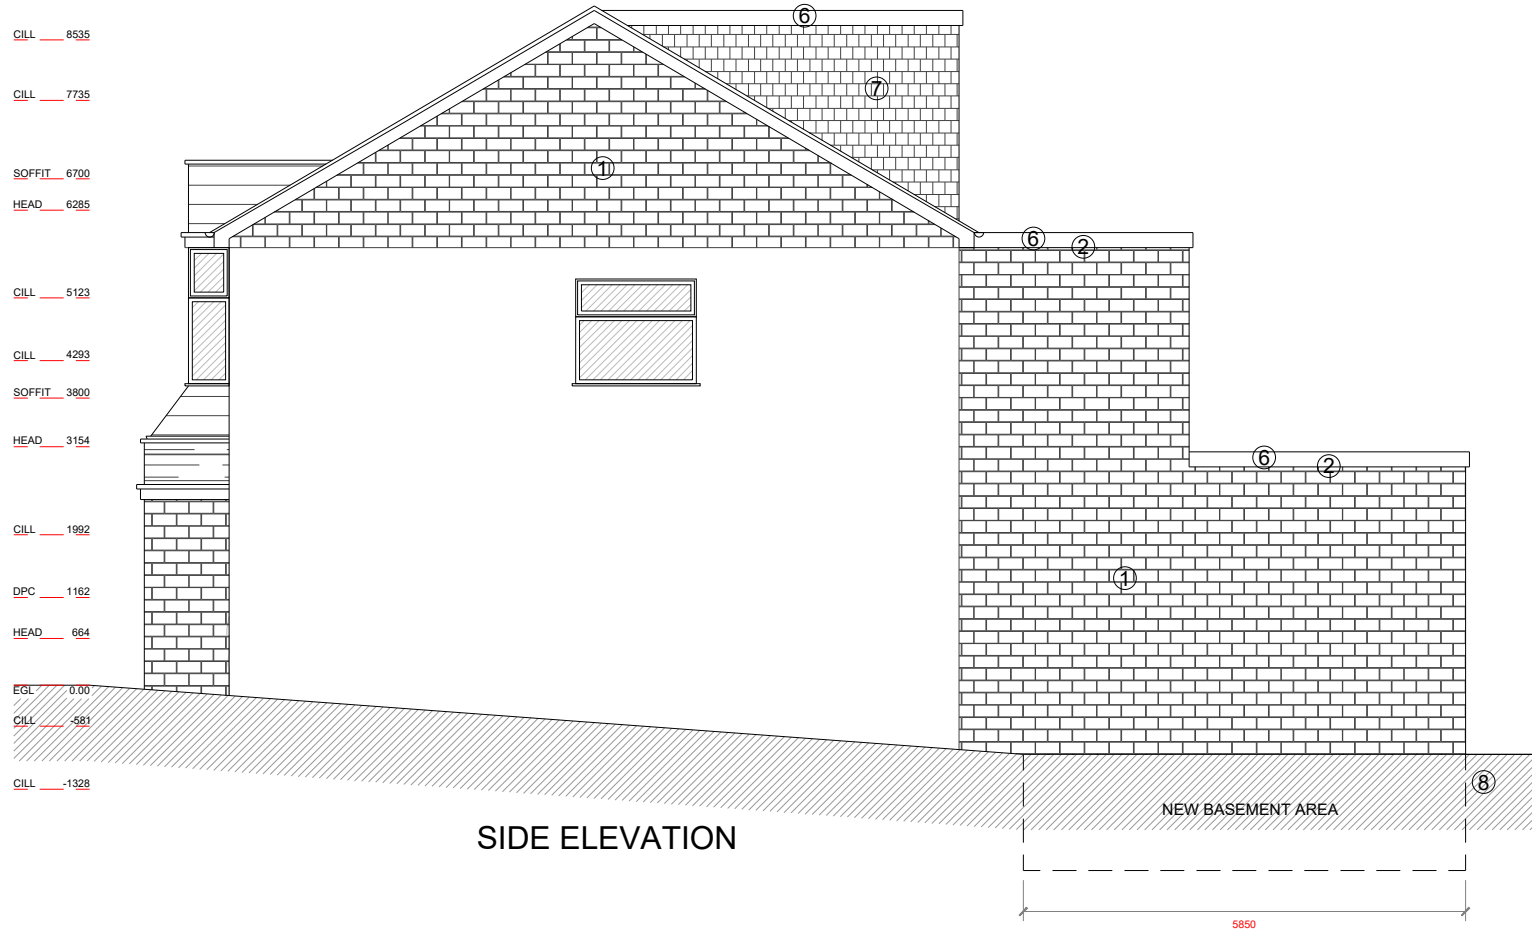


SIDE ELEVATION

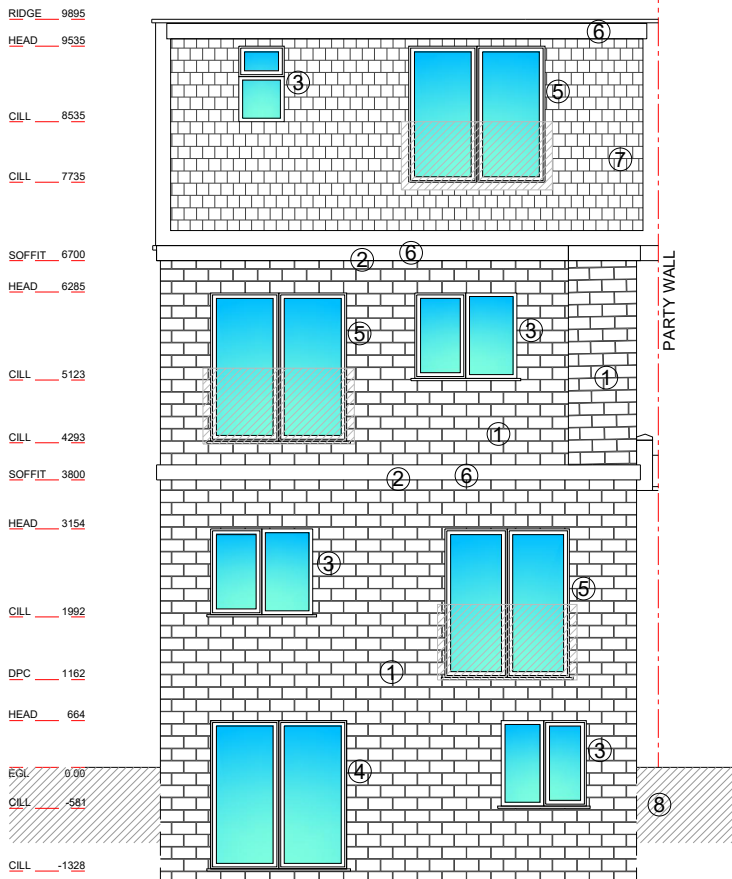

REAR ELEVATION

RIDGE 9895
SOFFIT 6700
SOFFIT 3800
CILL 1992
EGL 0.00
CILL -581
CILL -1328

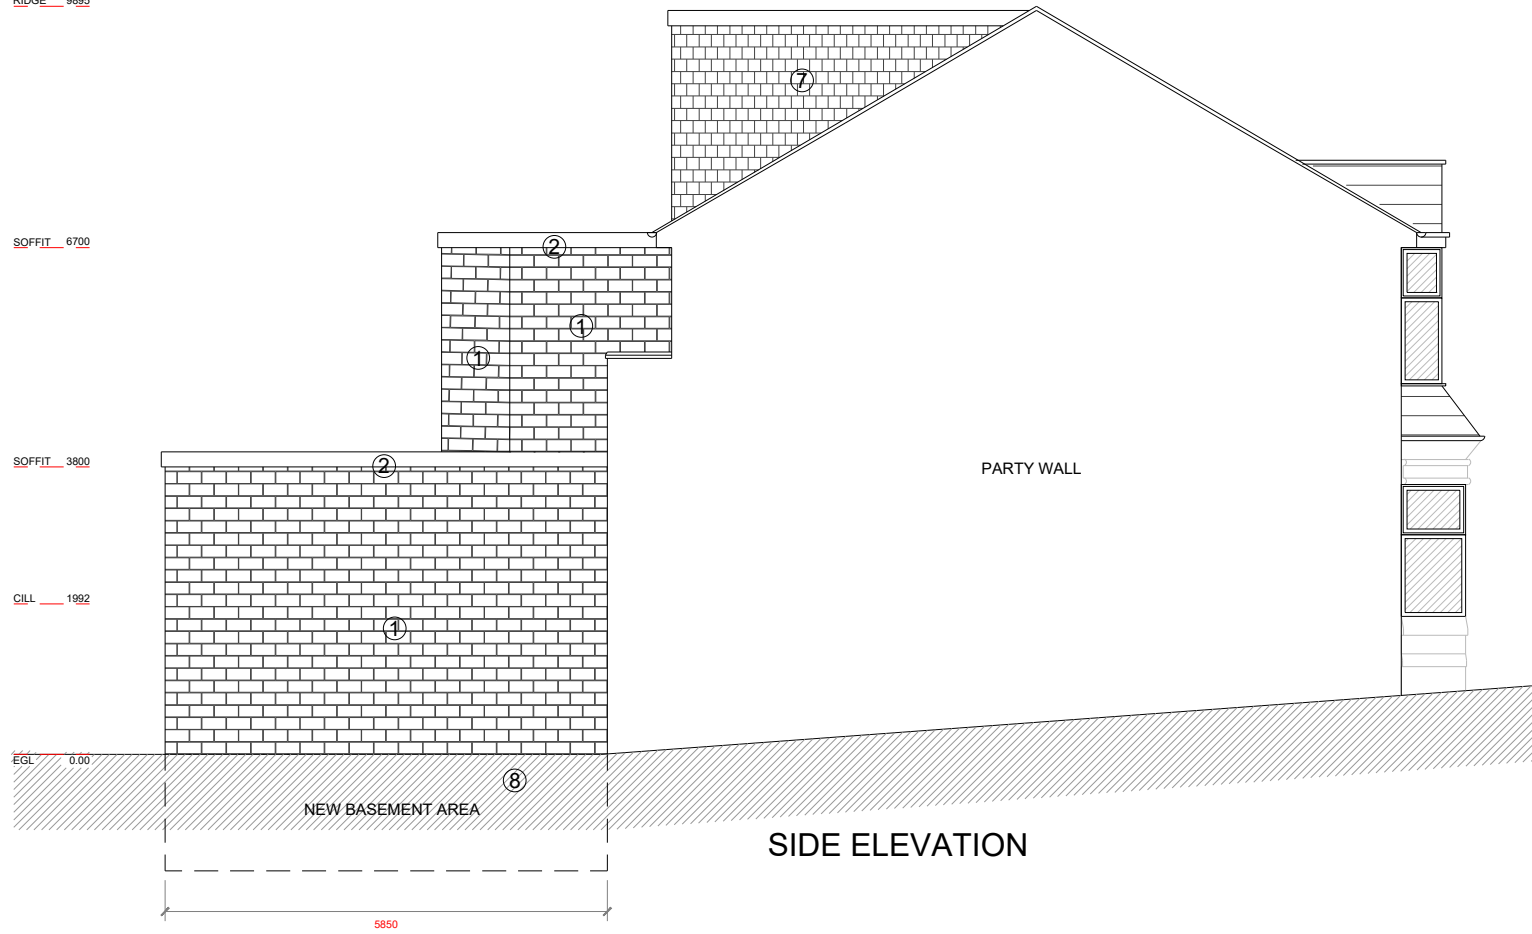

SIDE ELEVATION

PROJECT REF
23011
DRAWING REF
PROPOSED
ELEVATIONS
SCALE
1:100 @ A3
DATE
MAR' 23




07854 885578
design@platinumarchitecture.co.uk
www.platinumarchitecture.co.uk
6 Derwent Avenue | Timperley | Altrincham | WA15 7JB

CLIENT
MR M AKRAM,
54 ALBERT AVENUE,
PRESTWICH,
M25 0LY
PROJECT
NEW BASEMENT, 6m SINGLE
STOREY, 4m DOUBLE STOREY AND
NEW REAR HIP TO GABLE DORMER

DRAWING TITLE
PROPOSED ELEVATIONS

- ① NEW FACING BRICKWORK
- ② NEW FLAT ROOF
- ③ NEW uPVC WINDOWS
- ④ NEW PATIO DOORS
- ⑤ NEW JULIET BALCONY DOORS
- ⑥ NEW UPVC FASCIA BOARD
- ⑦ NEW TILED DORMER
- ⑧ NEW BASEMENT
- ⑨ NEW FRONT DOOR
- ⑩ NEW TILED ROOF

ISSUED FOR CLIENT COMMENT 06.03.2023

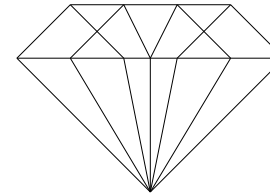

07854 885578
design@platinumarchitecture.co.uk
www.platinumarchitecture.co.uk
6 Derwent Avenue | Timperley | Altrincham | WA15 7JB

