


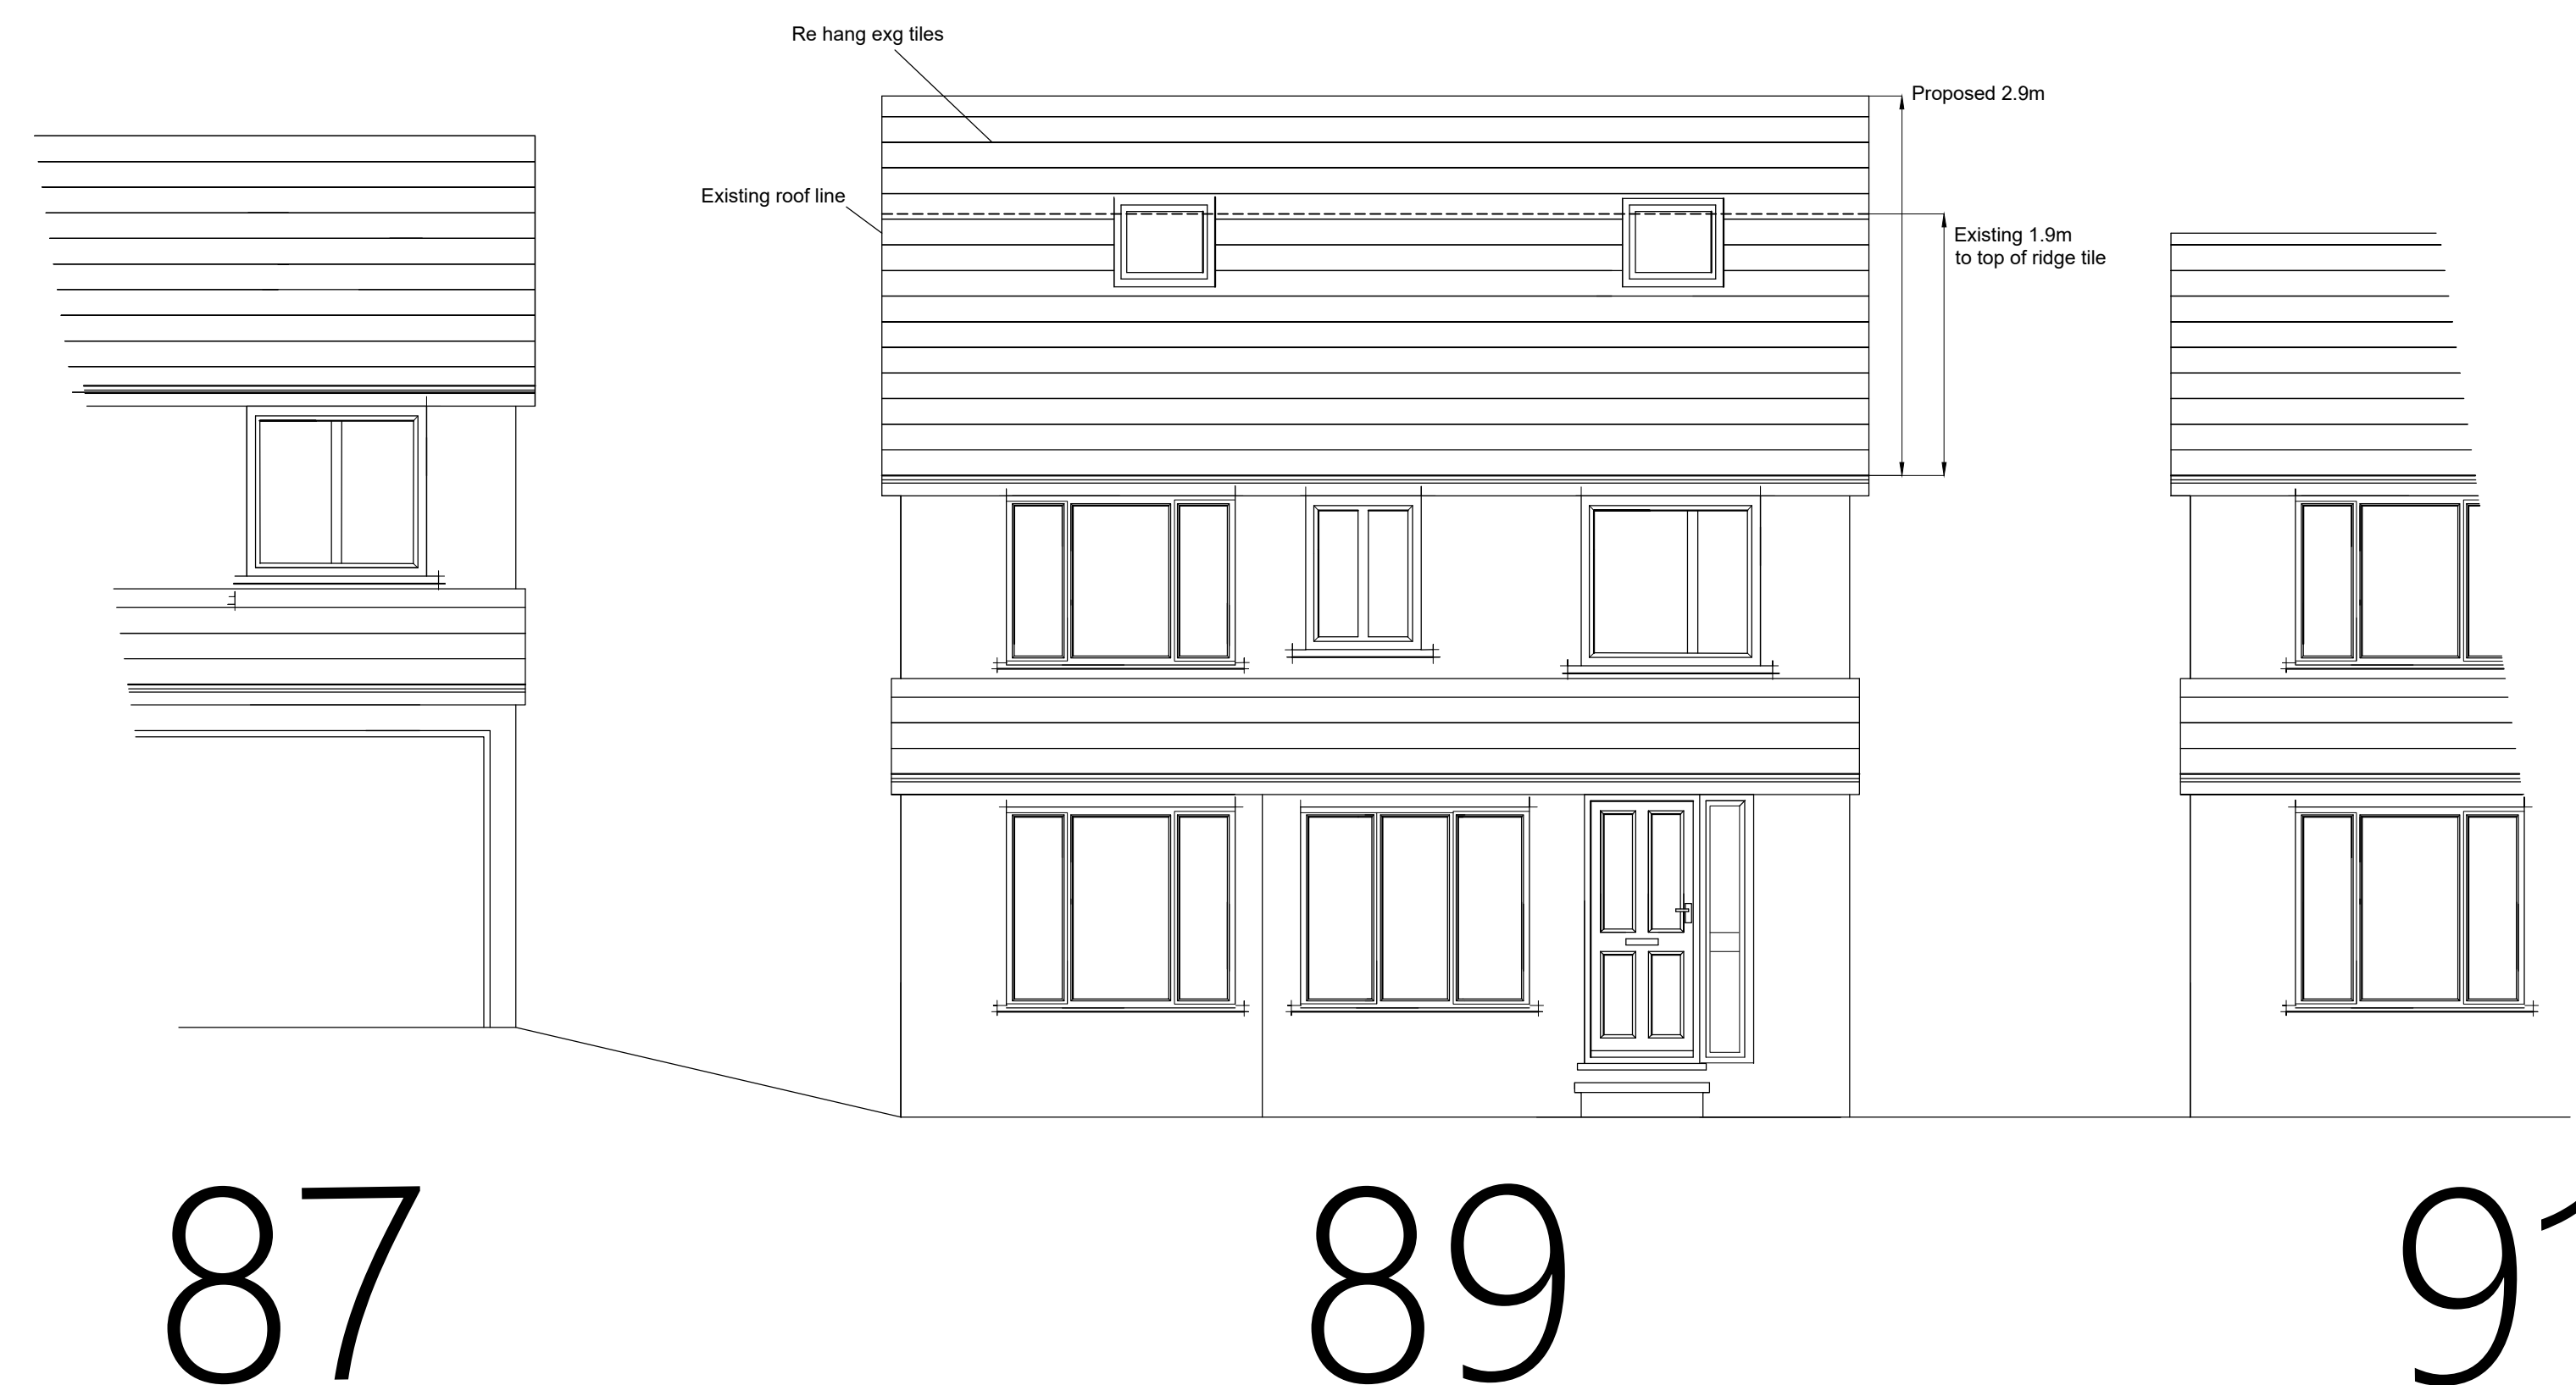


87

89

91

FRONT STREET VIEW 1:50

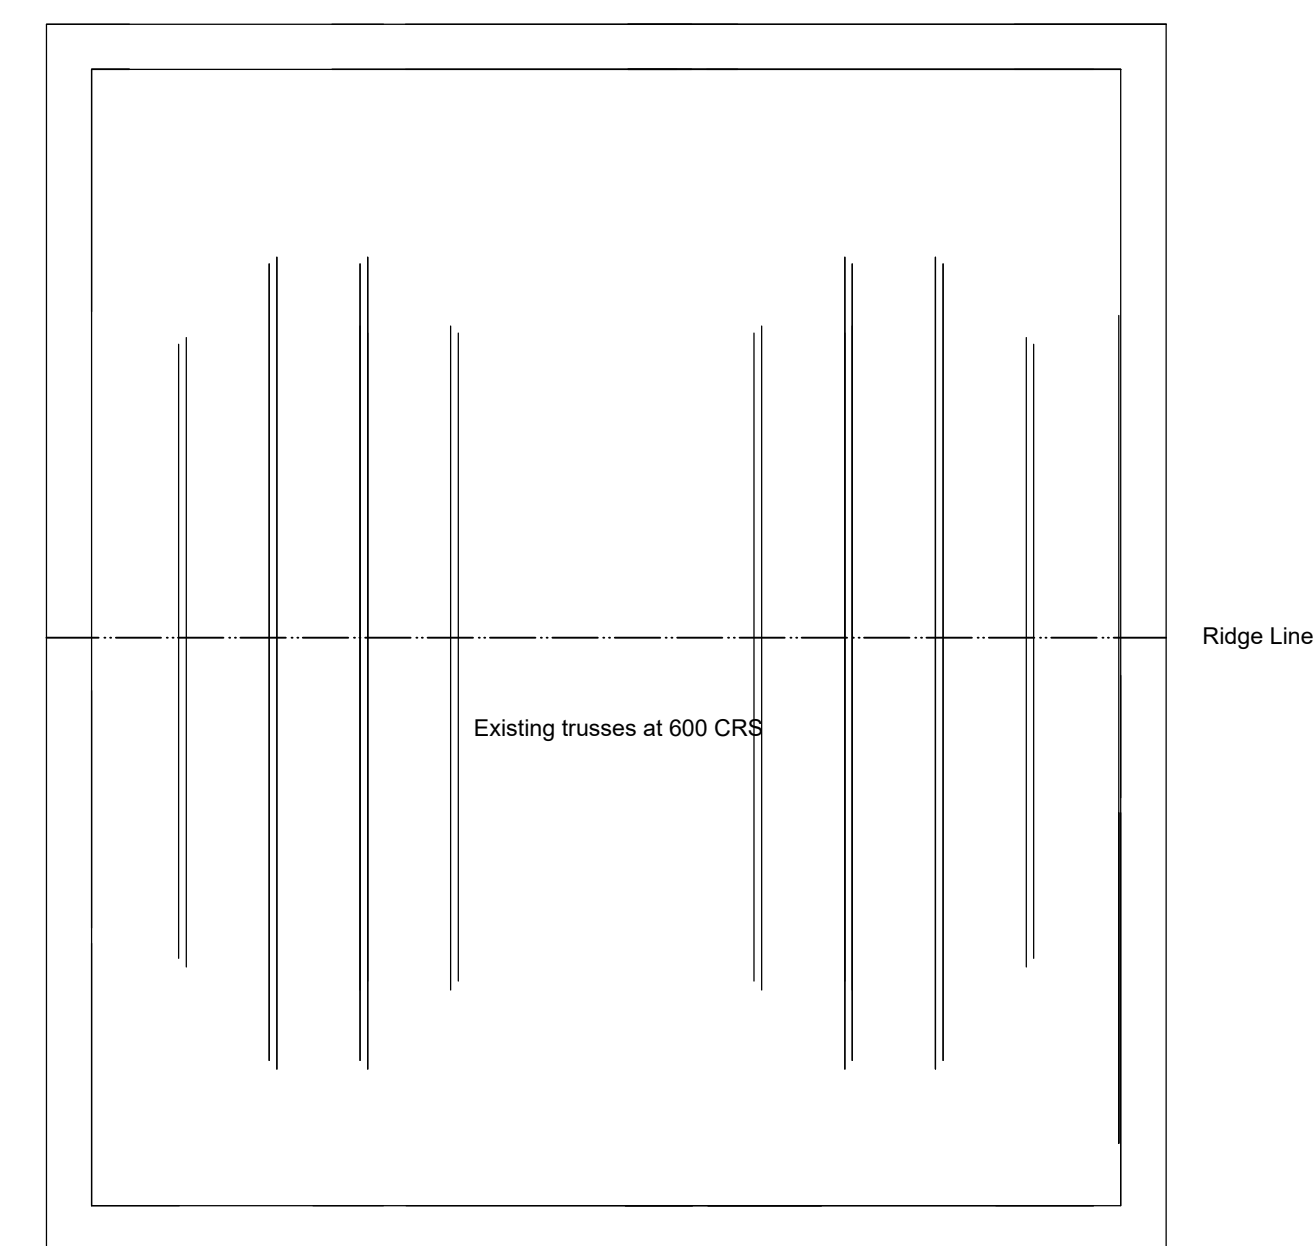

EXISTING ROOF PLAN 1:50

APEX LOFT CONVERSIONS
CLIENT: Ray Miley
PROJECT:
PROPOSED LOFT
CONVERSION AT
89 Ripon Hall Ave
Ramsbottom,
BL0 9TQ

SCALE: 1:50
DATE: May 2023