




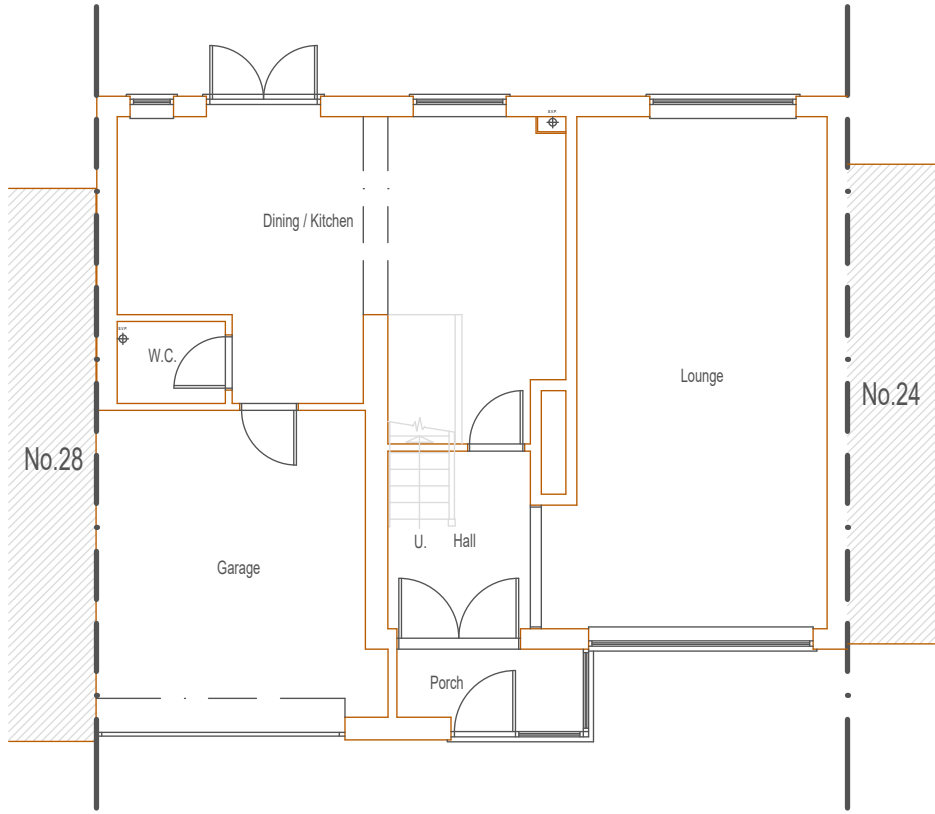


EXISTING GRD. FLOOR PLAN

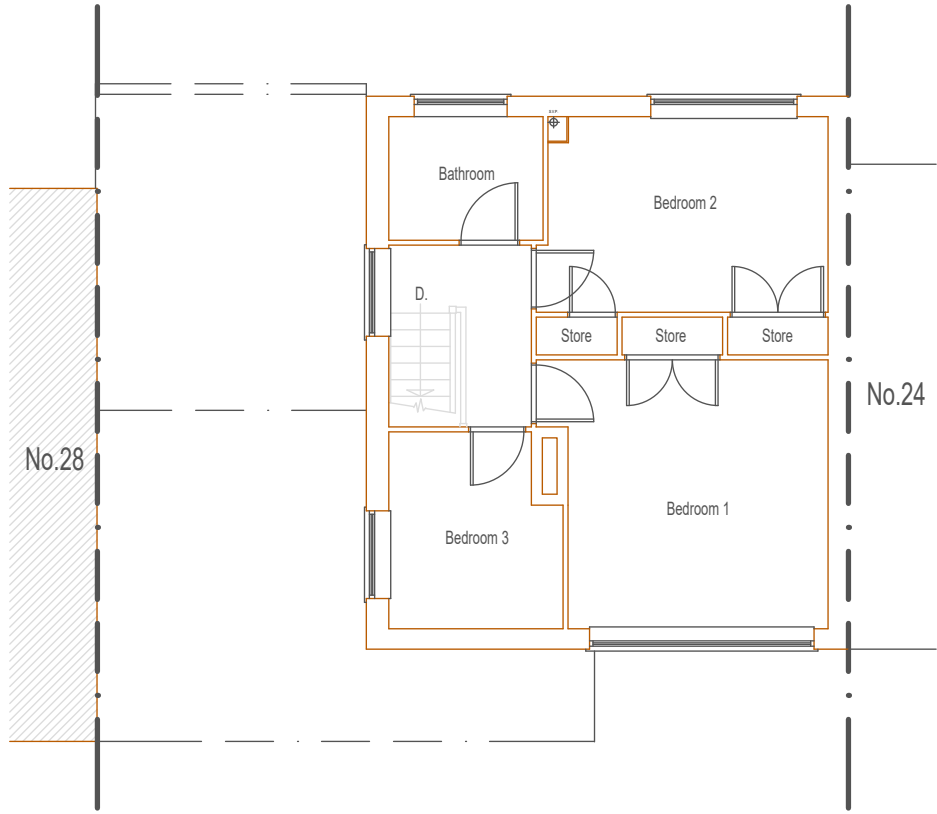


EXISTING 1st. FLOOR PLAN

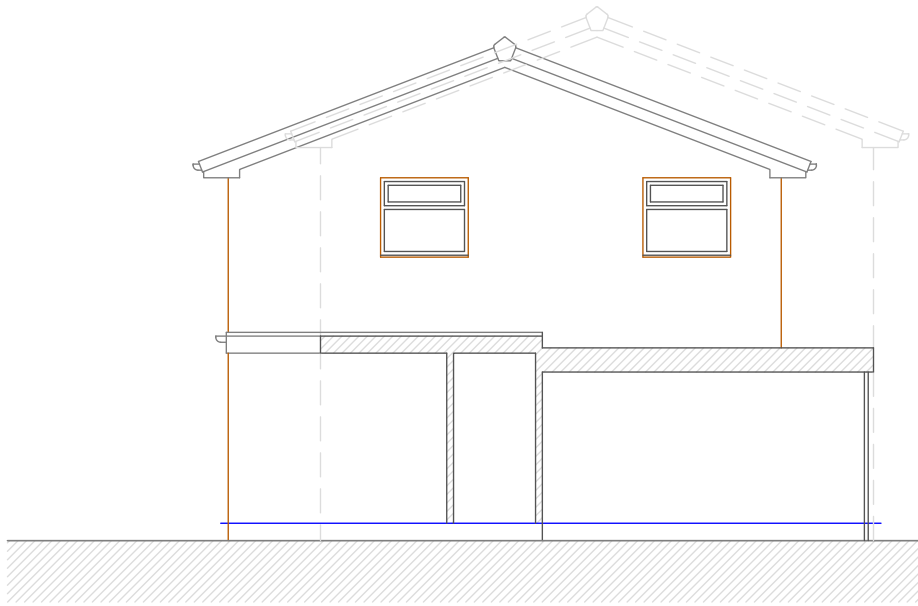


EXISTING NORTH ELEVATION
(Dotted lines denotes outline of no.28)

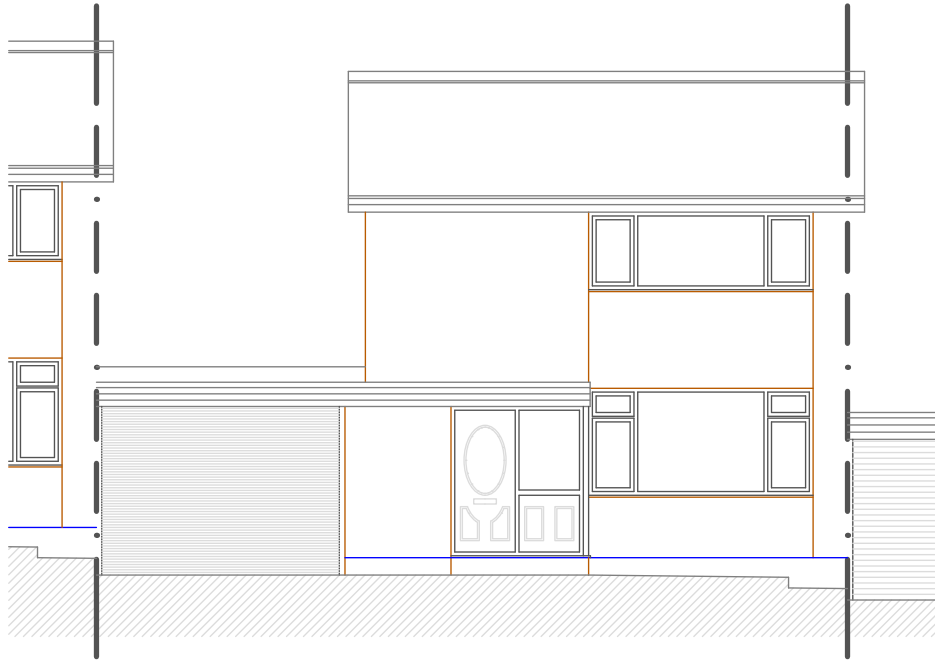








EXISTING FRONT ELEVATION

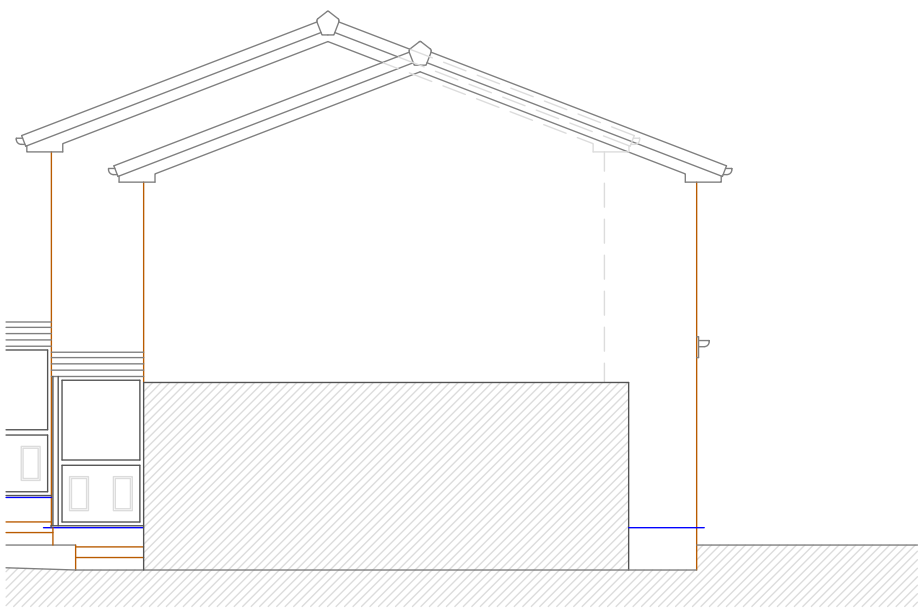

EXISTING SOUTH ELEVATION

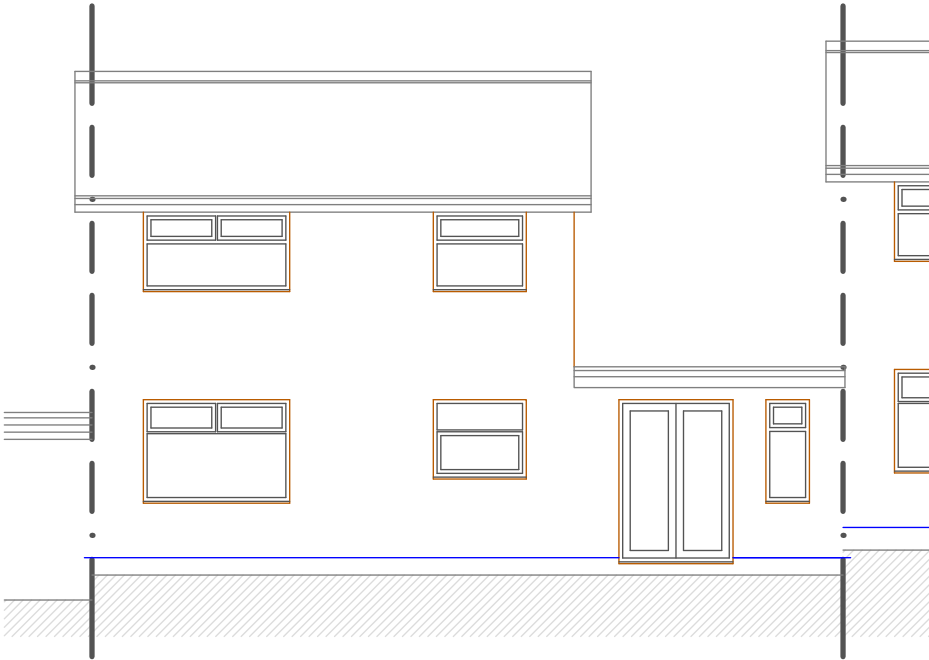

EXISTING REAR ELEVATION

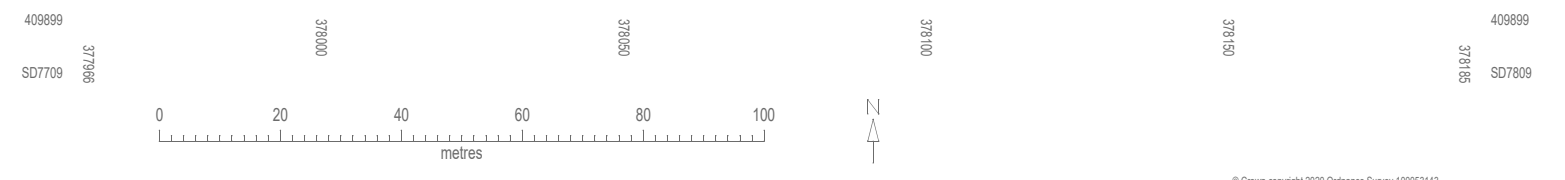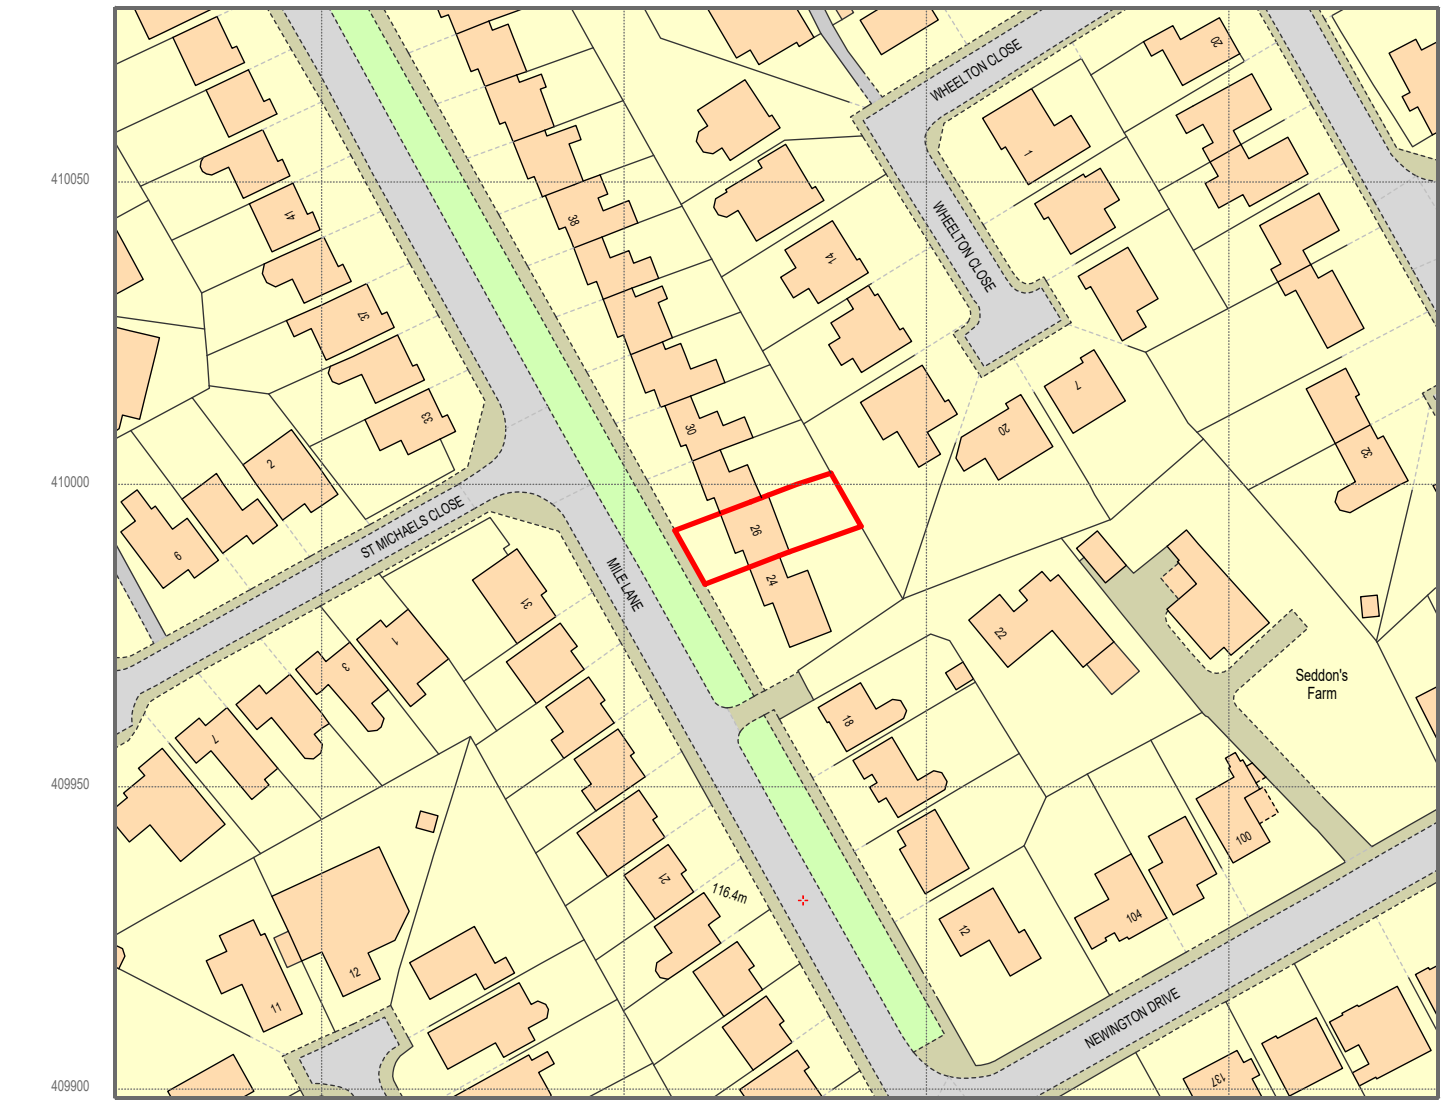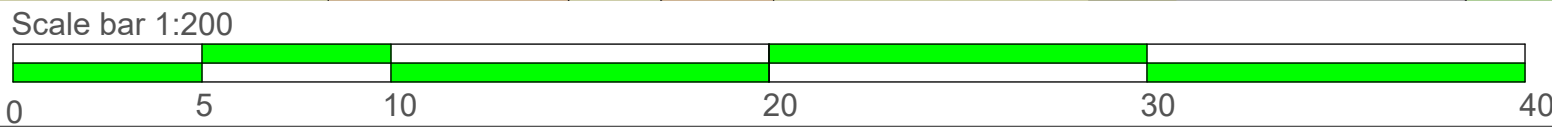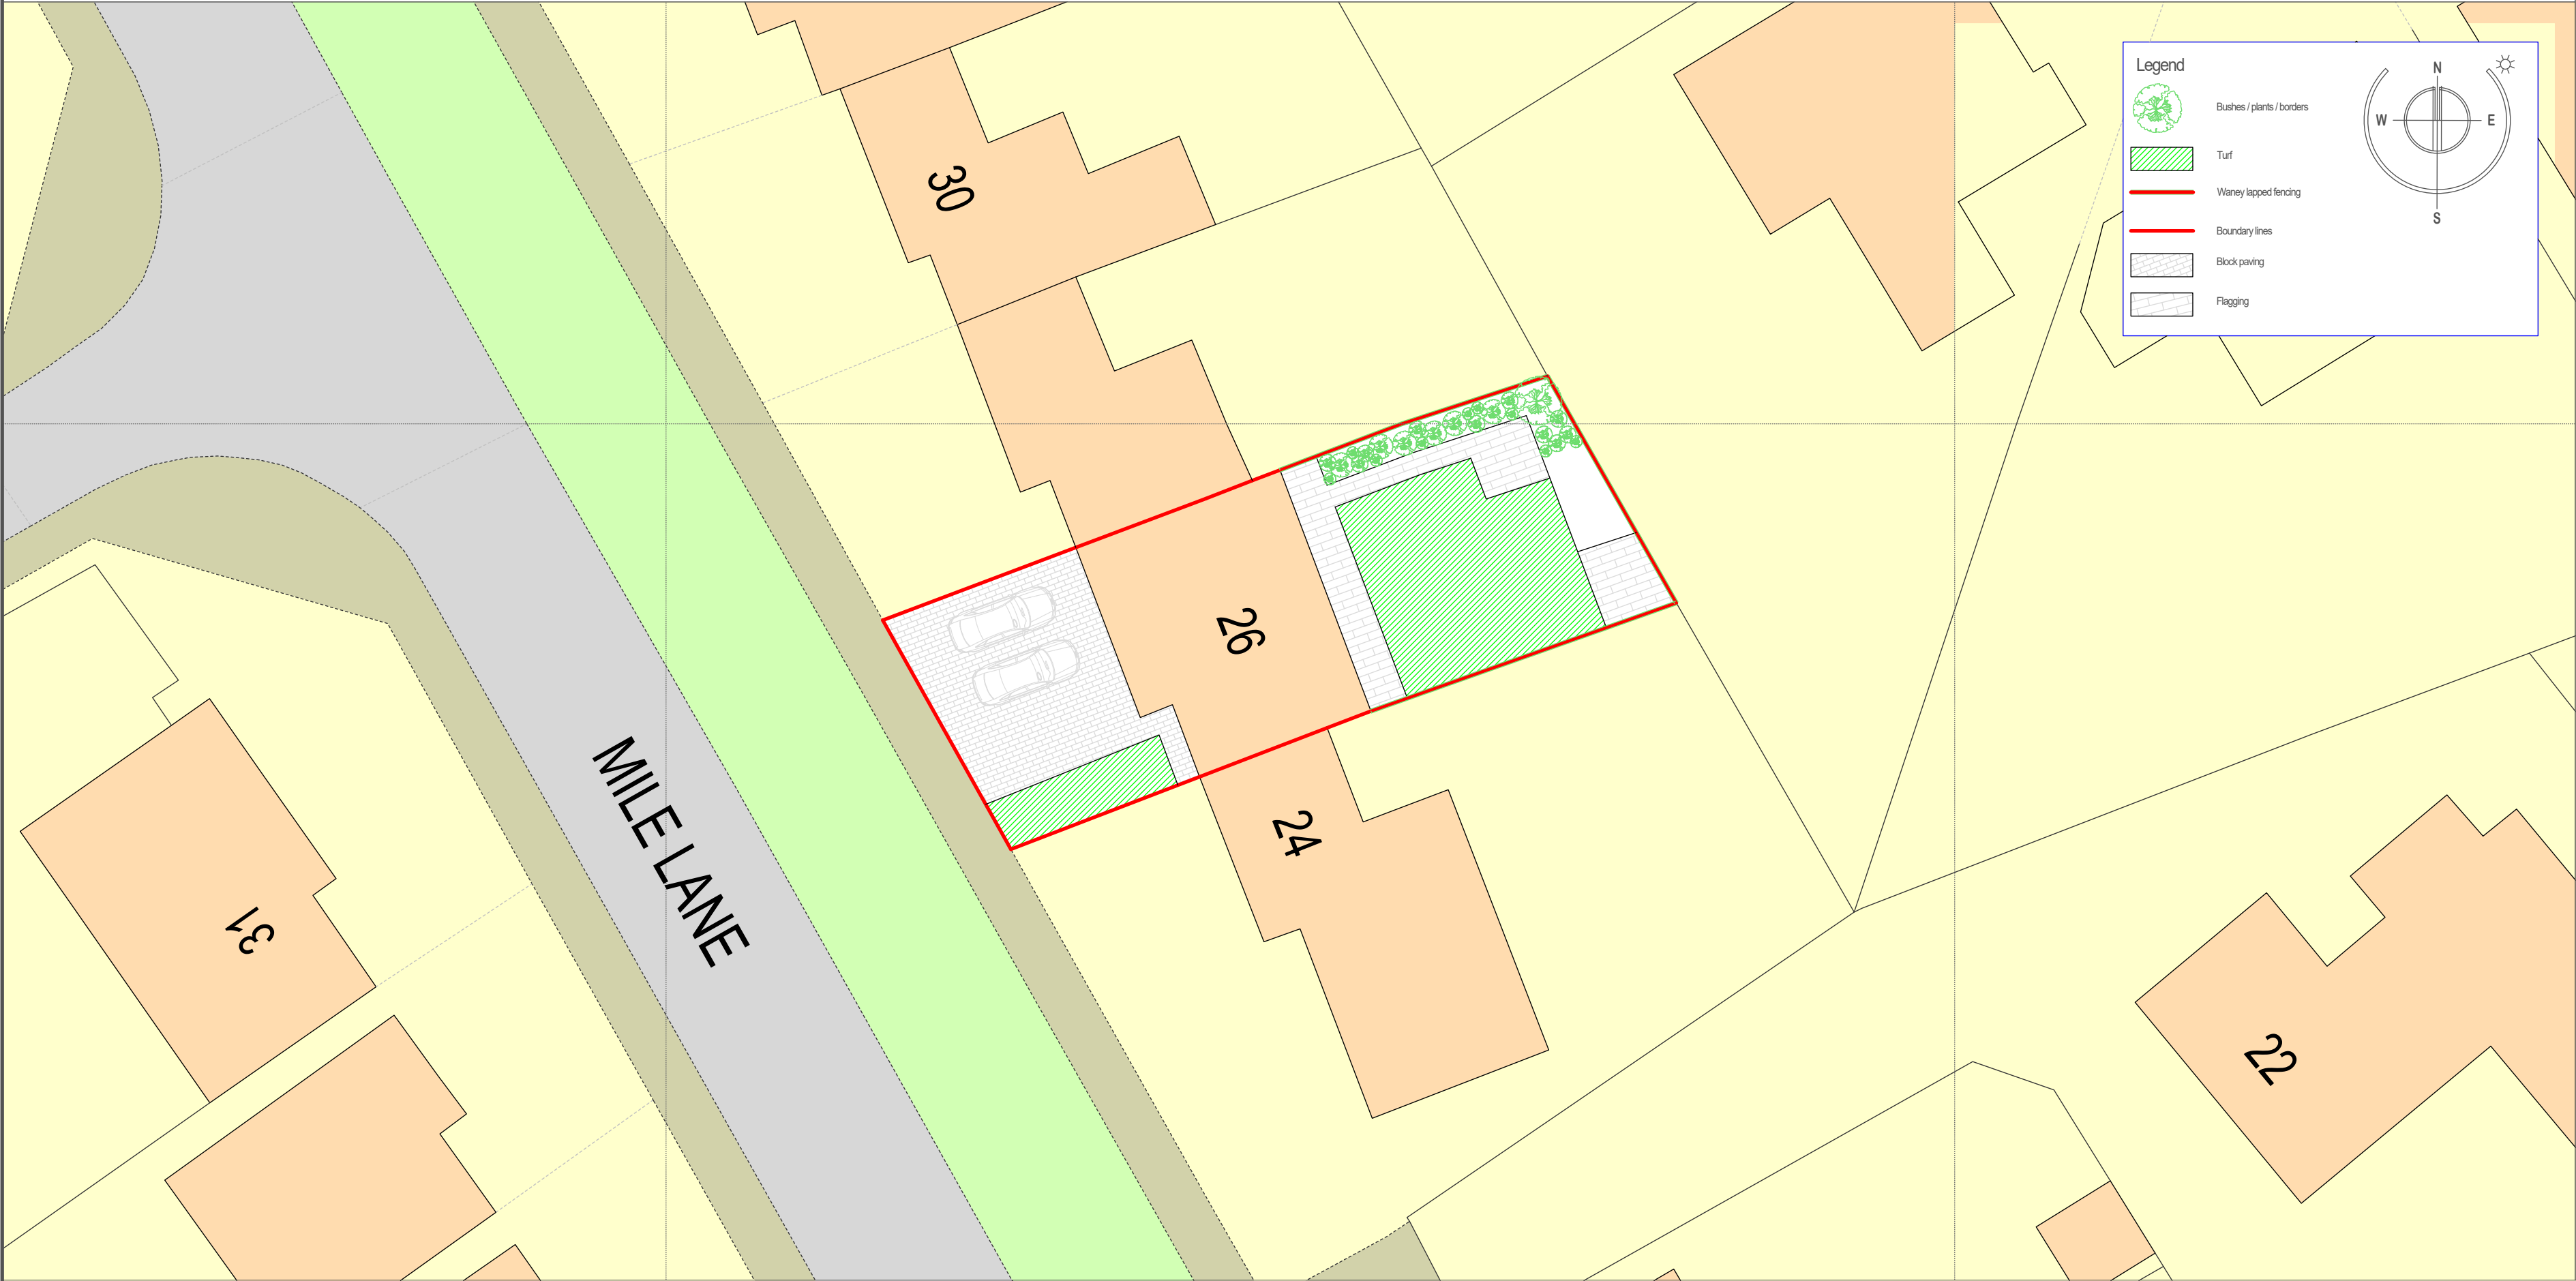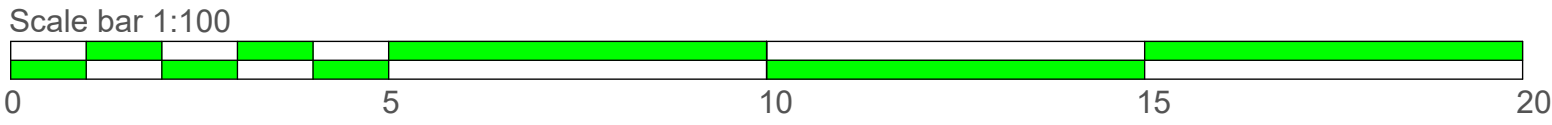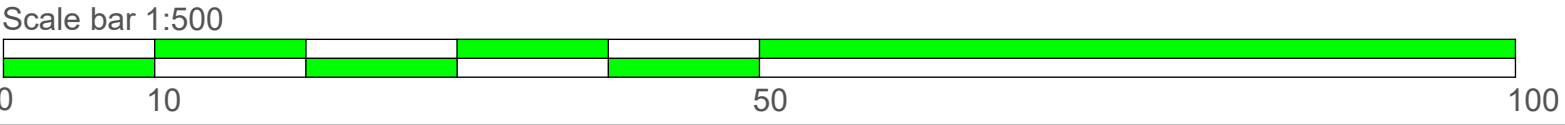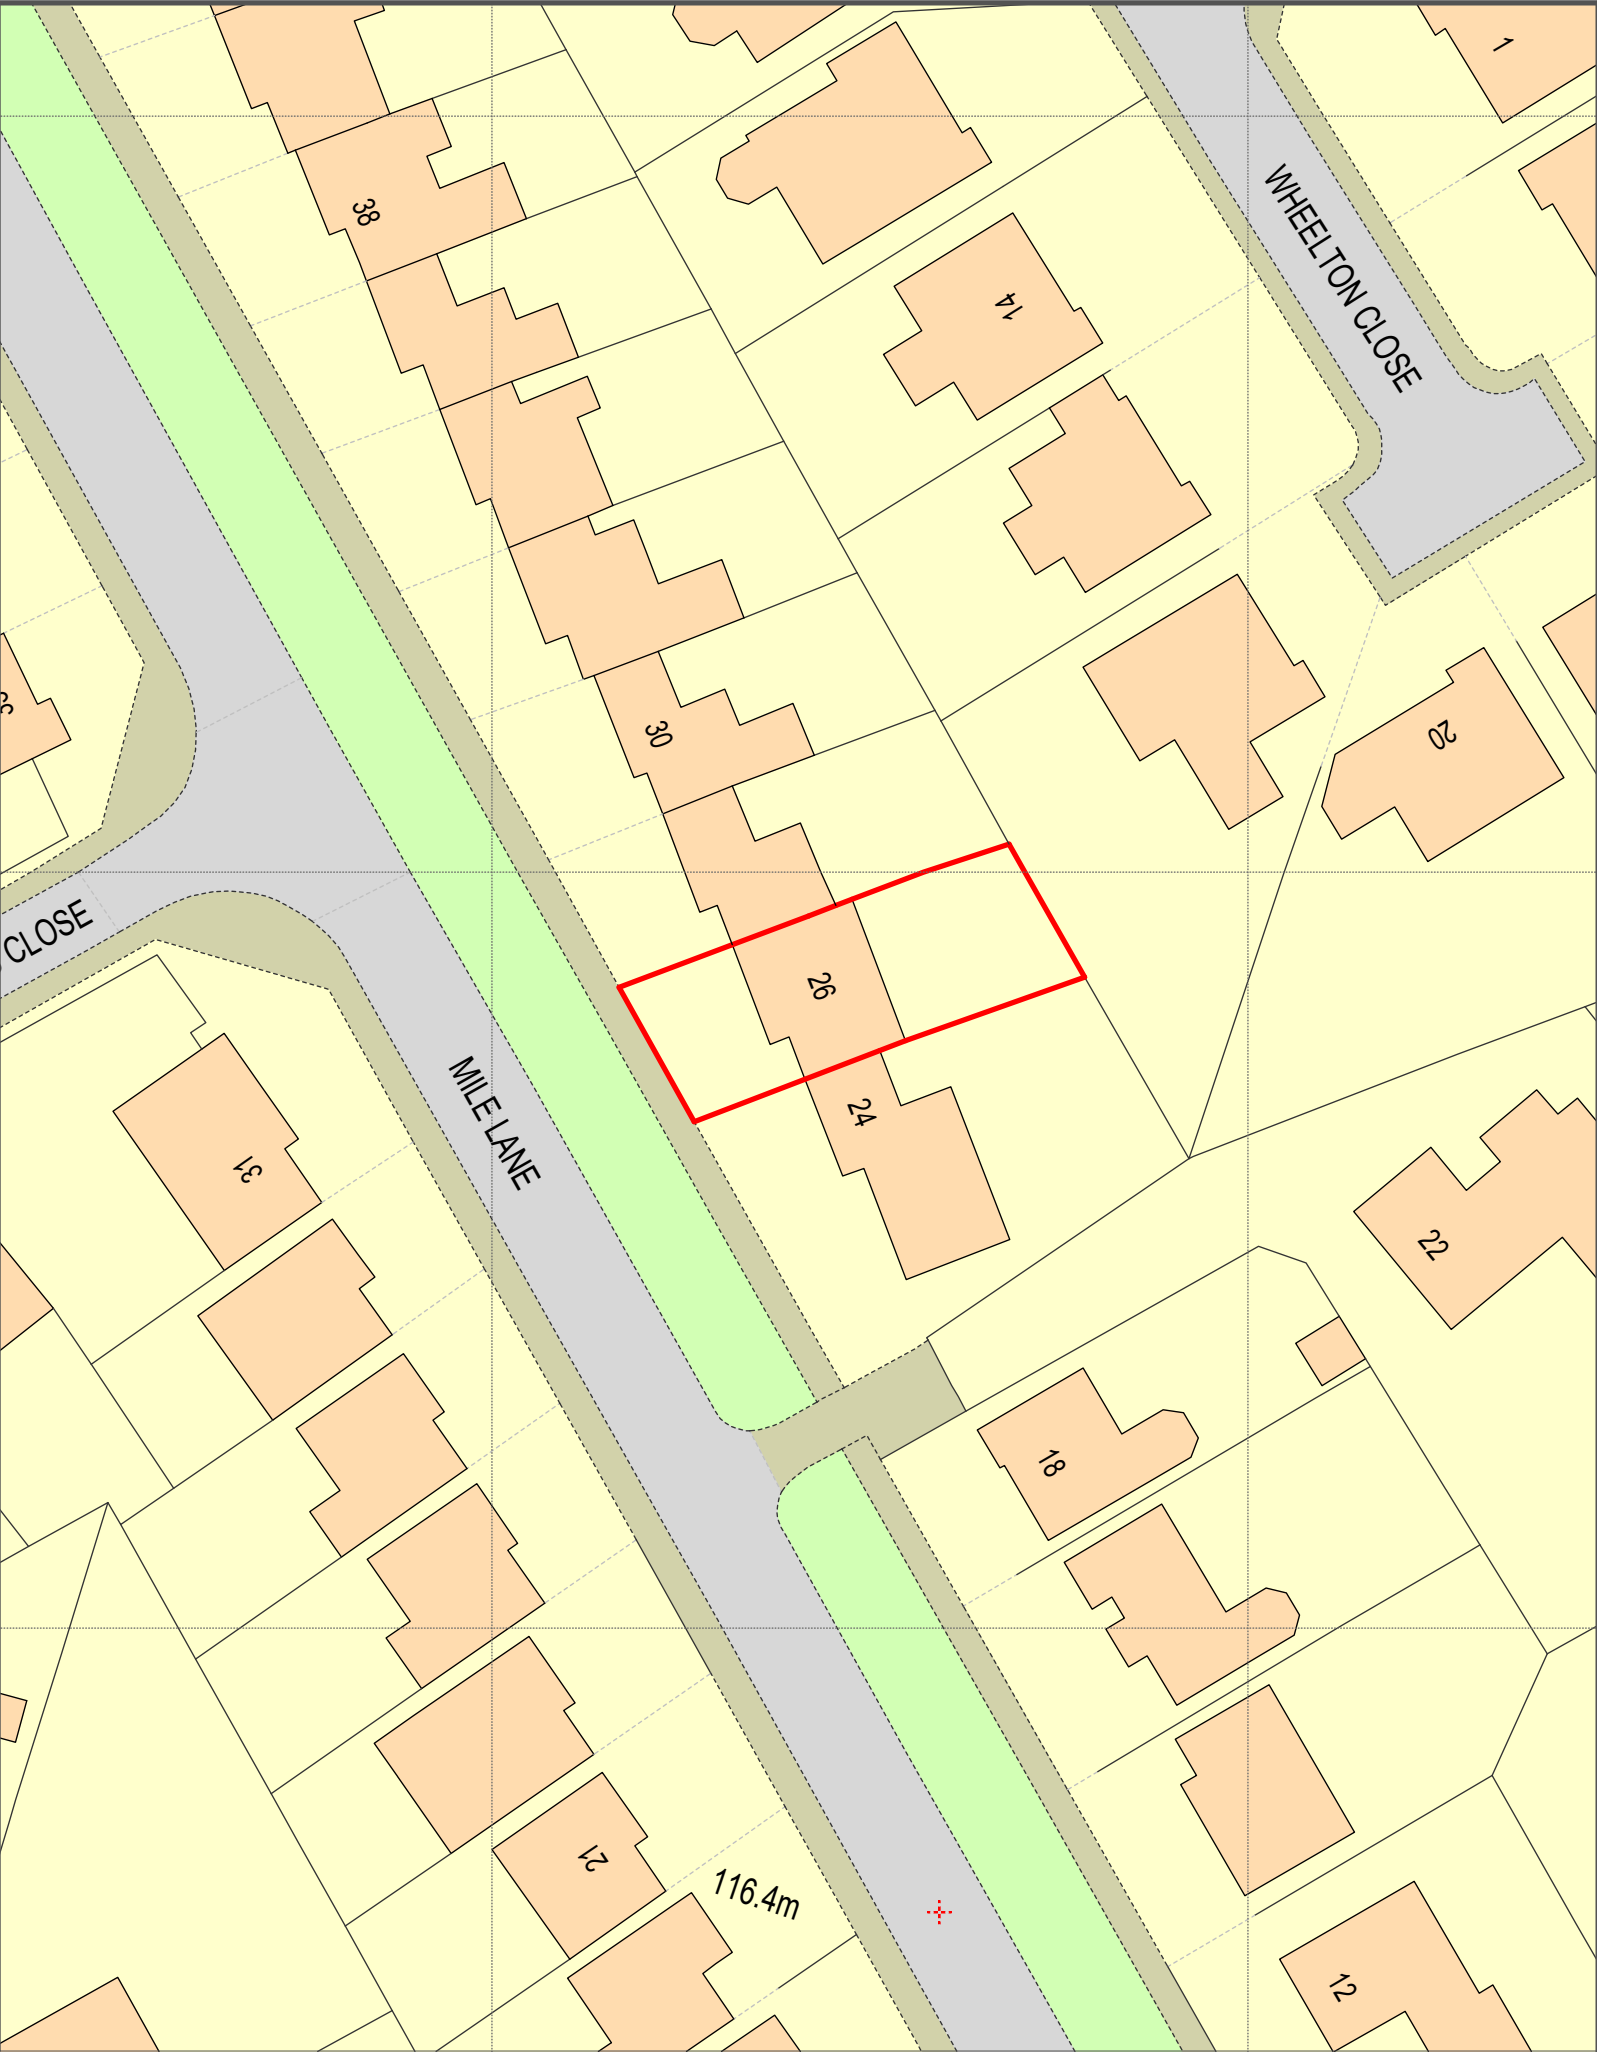

Notes
All works to be in accordance with the current Building Regulations and British Standards, and to the satisfaction of the Building Control Officer and Planning Officer where applicable.

All materials are to be used and installed in accordance with the relevant manufacturer's instructions and recommendations. The quality of any materials shall not be any lower than that defined in the relevant British Standard, or that the material has been satisfactorily assessed by an appropriate independent authority.

All drawings are the Copyright of JPL Design and Construct. This drawing may not be copied by any third party without prior permission.

Rev.	Description	Date	By



JPL Design and Construct Ltd.
www.jpldesignandconstruct.co.uk
E-mail jp@jpldesignandconstruct.co.uk
12, Ormskirk Close, Seddons Farm,
Bury, BL8 2JG
Telephone 0161 272 0643

Client Mr. & Mrs. S. Groutage,
26, Mile Lane,
Bury,
BL8 2JE

Site 26, Mile Lane,
Bury,
BL8 2JE

Project 1st. Floor extension over garage /
dining

Title Existing Plans and Elevations

Scale at A1	Date	Drawn	Checked
As stated	23.10.20	JP	JP
Project no.	Drawing no.	Revision	
GRO0001	LE01		