


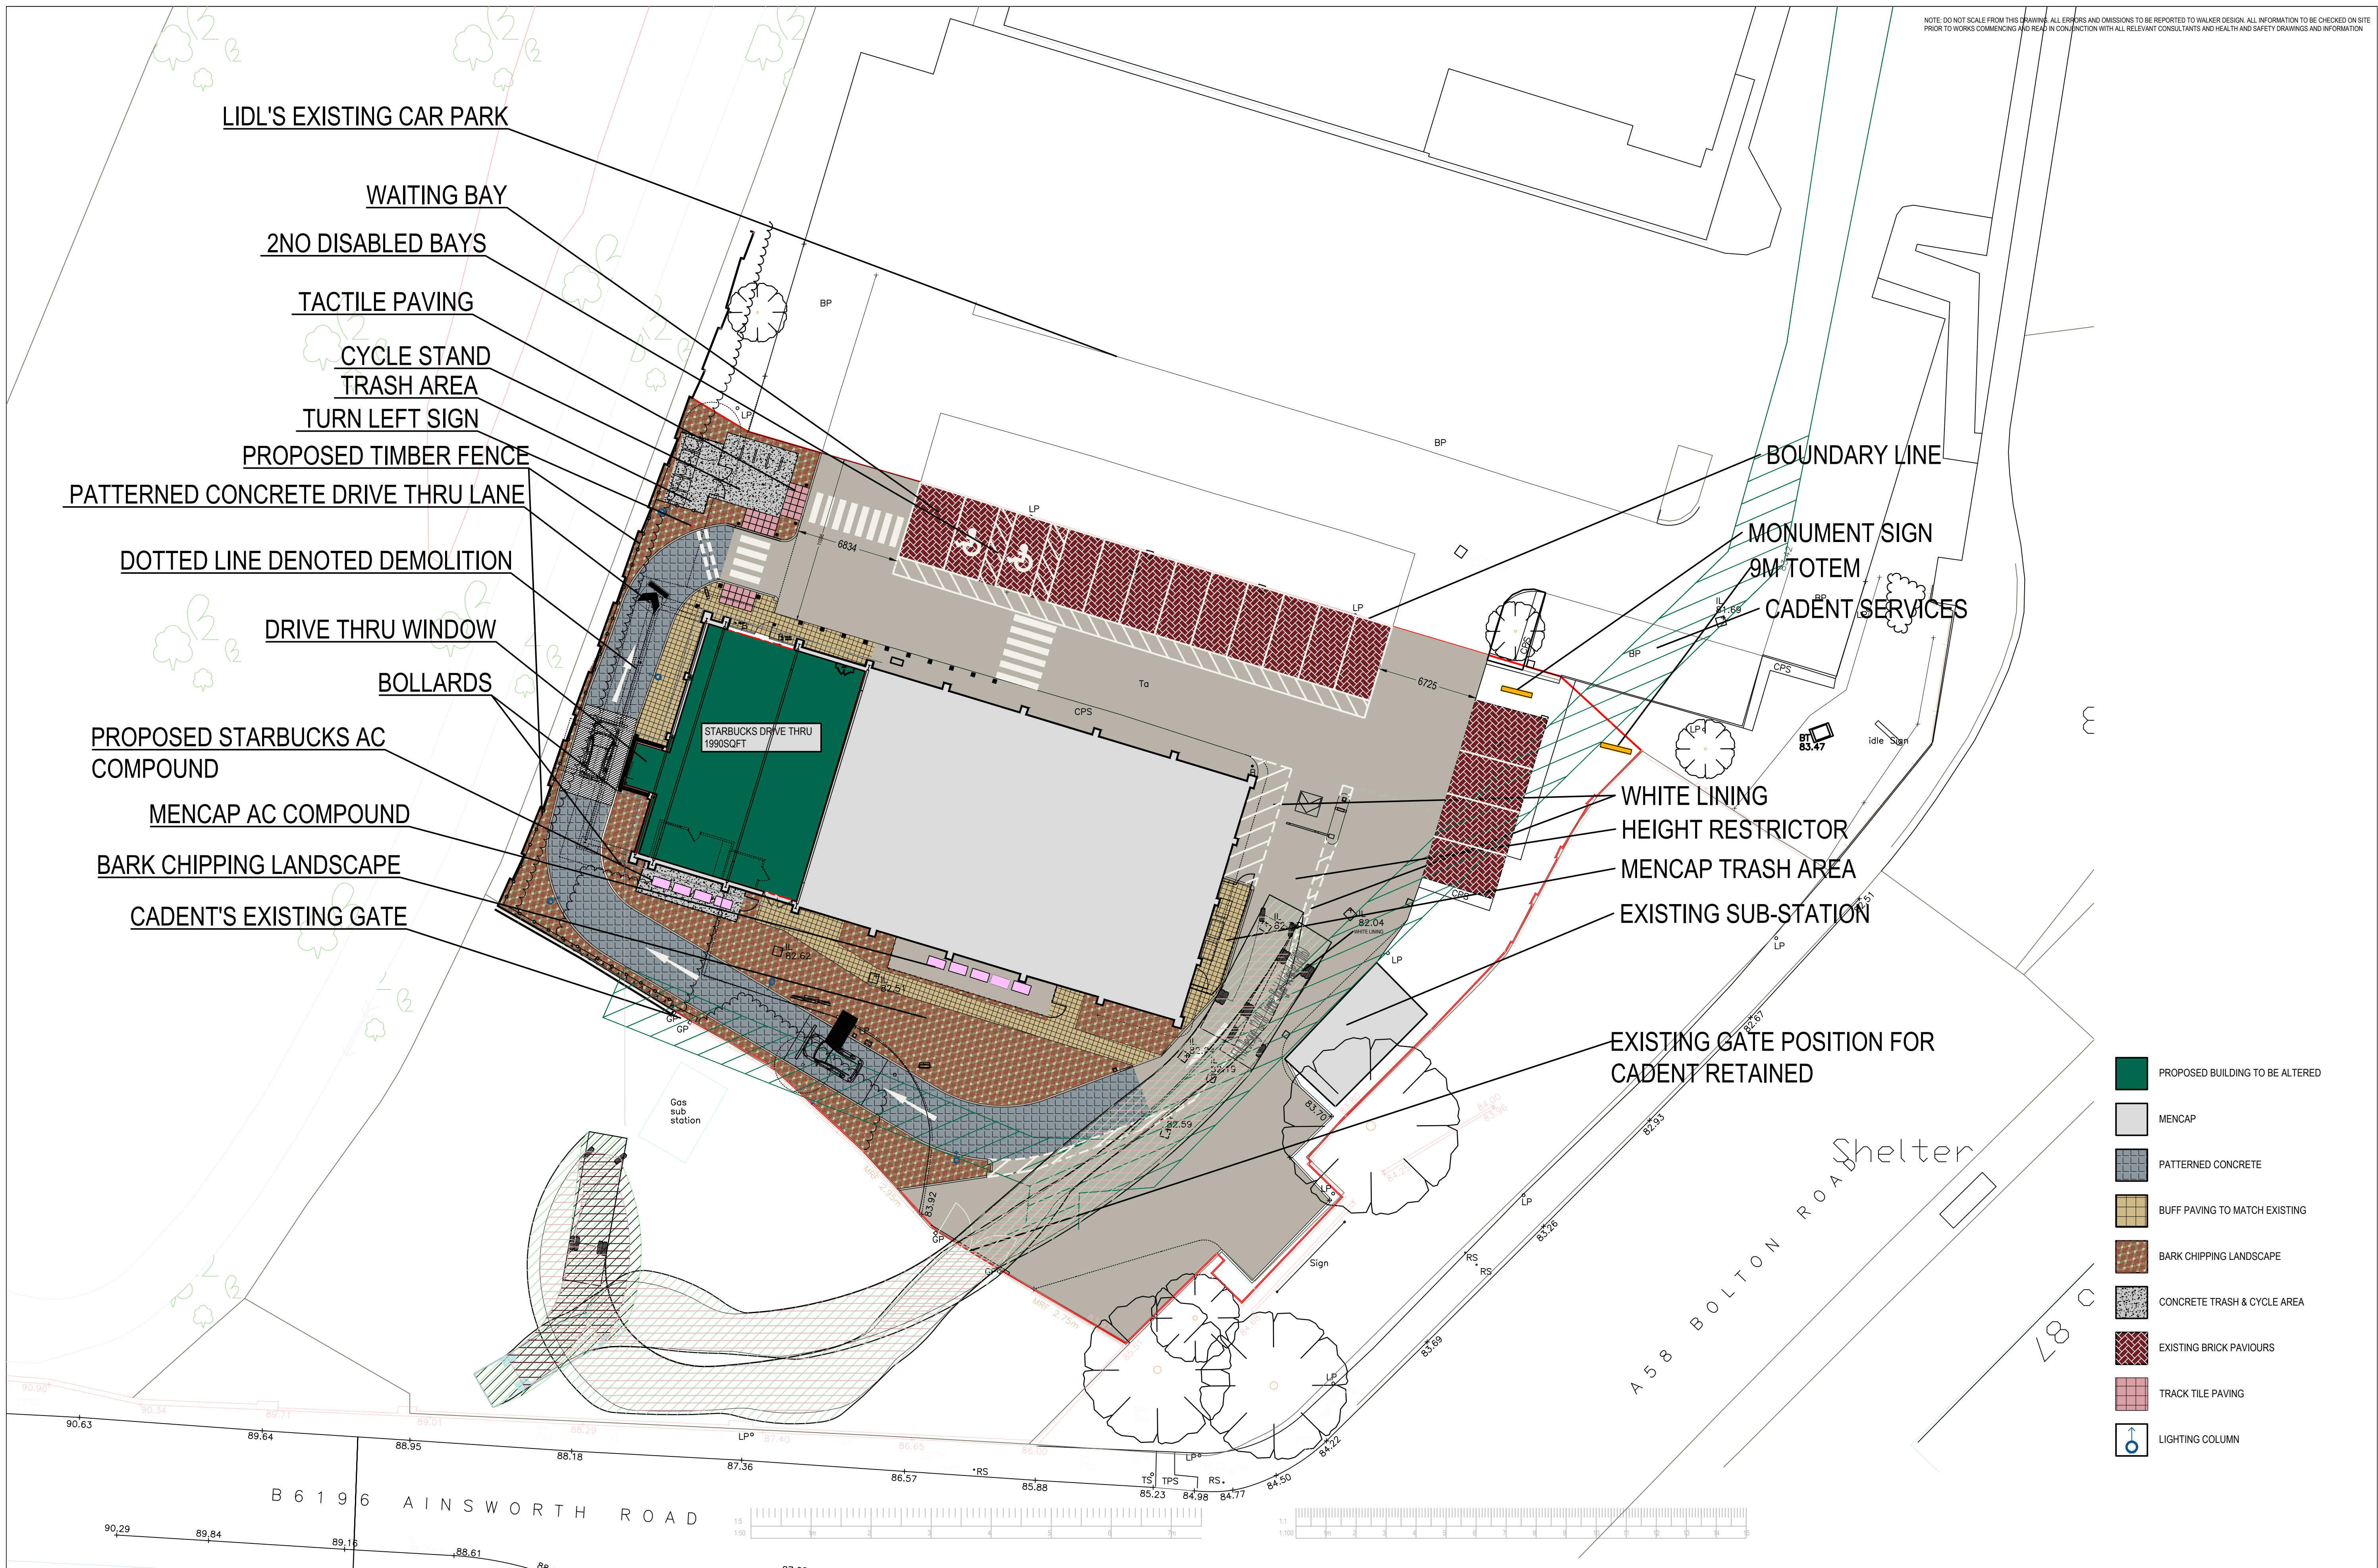

- PROPOSED BUILDING TO BE ALTERED
- MENCAP
- PATTERNED CONCRETE
- BUFF PAVING TO MATCH EXISTING
- BARK CHIPPING LANDSCAPE
- CONCRETE TRASH & CYCLE AREA
- EXISTING BRICK PAVIORS
- TRACK TILE PAVING
- LIGHTING COLUMN

LION SHARE PROPERTIES LTD
CLIENT

UNIT 2 VICTORIA RETAIL PARK
BURY
PROJECT

PROPOSED SITE PLAN
TITLE

2418.P.103.H
DRAWING NO.

1:200
SCALE@A1
SW
DRAWN