



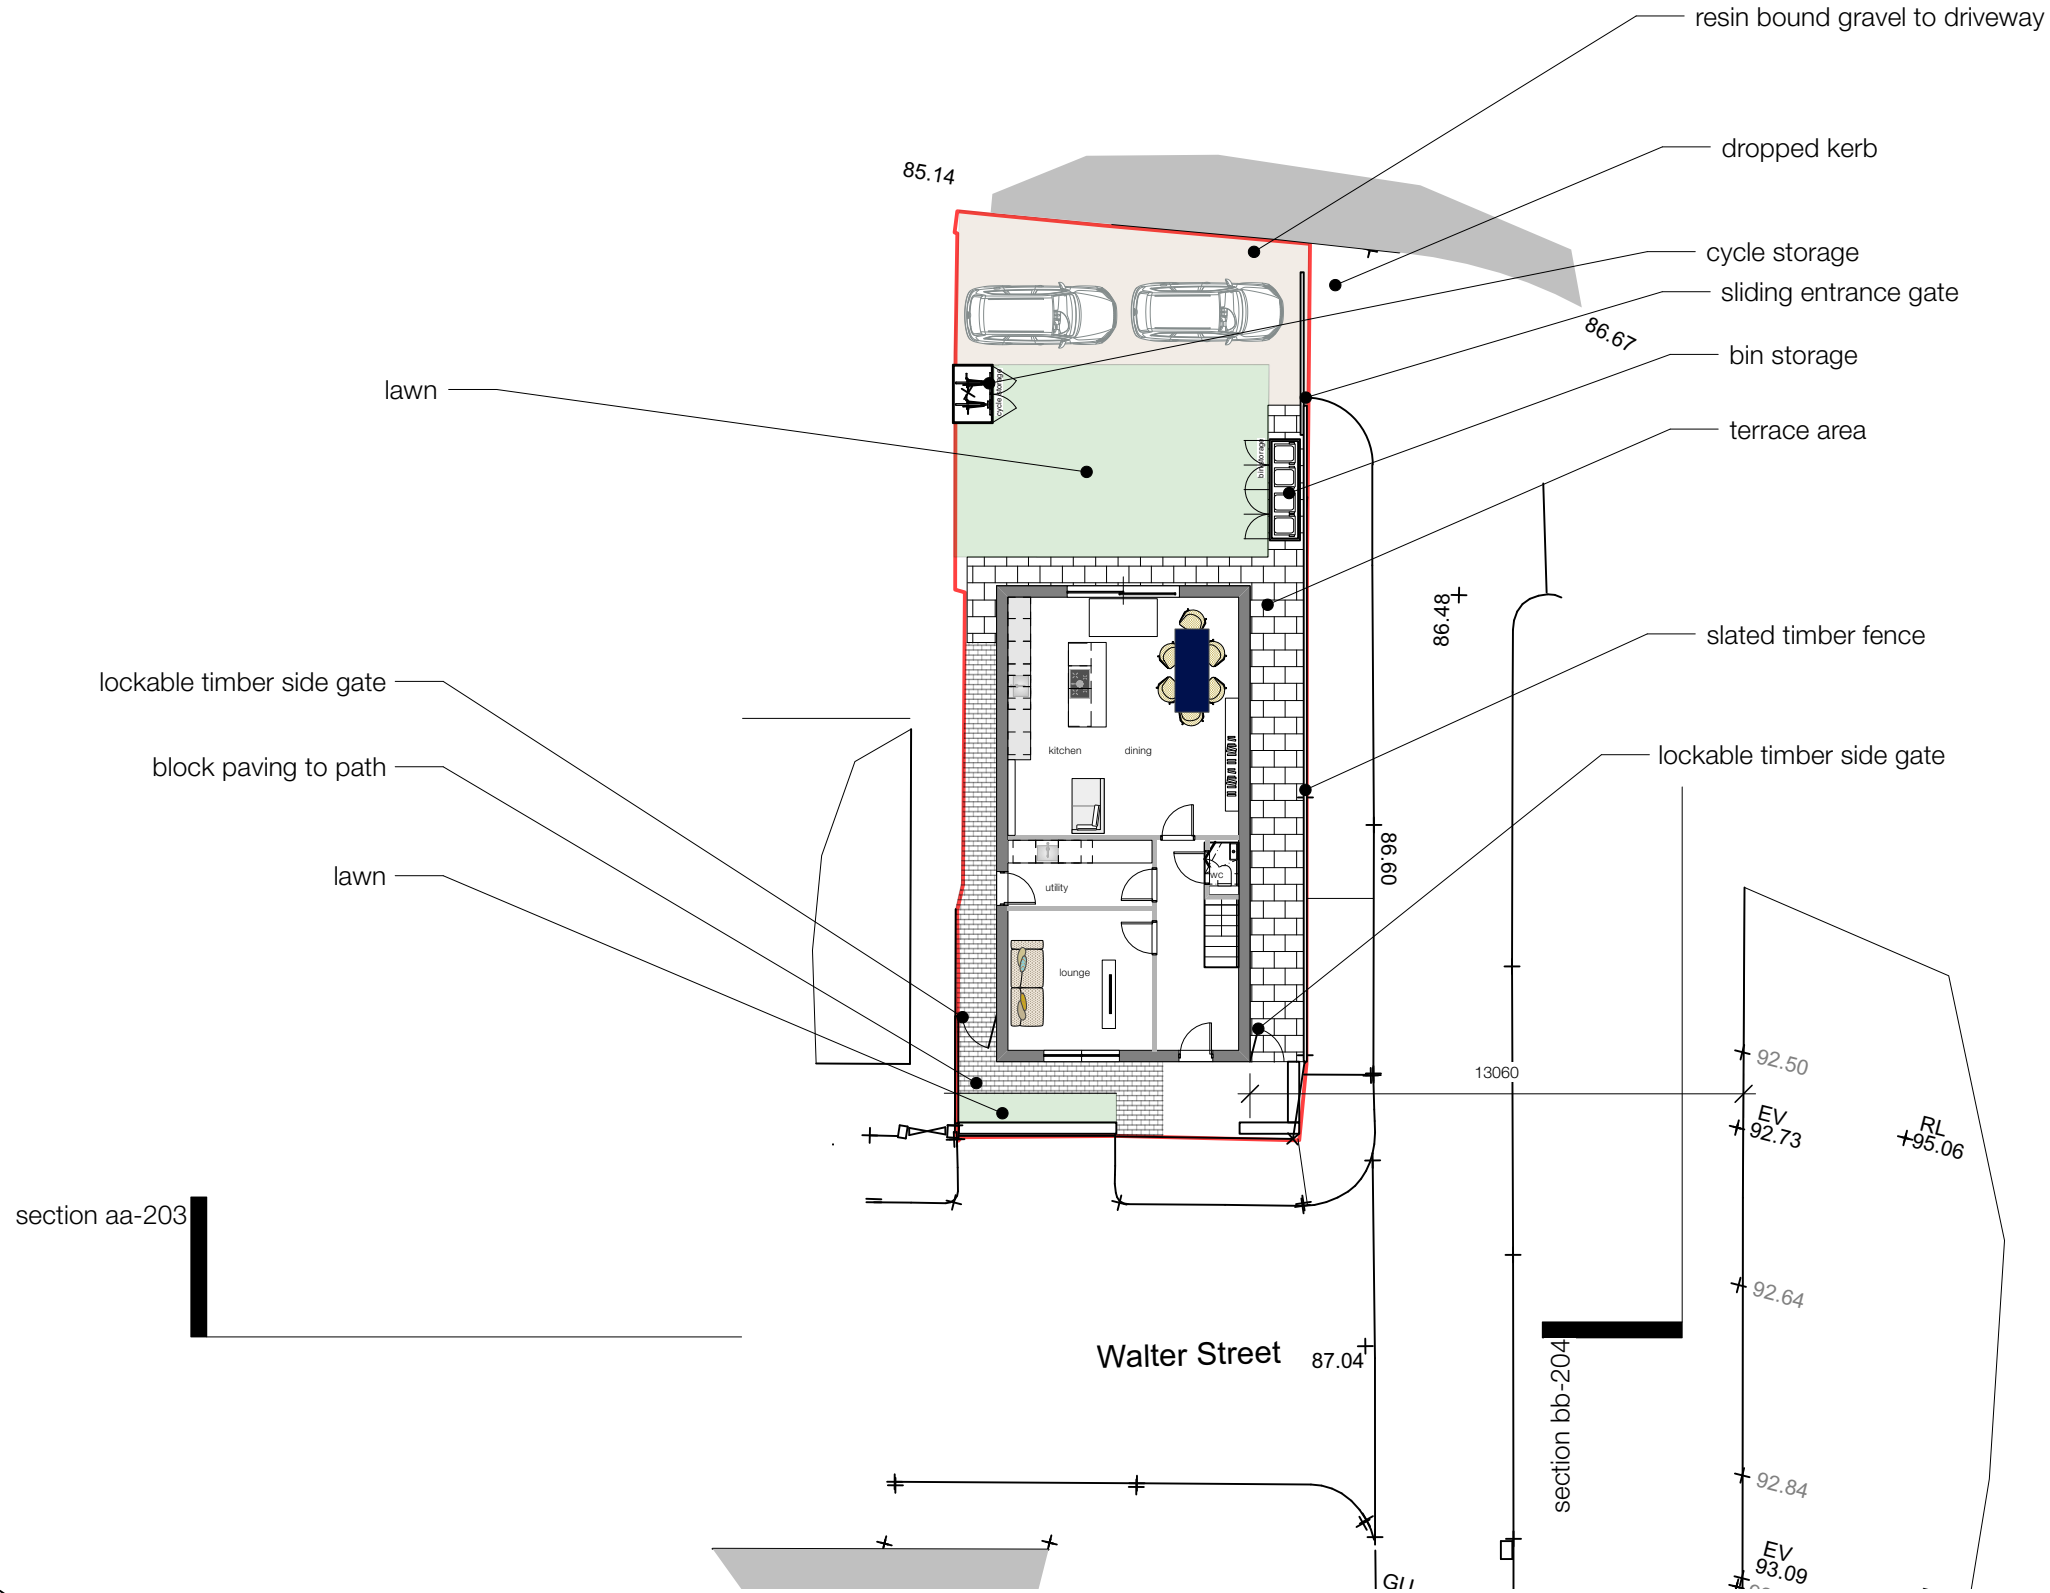

2 Proposed Site Plan
Scale: 1:200

 

Walter Street

Proposed Site Plan

dwg 2302-1001 rev D

scale 1:200 @ A3

issued for information only

date 05/02/2023 drawn MM checked MM

mcnulty architects

RIBA
Chartered Practice

mcnulty architects ltd
Designworks
The Colony Wilmslow
Altrincham Road
SK9 4LY

info@mcnultyarchitects.com
01625 468 991