



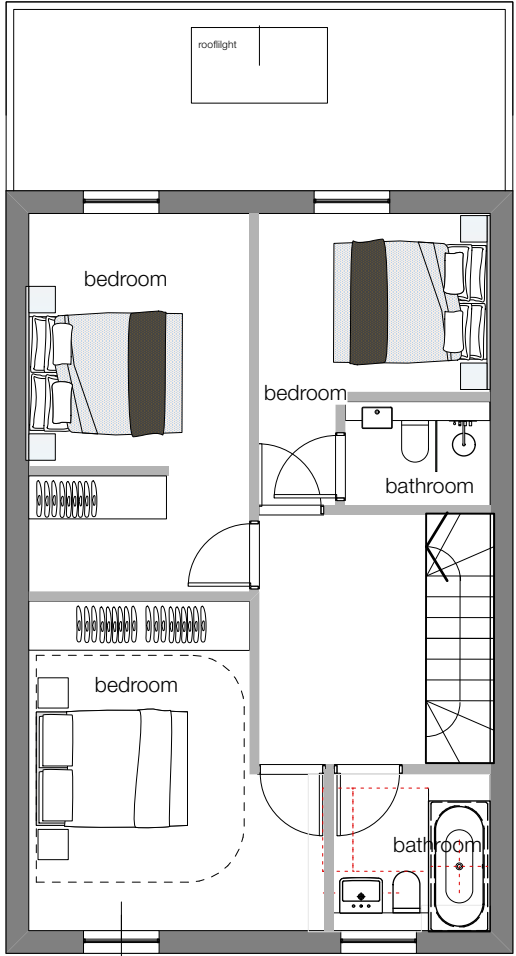

1

Proposed First Floor Plan
Scale: 1:100

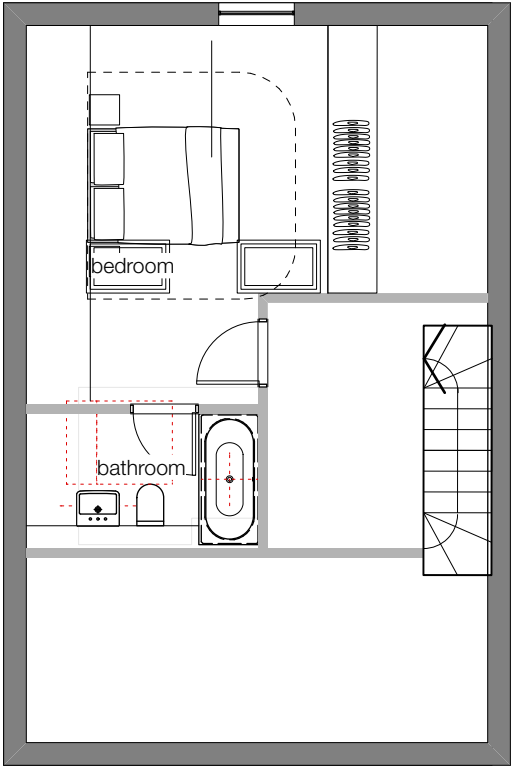

2

Proposed Second Floor Plan
Scale: 1:100

Walter Street

Proposed First and Second Floor

dwg 2032-102 rev G

scale 1:100 @ A3

issued for information only

date 05/02/2023 drawn MM checked MM

mcnulty architects

RIBA
Chartered Practice

mcnulty architects ltd
Designworks
The Colony Wilmslow
Abraham Road
SK9 4LY

info@mcnultyarchitects.com
01625 468 991