


Do not scale off this drawing All dimensions are to be checked on site and any discrepancies to be referred to the designer before proceeding. All levels to be checked on site All discrepancies between information shown on the drawings and the information in the specification to be referred to the designer prior to proceeding. All component sizes and references to be checked before ordering Position of existing drain runs to be confirmed prior to proceeding and drains checked as necessary. All relevant boundary positions are to be checked prior to proceeding Building regulation drawings can be used for building estimates, however for an accurate quote builders must attend site as these drawings do not account for all aspects of the building works.	
--	--

01 Existing Front Elevation
Scale 1:50

02 Existing Side Elevation
Scale 1:50

The drawing is a line-art architectural elevation. It features a central vertical element, a chimney, rising from a gabled roof. To the left, a lower section with a flat roof is partially visible, including a small window detail. To the right, another lower section with a gabled roof and a small dormer is shown. A solid horizontal line at the bottom serves as the ground plane.

03 Existing Side Elevation
Scale 1:50

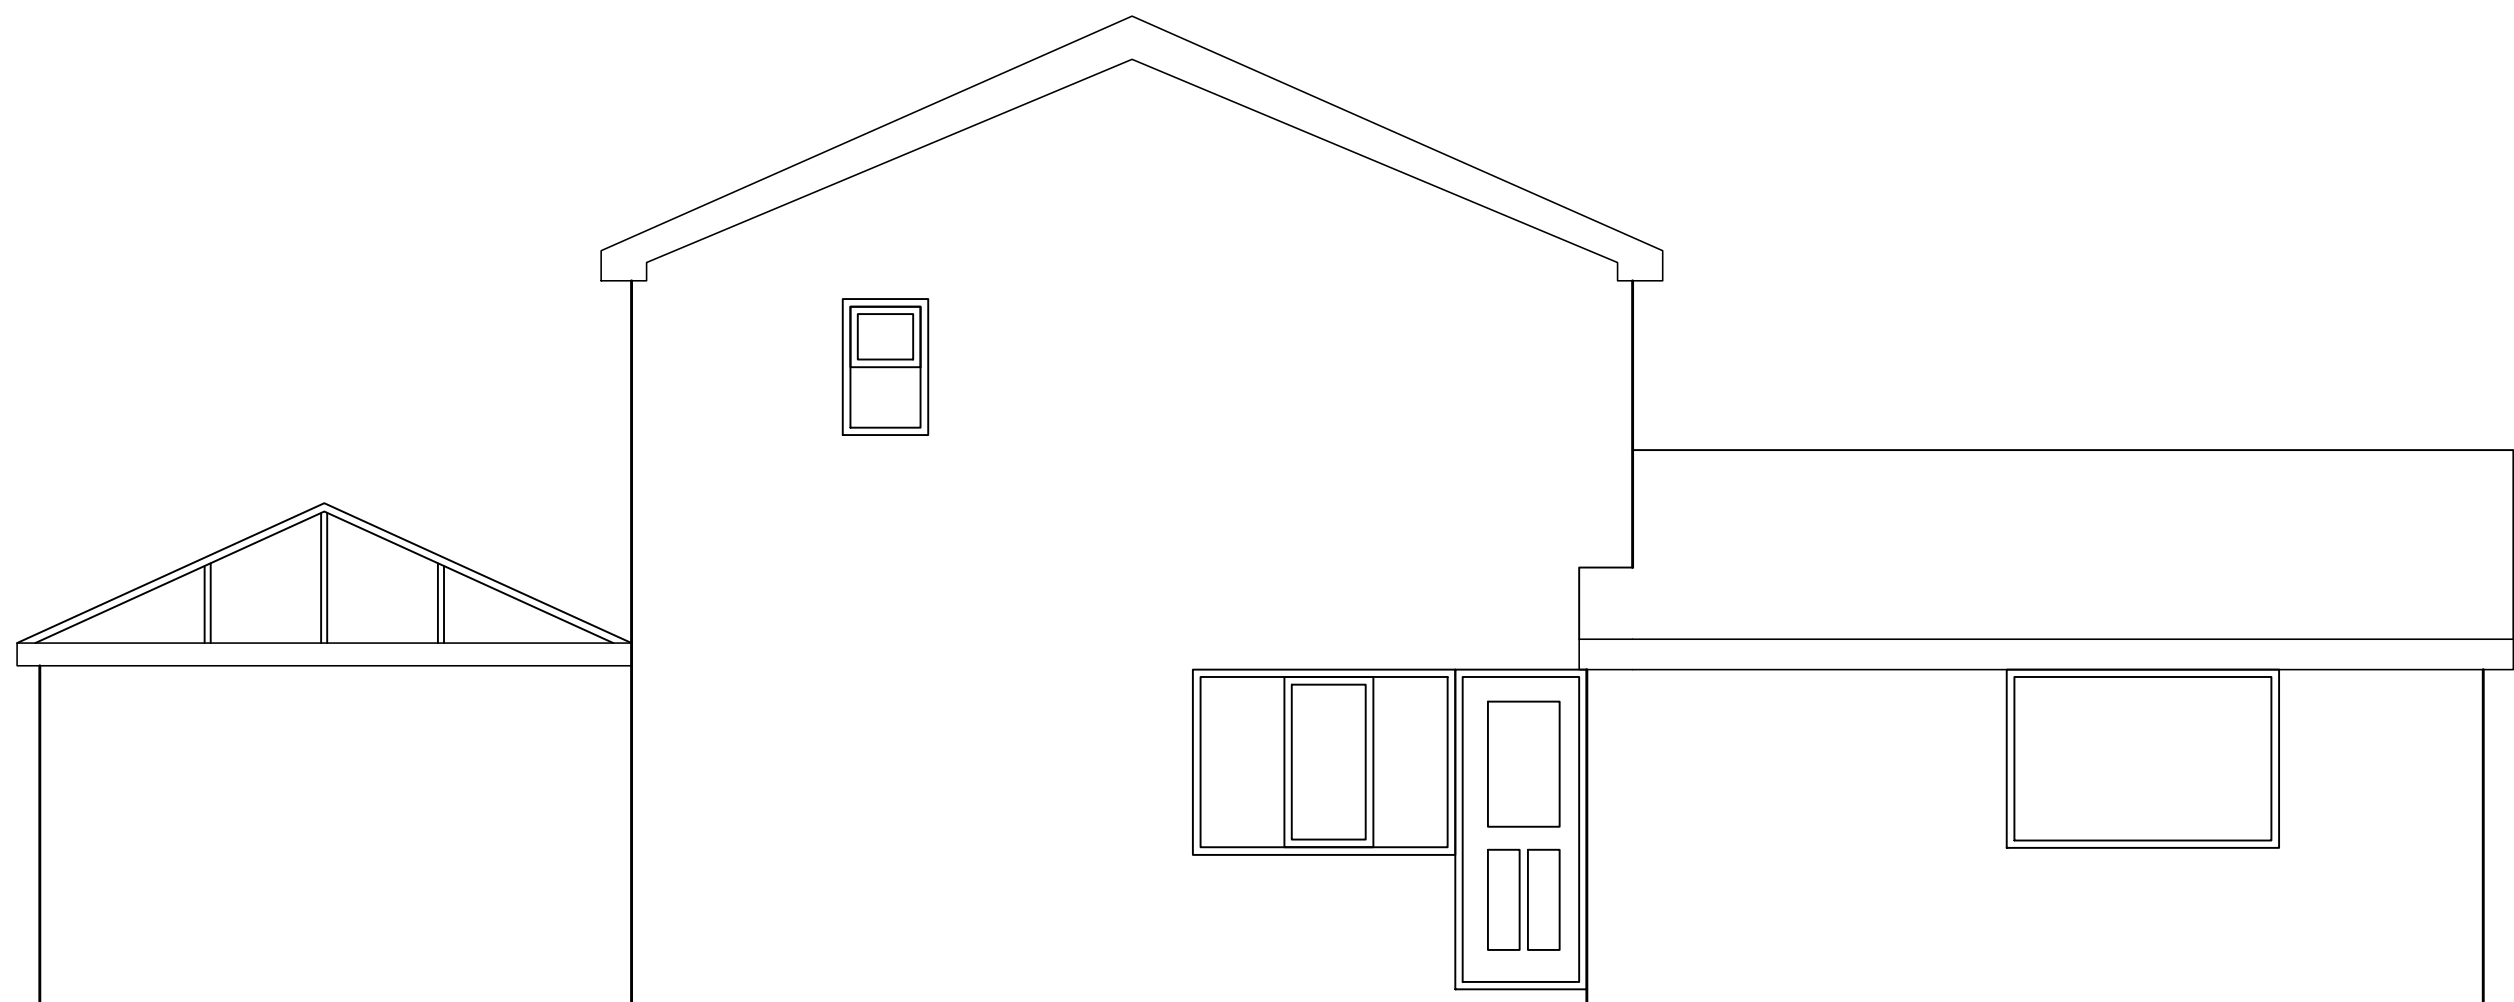

04 Existing Rear Elevation
Scale 1:50

