



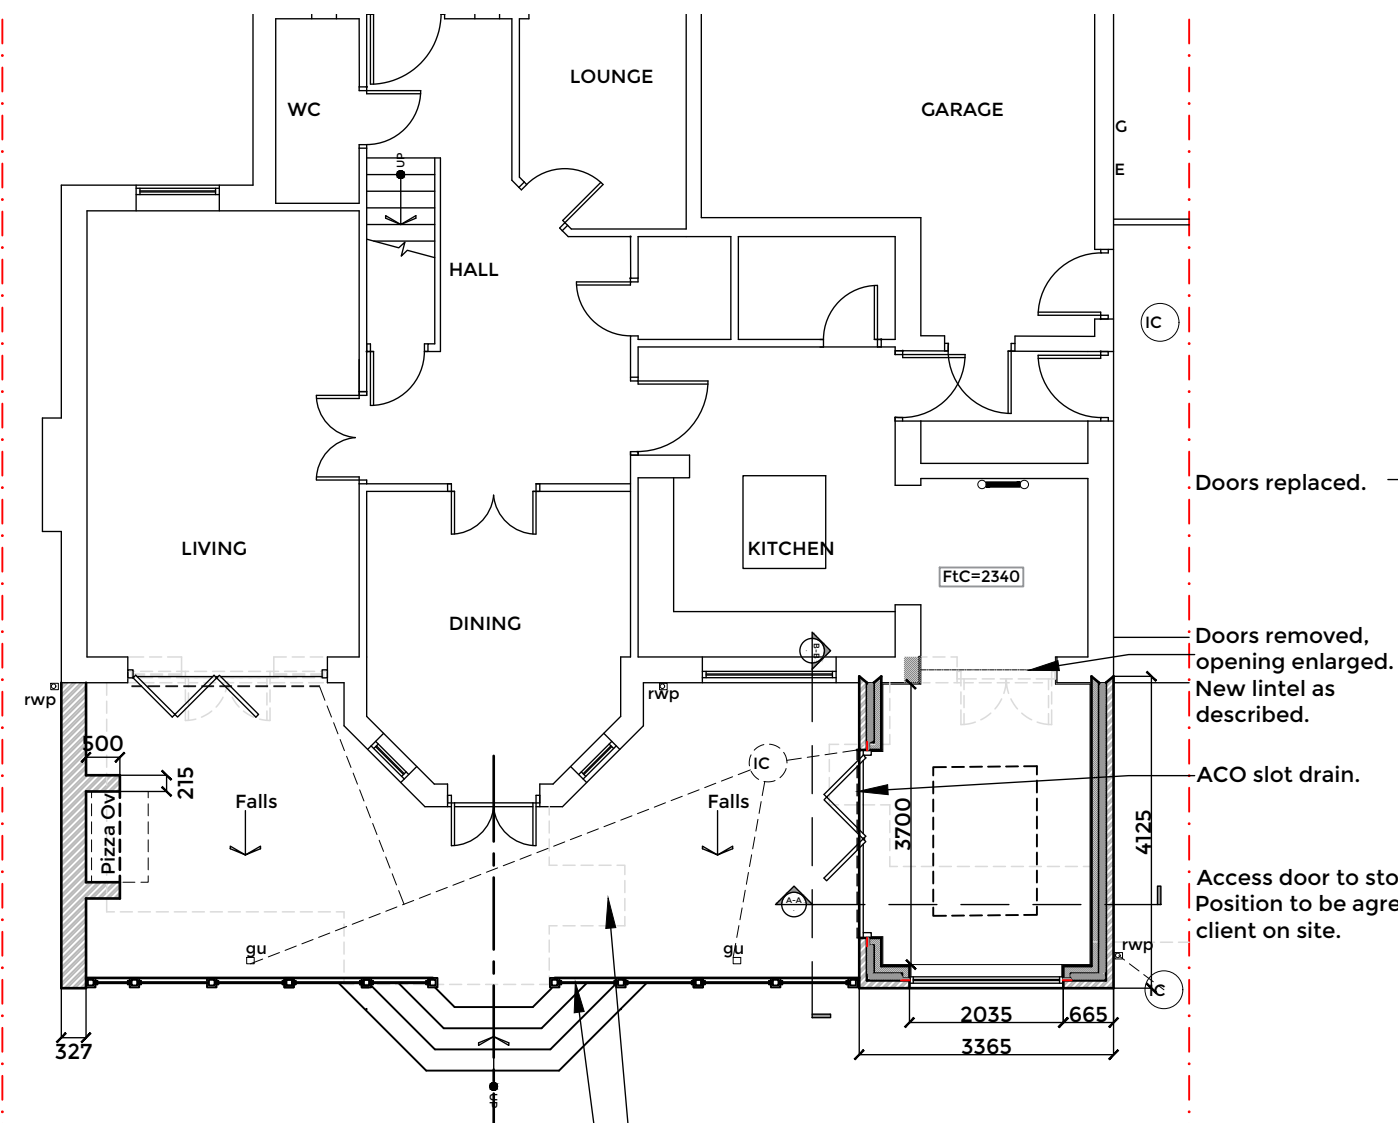

PROPOSED GROUND FLOOR
PLAN 1:100



PROPOSED REAR ELEVATION 1:100

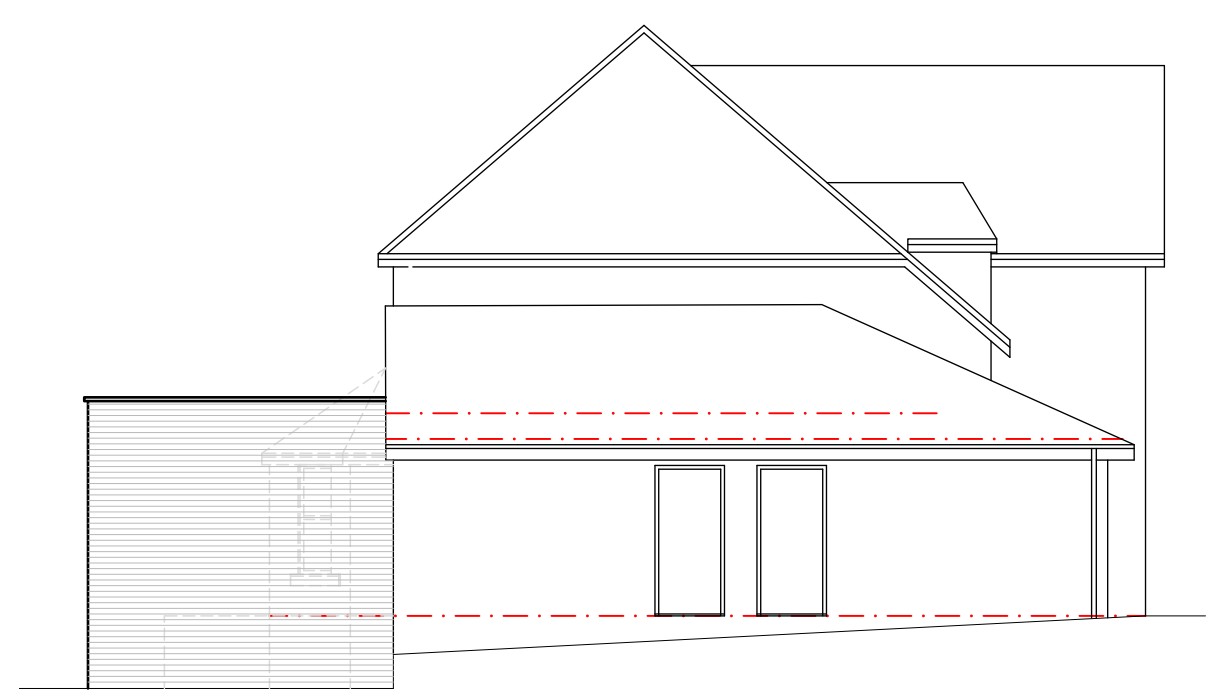

PROPOSED SIDE ELEVATION 1:100

This drawing is ©TECH:D Ltd and is not to be copied, reproduced or re-distributed either in whole or in part without the prior permission of the originator. The originator shall have no responsibility for any liability, loss, cost, damage or expense arising from or relating to any use of this document other than for its intended purpose on this project. This drawing shall be read in conjunction with all other relevant drawings, specifications and associated documentation. Any discrepancies, errors or omissions are to be reported to the originator before proceeding with work. This drawing is for Local Authority submission only. The client is to seek approval from the land freeholder and all parties who may have an interest in the land. All materials shall be suitable for their purpose and installed in strict accordance with the manufacturers instructions. All workmanship and materials to comply with Building regulations, British standards, Codes of practice and NHBC requirements where relevant. The contractor is to comply with the CDM regulations. All dimensions are to be checked on site by the contractor prior to proceeding with any work.

NOTES / KEY:

- Radiator.
- Rainwater pipe. Gu=Gully
- soil & vent pipe.
- Floor to ceiling.
- Boiler.
- Manhole/inspection chamber.
- Elec meter+ dist board.
- Gas meter
- Fire
- Timber floor joists span. If known. sf=solid floor

Stone flags (indian stone) hardstanding to clients choice. On beam/block floor to contractors/suppliers design/calculations. Storage space and access under to clients requirements

Masonry support walls. Design to structural "flooring" suppliers requirements. Glass balustrade system to client choice. To achieve horizontal loading as EN1991-1-4 and PD6688-1-1.

Awning or other covered structure to clients choice.

Pizza oven chimney/stack/flue to suppliers requirements.

A	Layout amended.	DD	110722

Architectural Designer
27 Oakham Close, Bury BL81XJ
t: 07887876428
ddriver@techdtd.co.uk
www.techdtd.co.uk

client
Mr & Mrs R. Jones, 2 Bridge Field Mews, Bury, BL97UB.

project
REAR SINGLE STOREY EXTENSION AND TERRACE

status Planning & Building regulations

drawing
PROPOSED PLAN & ELEVATIONS.

L.A. Bury MBC date JULY 22
drawn by DD. scale 1:100@A3
dwg no 22-06-01 03. rev A

TECH:D LTD

