




East Elevation

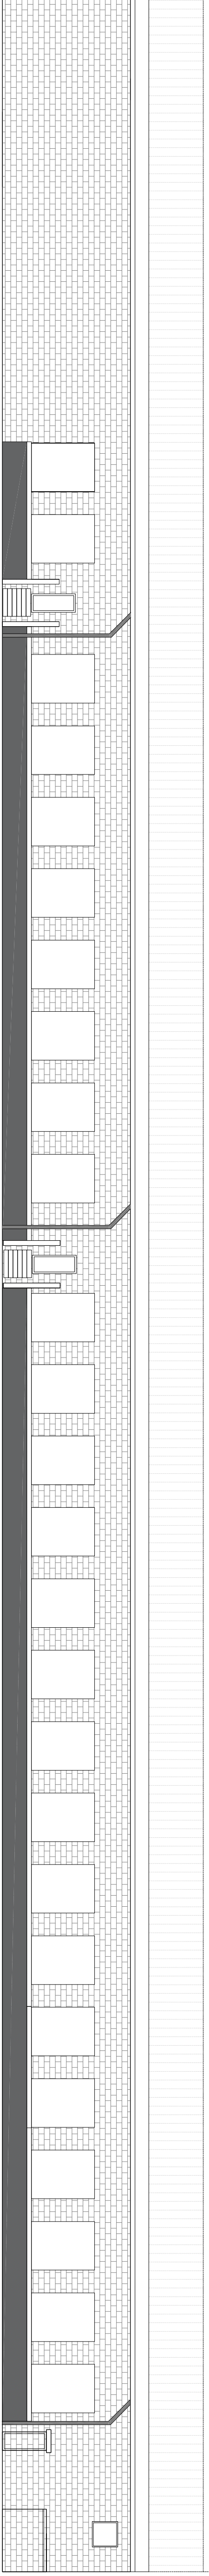

West Elevation

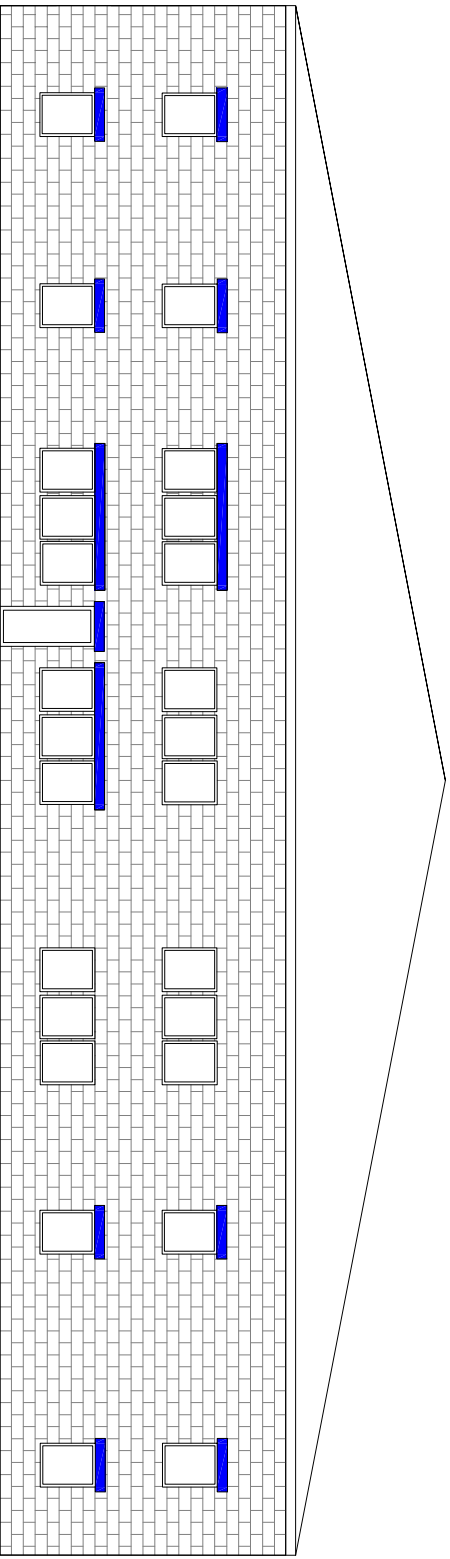

North Elevation

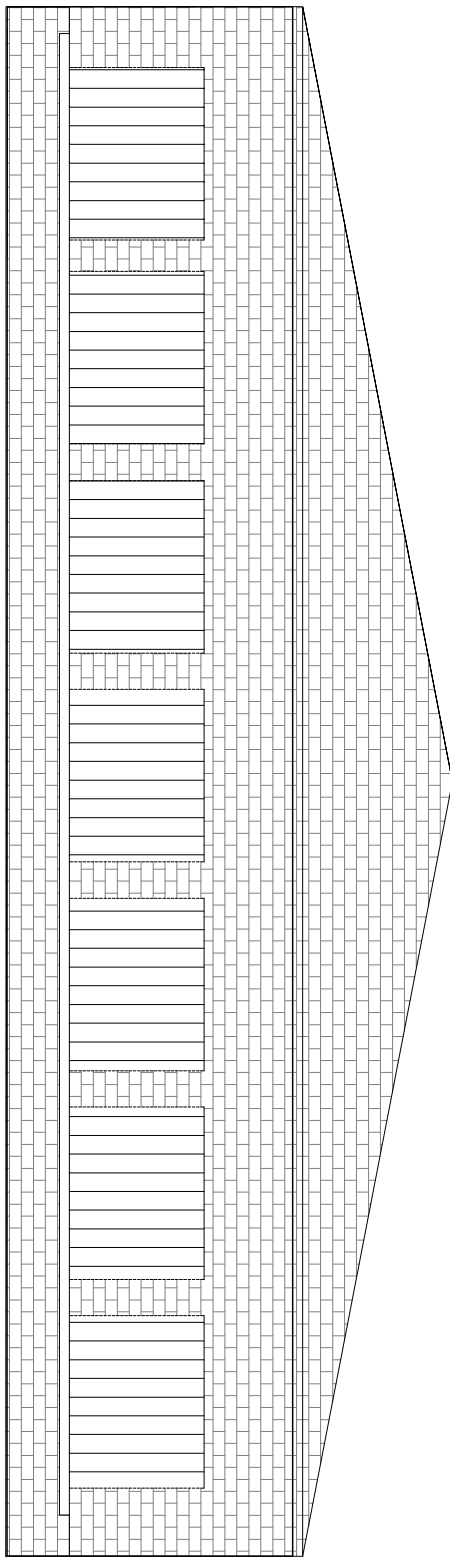

South Elevation

Proposed lower floor offices

6th June 2022
Version 1
All dims mm
Drawing No.
BUR005
Geodis Bldg, Roach Bank Rd, Bury BL9 8RQ
Stuart Adair stuart.adair@thedx.co.uk
 DELIVERED EXACTLY™
1:150 @ A1