
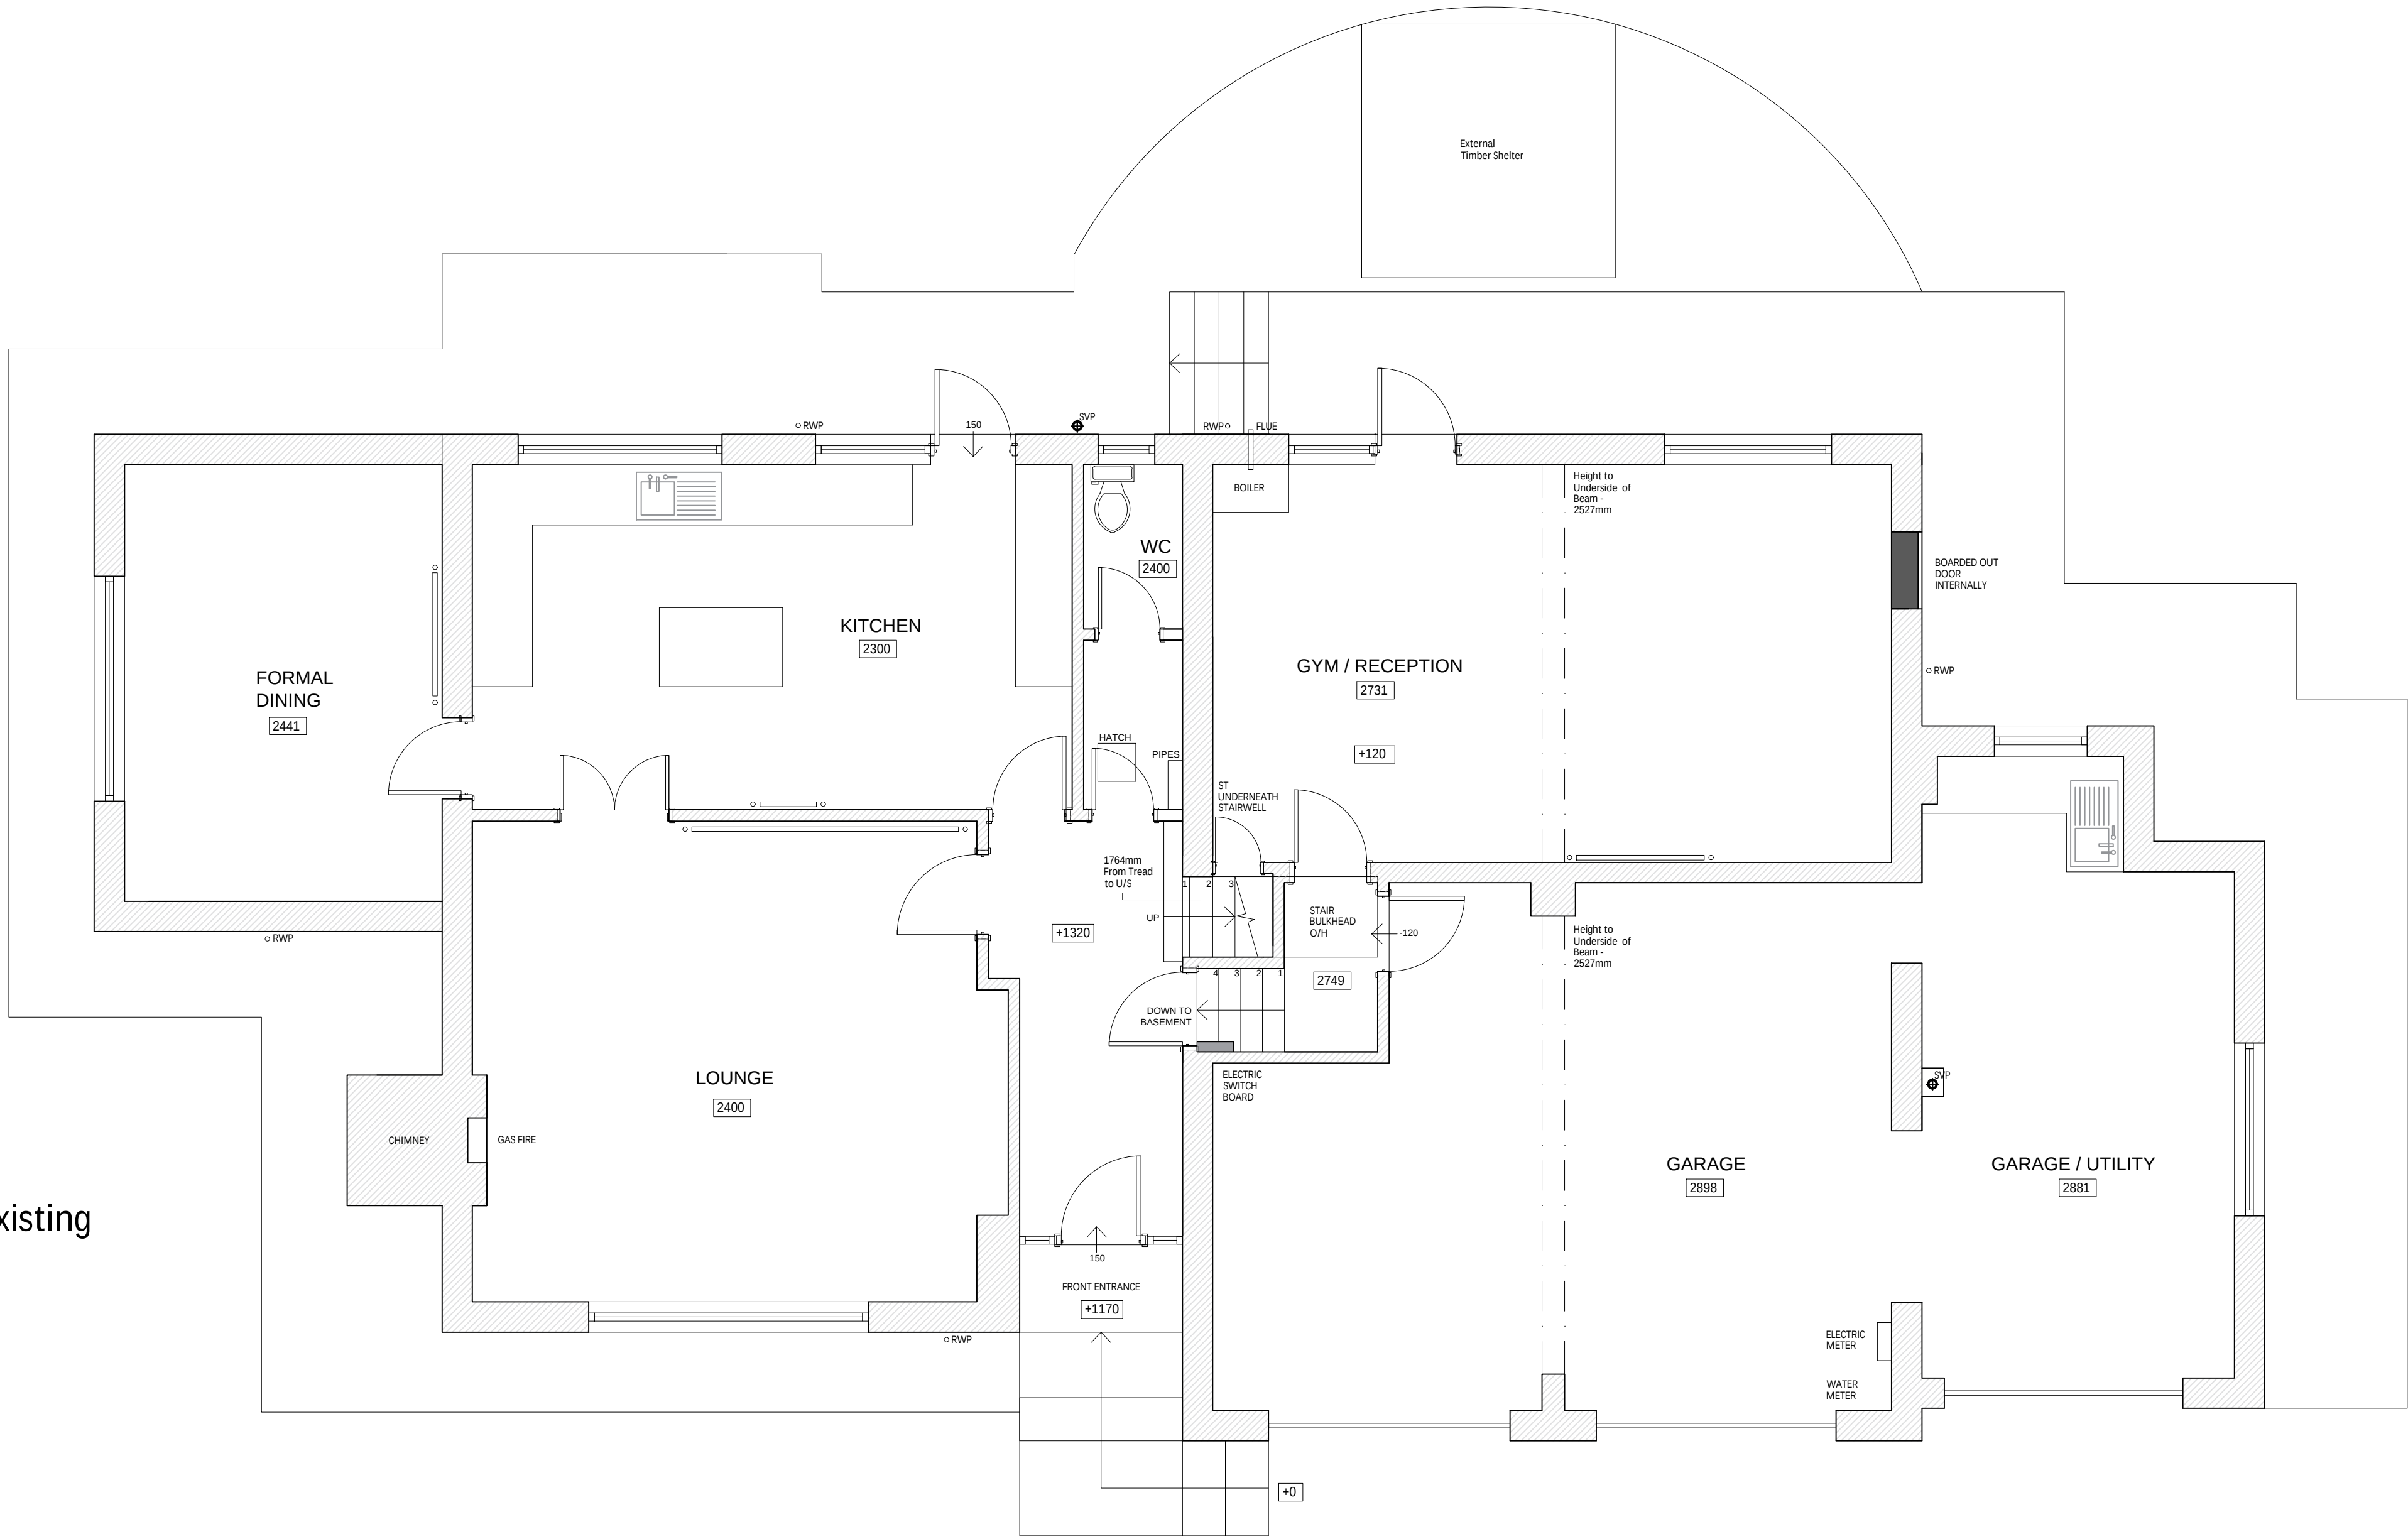




NOTES:
FIGURED DIMENSIONS TO BE TAKEN IN PREFERENCE TO SCALED DIMENSIONS.
ALL DIMENSIONS TO BE CHECKED ON SITE.

-  SVP
Soil Vent Pipe
-  RWP
Rainwater Pipe

Ground Floor / Basement Plan - As Existing

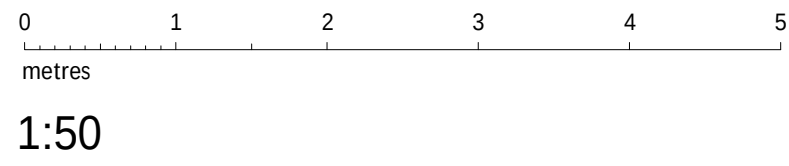

First Floor Plan - As Existing

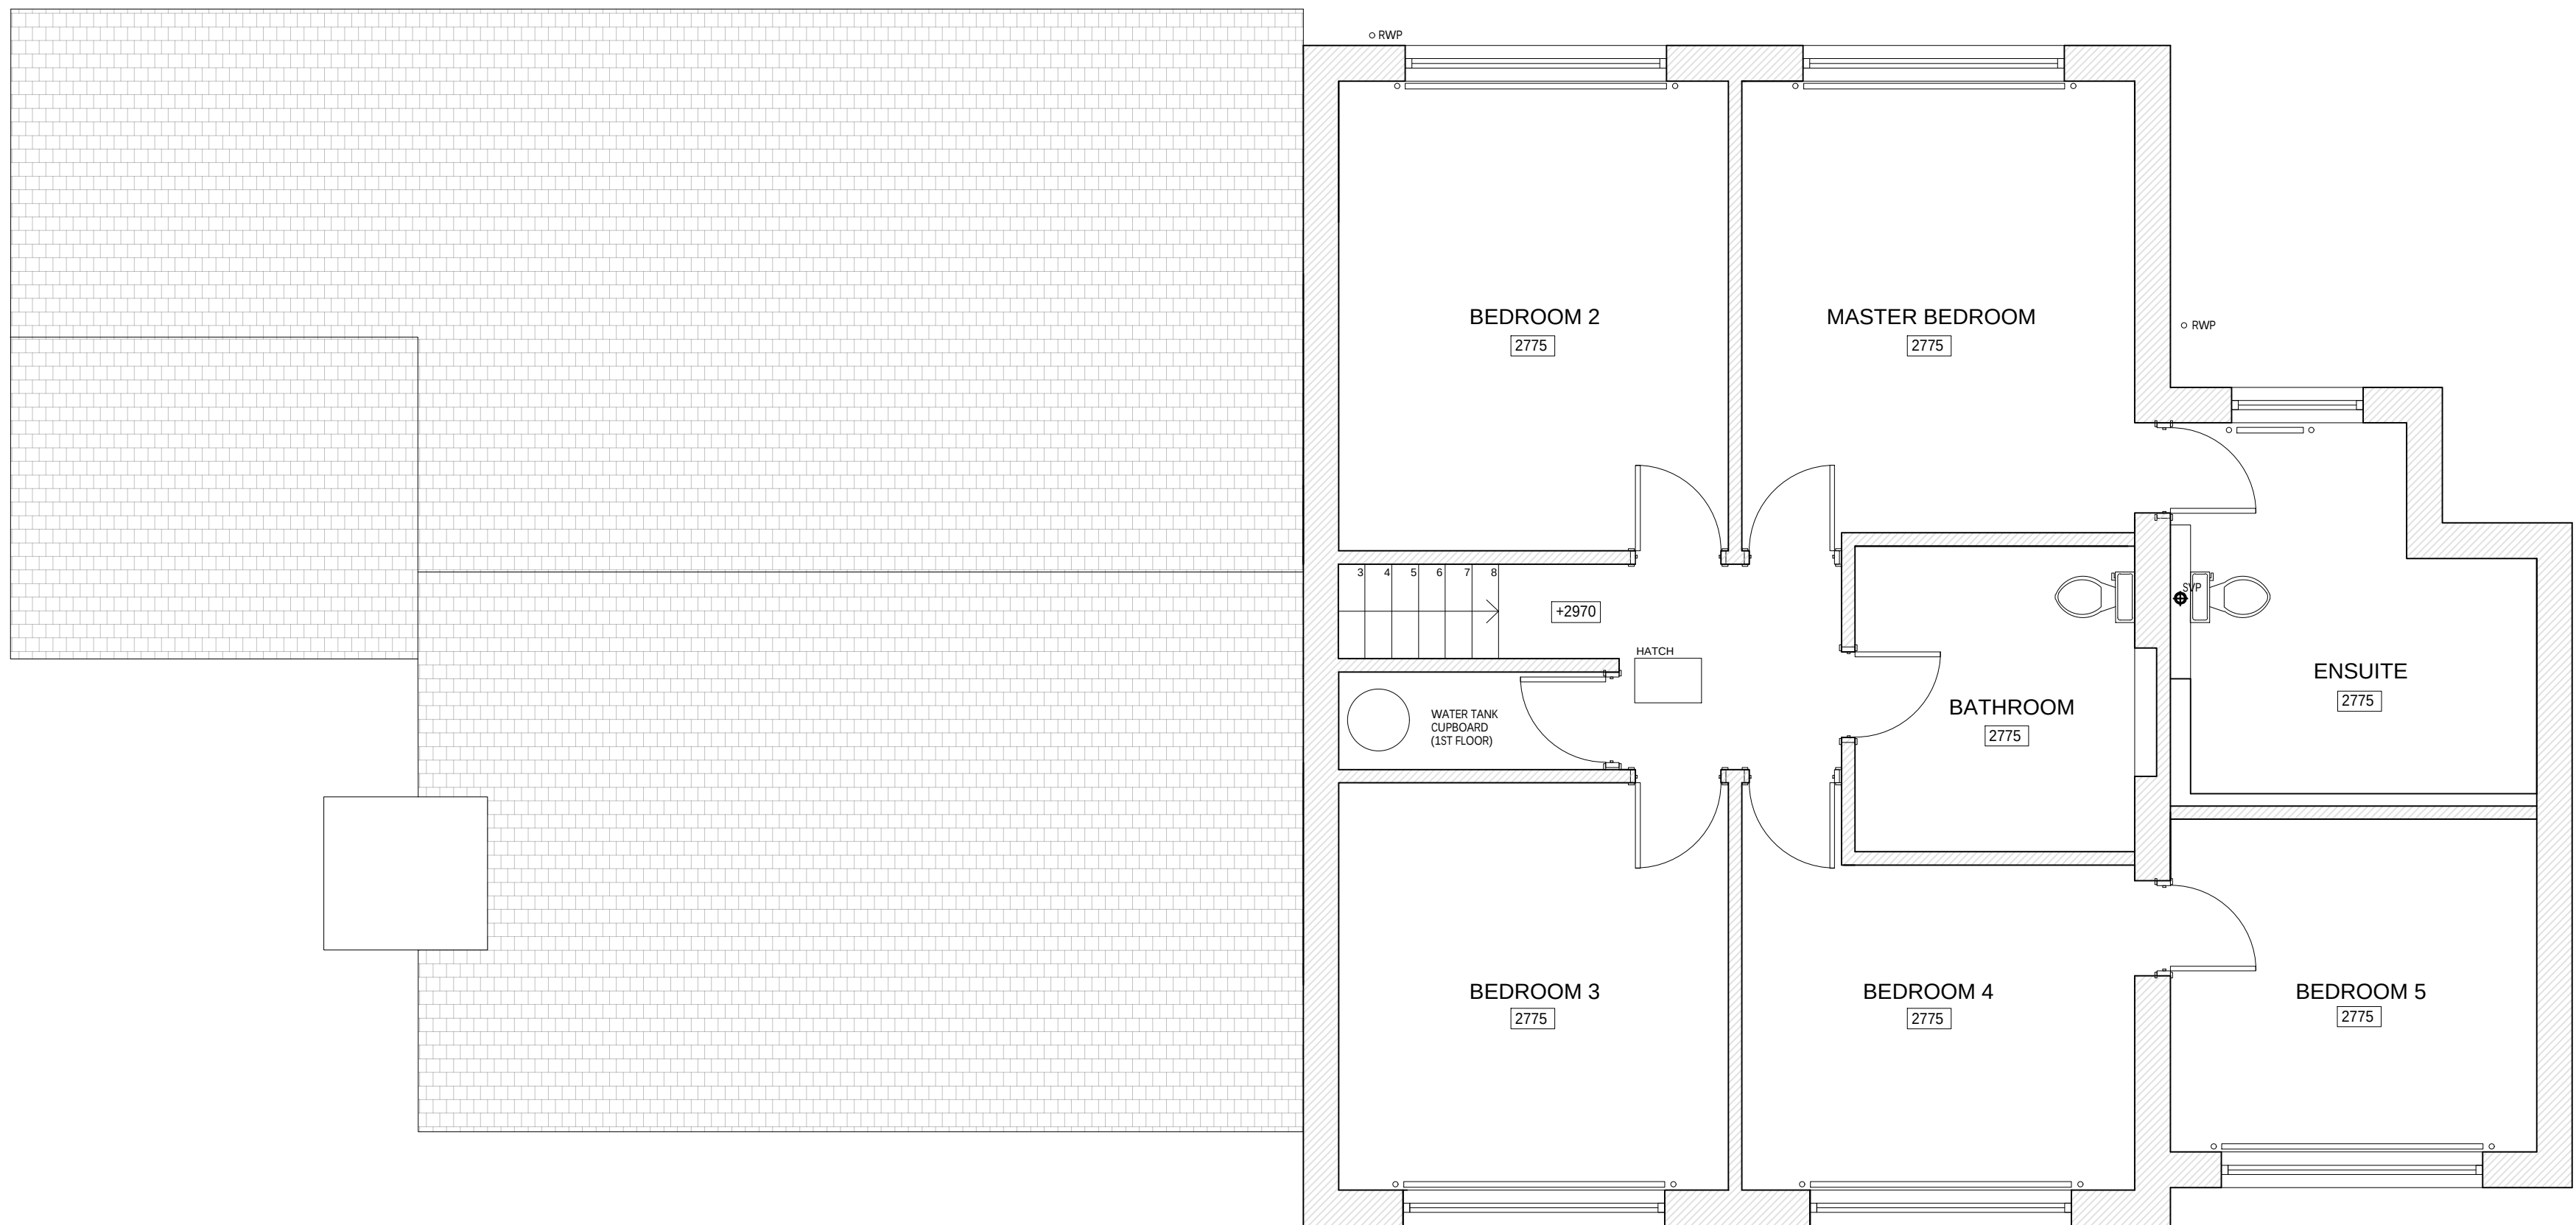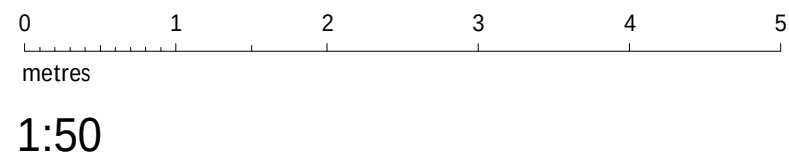

Chartered Surveyors and Property Consultants

233 St Vincent Street, Glasgow G2 5QY
Telephone 0141 332 1194 Fax 0141 332 5914
Website: www.g-s.co.uk Email: cad@g-s.co.uk

Client
Greater Manchester Combined Authority

Project
New Skyline Sunny Bower Street

Address
58 Sunny Bower Street
Tottington, Bury
BL8 3HL

Drawing Title
Existing Floor Plans

Department No. MAN	Drg No. L(20)001	Revision	Sheet Size 1:50 @ A1
Aims. No. 2024/12/0001	Drawing Status Planning		
Drawn By MD	Checked By CL	Date 10.12.24	

PREPARED BY GRAHAM + SIBBALD TECHNICAL SERVICES LLP