


NOTES:
FIGURED DIMENSIONS TO BE TAKEN IN PREFERENCE TO SCALED DIMENSIONS.
ALL DIMENSIONS TO BE CHECKED ON SITE.

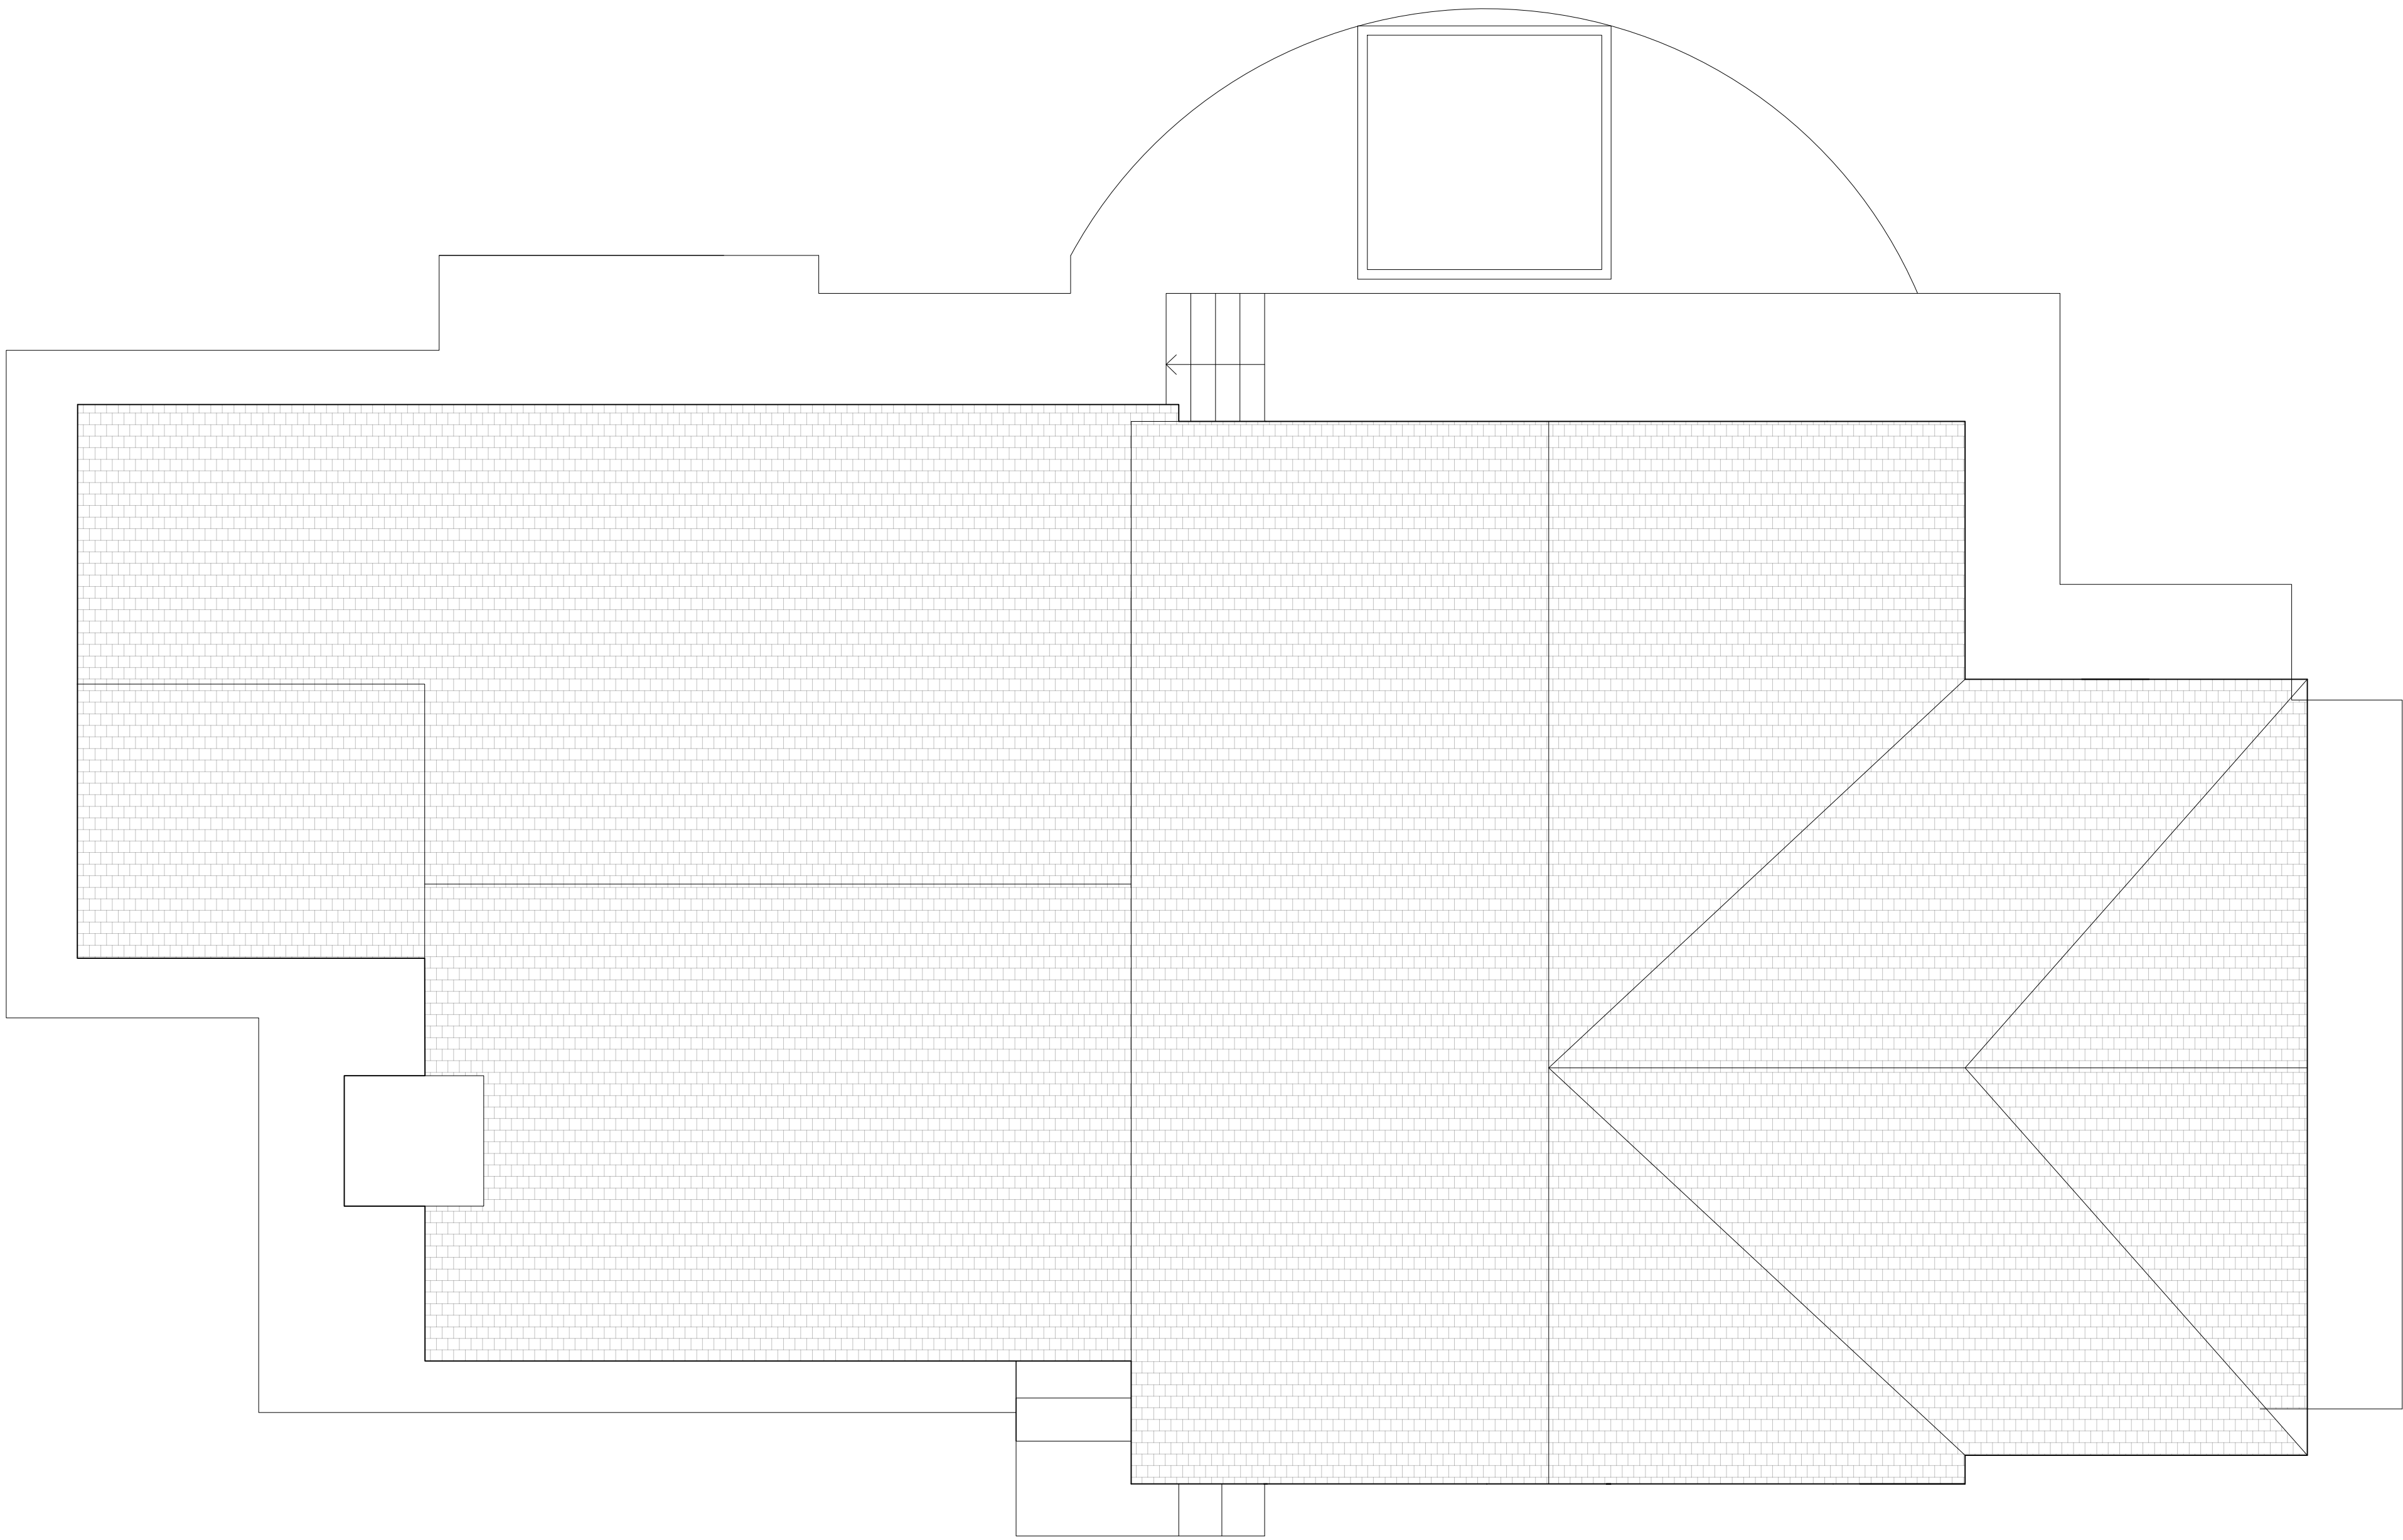

Roof Plan - As Existing



1:50



**GRAHAM
SIBBALD**

Chartered Surveyors and Property Consultants

233 St Vincent Street, Glasgow G2 5QY
Telephone 0141 332 1194 Fax 0141 332 5914
Website: www.g-s.co.uk Email: cad@g-s.co.uk

Client Greater Manchester Combined Authority			
Project New Skyline Sunny Bower Street			
Address 58 Sunny Bower Street Tottington, Bury BL8 3HL			
Drawing Title Existing Roof Plan			
Department No. MAN	Drg No. L(20)002	Revision	Sheet Size 1:50 @ A1
Aims. No. 2024/12/0001		Drawing Status Planning	
Drawn By MD	Checked By CL	Date 10.12.24	
PREPARED BY GRAHAM + SIBBALD TECHNICAL SERVICES LLP			