


ERECTION OF INFILL DWELLING TO PREVIOUSLY DEVELOPED STABLE USE TO THE NORTH OF TITUS COTTAGE, 57 BRADLEY FOLD ROAD, AINSWORTH~




PROPOSED FRONT/WEST ELEVATION (1:100)



PROPOSED REAR/EAST ELEVATION (1:100)

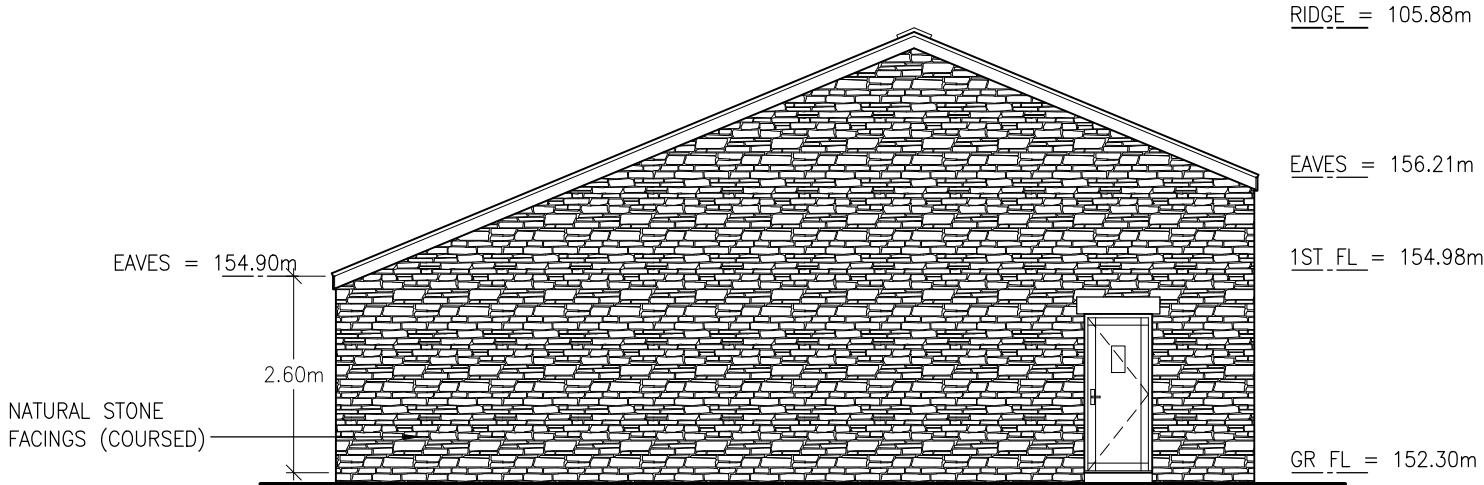

PROPOSED SIDE/NORTH ELEVATION (1:100)

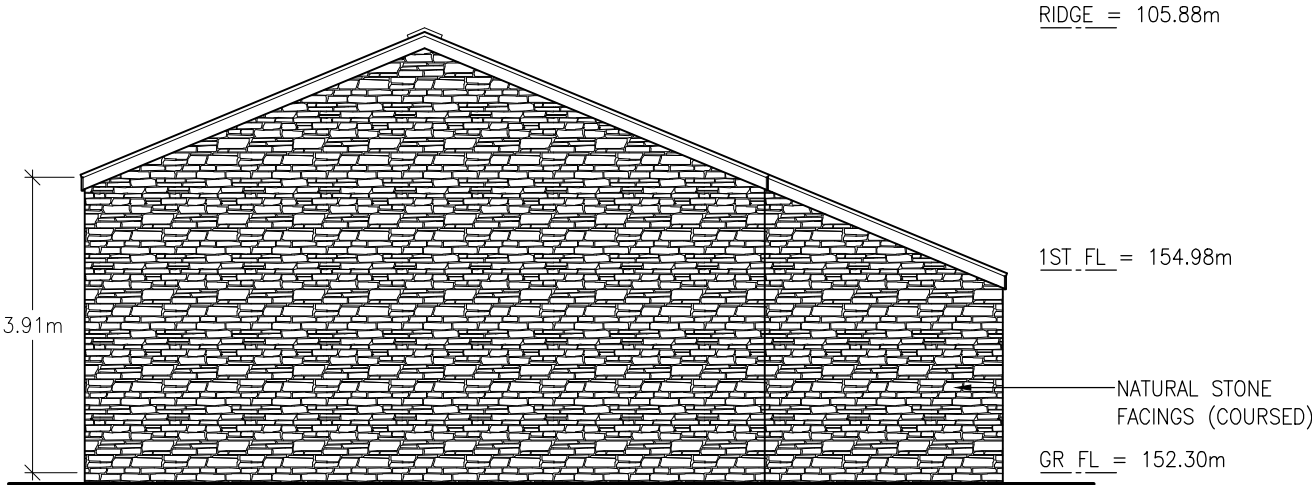

PROPOSED SIDE/SOUTH ELEVATION (1:100)

© THIS DRAWING REMAINS THE PROPERTY OF JPE CONSULTANCY LIMITED AND MAY NOT BE COPIED WITHOUT PRIOR CONSENT.

Notes		Amendments		Project
				Title
				ERECTION OF INFILL DWELLING TO PREVIOUSLY DEVELOPED STABLES USE TO THE NORTH OF TITUS COTTAGE, 57 BRADLEY FOLD ROAD, AINSWORTH, BOLTON, BL2 5QR~
				Client
				MR C. HALLIWELL
				Dwg. No.
				23/1304/203 – PROPOSED ELEVATIONS
				Date
				30.08.2024
				Plot Scale
				A3@1:100
				Drawn by
				JPE
				Status
				PLANNING
				JPE CONSULTANCY LIMITED
				ARCHITECTURAL DESIGN & PLANNING
				9 Woodend Drive, Stalybridge, Cheshire. SK15 2SF
				Telephone 07875 627 988 jim@jpeconsultancy.co.uk